
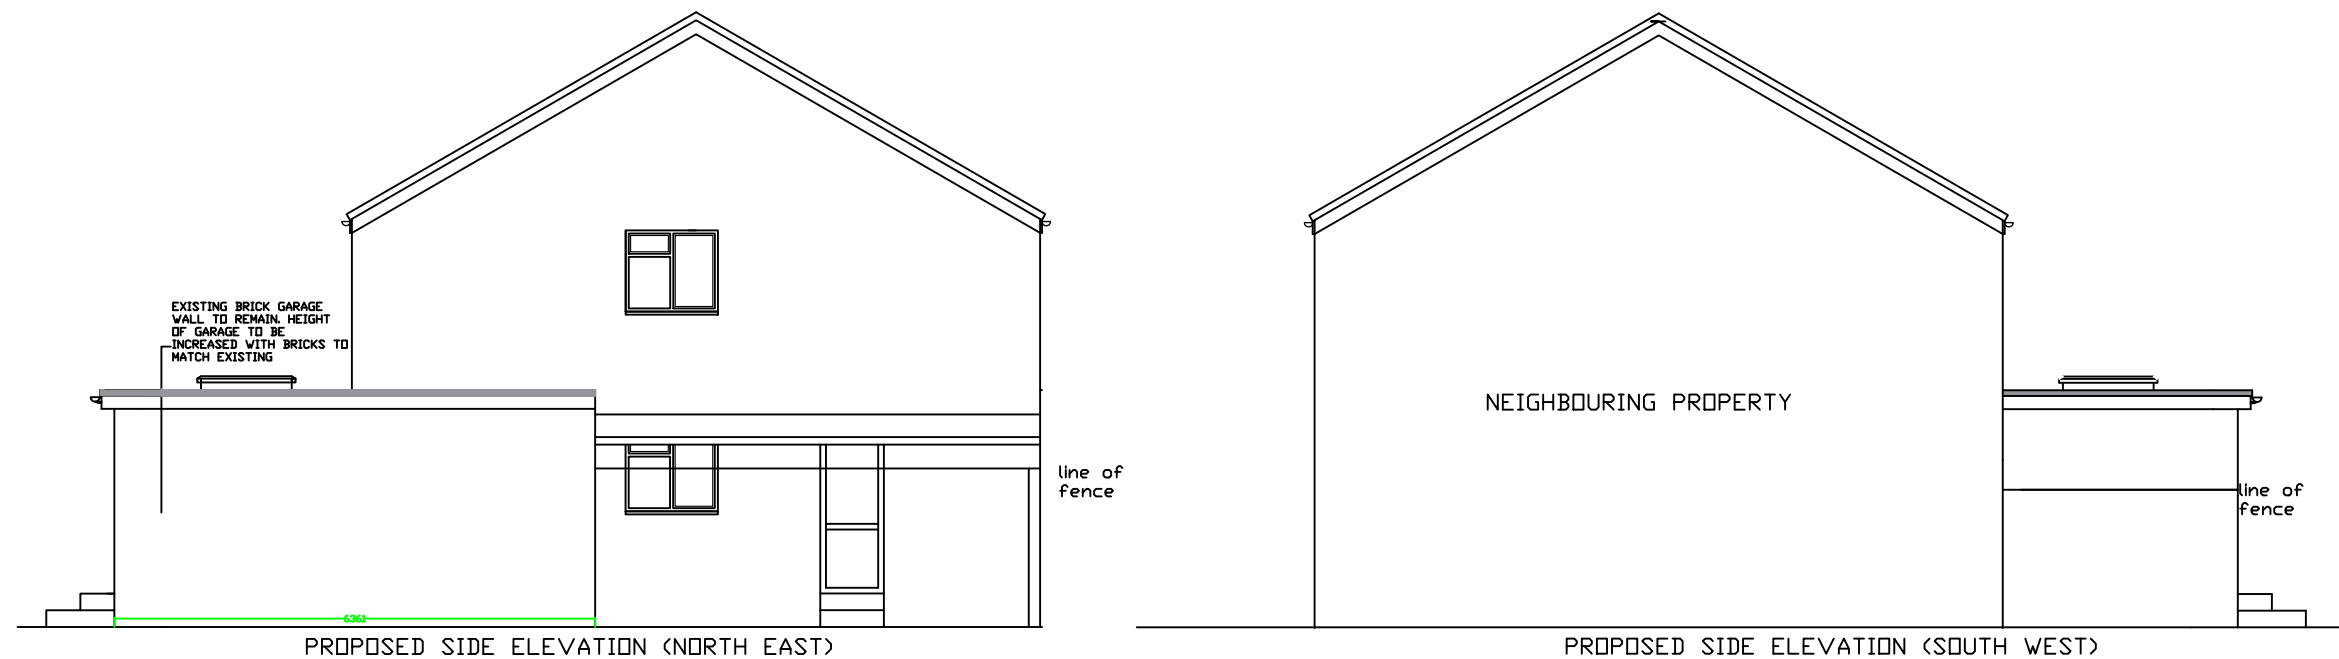


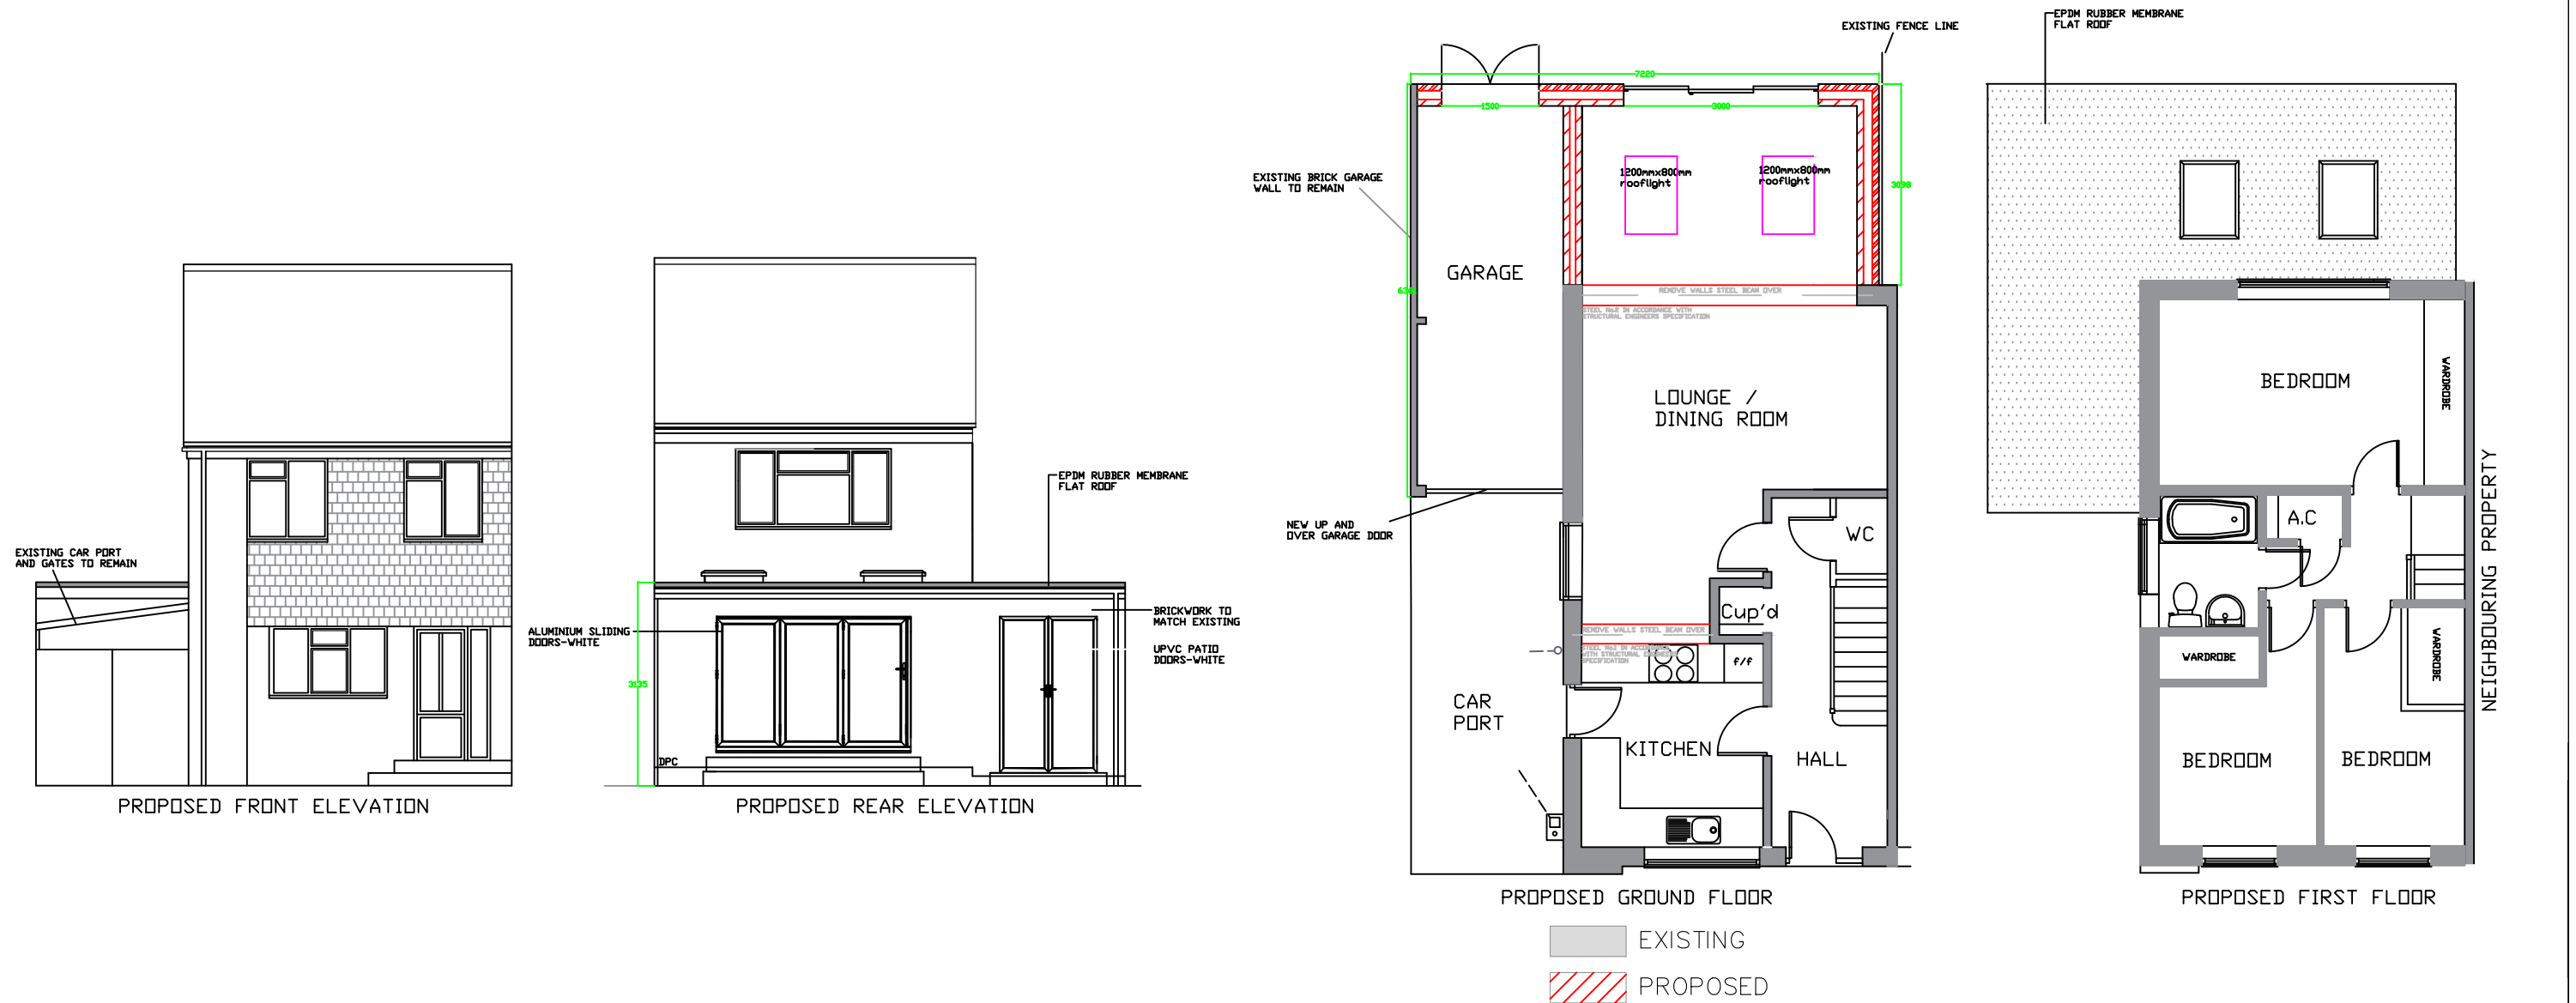

REVISION	DESCRIPTION	DATE	INITIAL
PROJECT 48 SHERBORNE WAY, HEDGE END SOUTHAMPTON, SO30 0JN			
TITLE PROPOSED ELEVATIONS AND FLOOR PLANS			
PROJECT NO.	DRAWING NO. PL02	REVISION	ISSUE TYPE
DRAWN DL	CHECKED	DATE 24.03.26	SCALE 1:100@A3
PLANNING			
PLEASE DO NOT SCALE FROM DRAWING (EXCEPT FOR PLANNING APPROVAL). ALL DIMENSIONS TO BE CHECKED ON SITE.			