



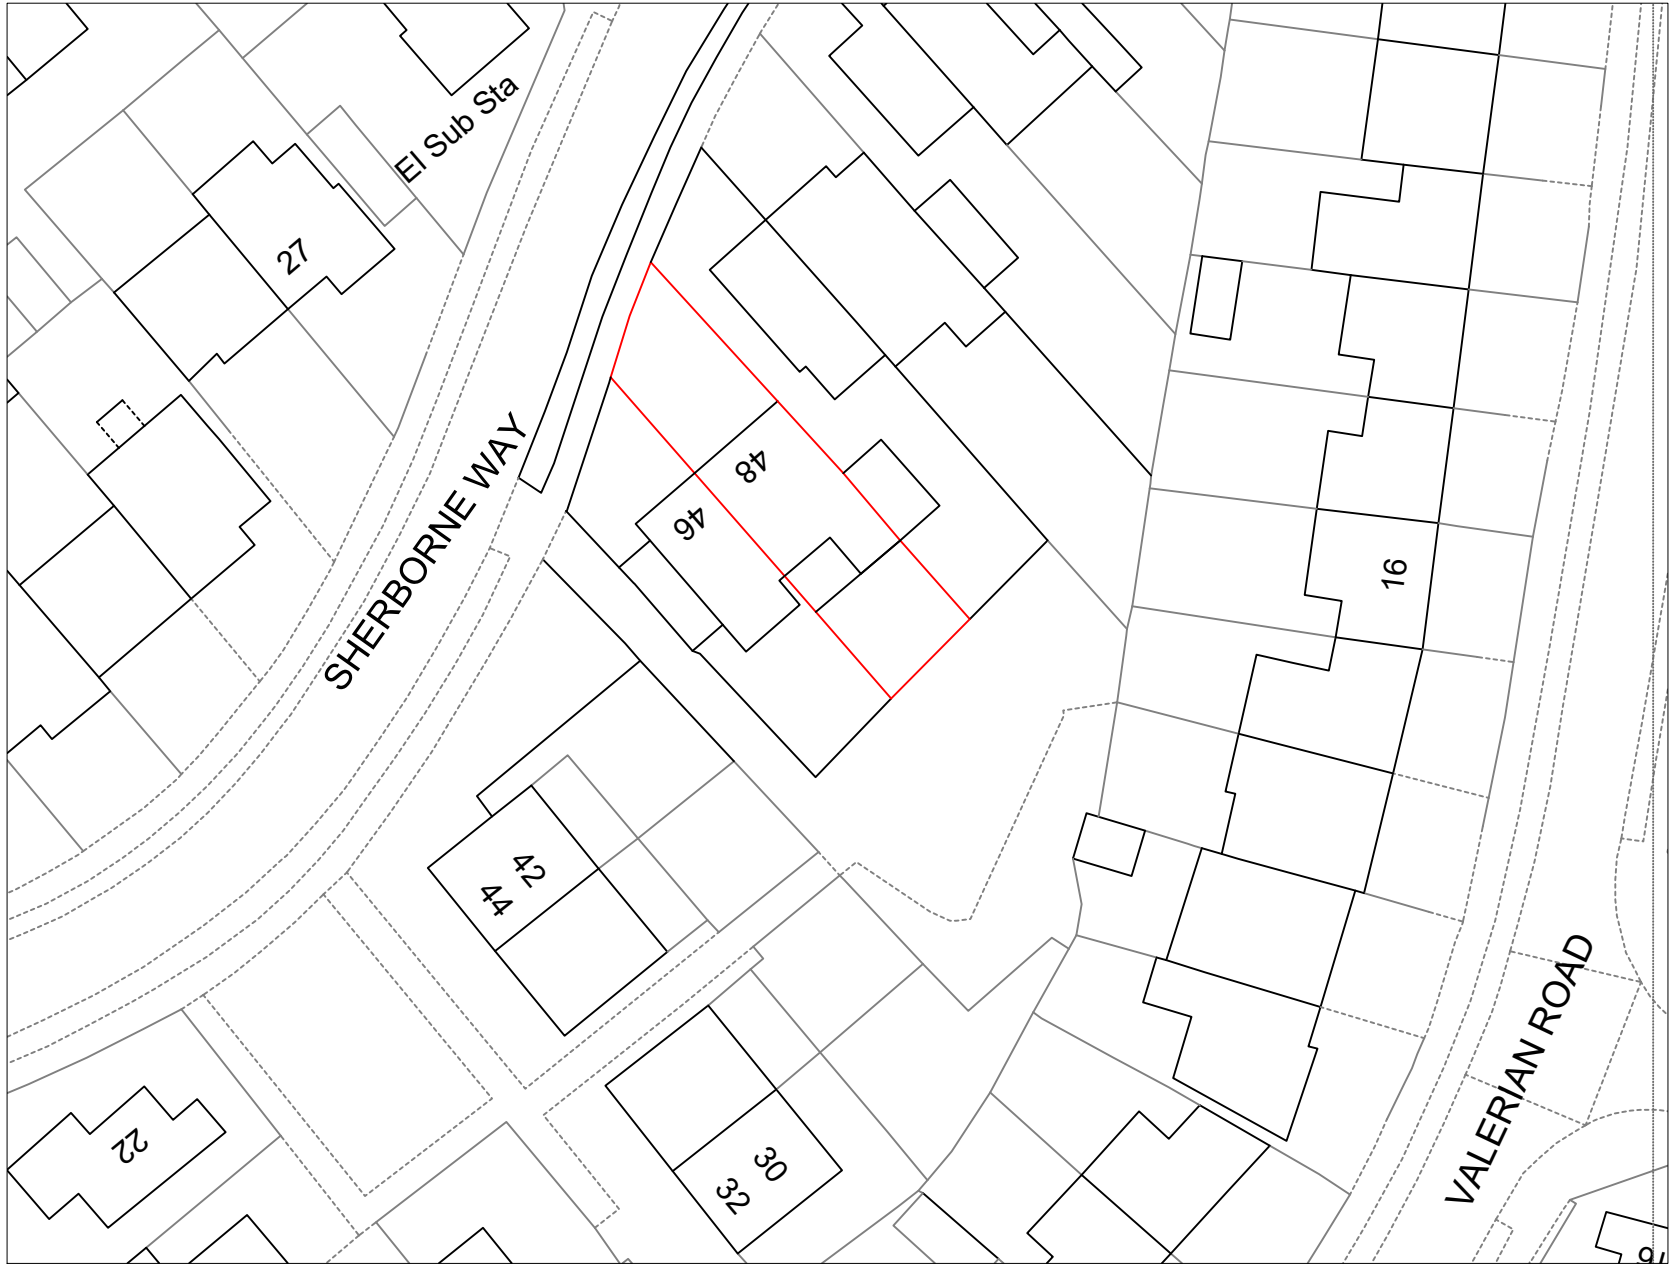

©Crown copyright 2026 Ordnance Survey 100053143
SITE PLAN SCALE 1: 500

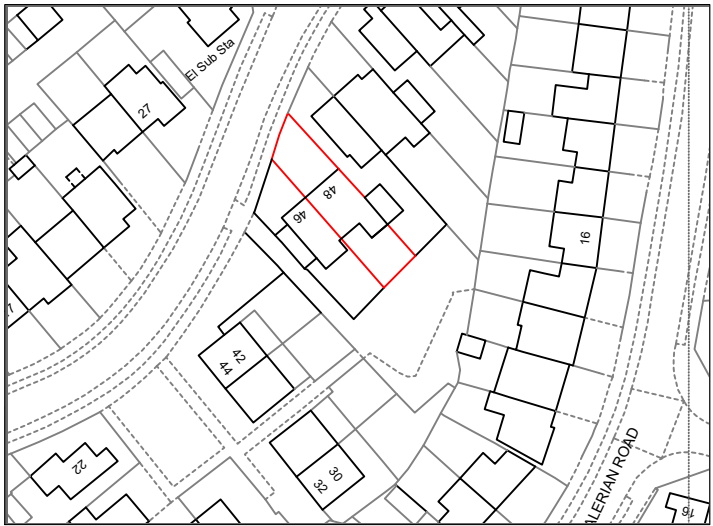

©Crown copyright 2026 Ordnance Survey 100053143
LOCATION PLAN SCALE 1: 1250



REVISION	DESCRIPTION	DATE	INITIAL
PROJECT 48 SHERBORNE WAY, HEDGE END SOUTHAMPTON, SO30 0JN			
TITLE SITE AND LOCATION PLAN			
PROJECT NO.	DRAWING NO. PL03	REVISION	ISSUE TYPE PLANNING
DRAWN DL	CHECKED	DATE 24.03.26	
		SCALE 1:500 & 1:1250@A3	

PLEASE DO NOT SCALE FROM DRAWING (EXCEPT FOR PLANNING APPROVAL). ALL DIMENSIONS TO BE CHECKED ON SITE.