



SITE LOCATION PLAN
AREA 2 HA
SCALE 1:1250 on A4
CENTRE COORDINATES: 448566, 112284

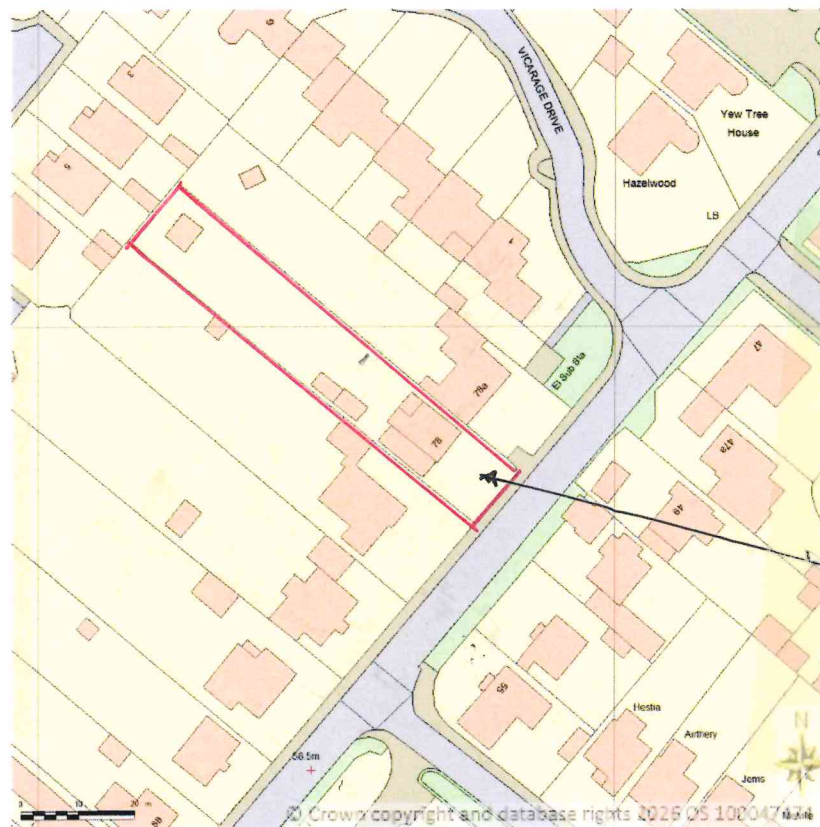

Supplied by Streetwise Maps Ltd
www.streetwise.net
Licence No: 100047474
05/04/2026 06:25

SITE PLAN (1:1250)

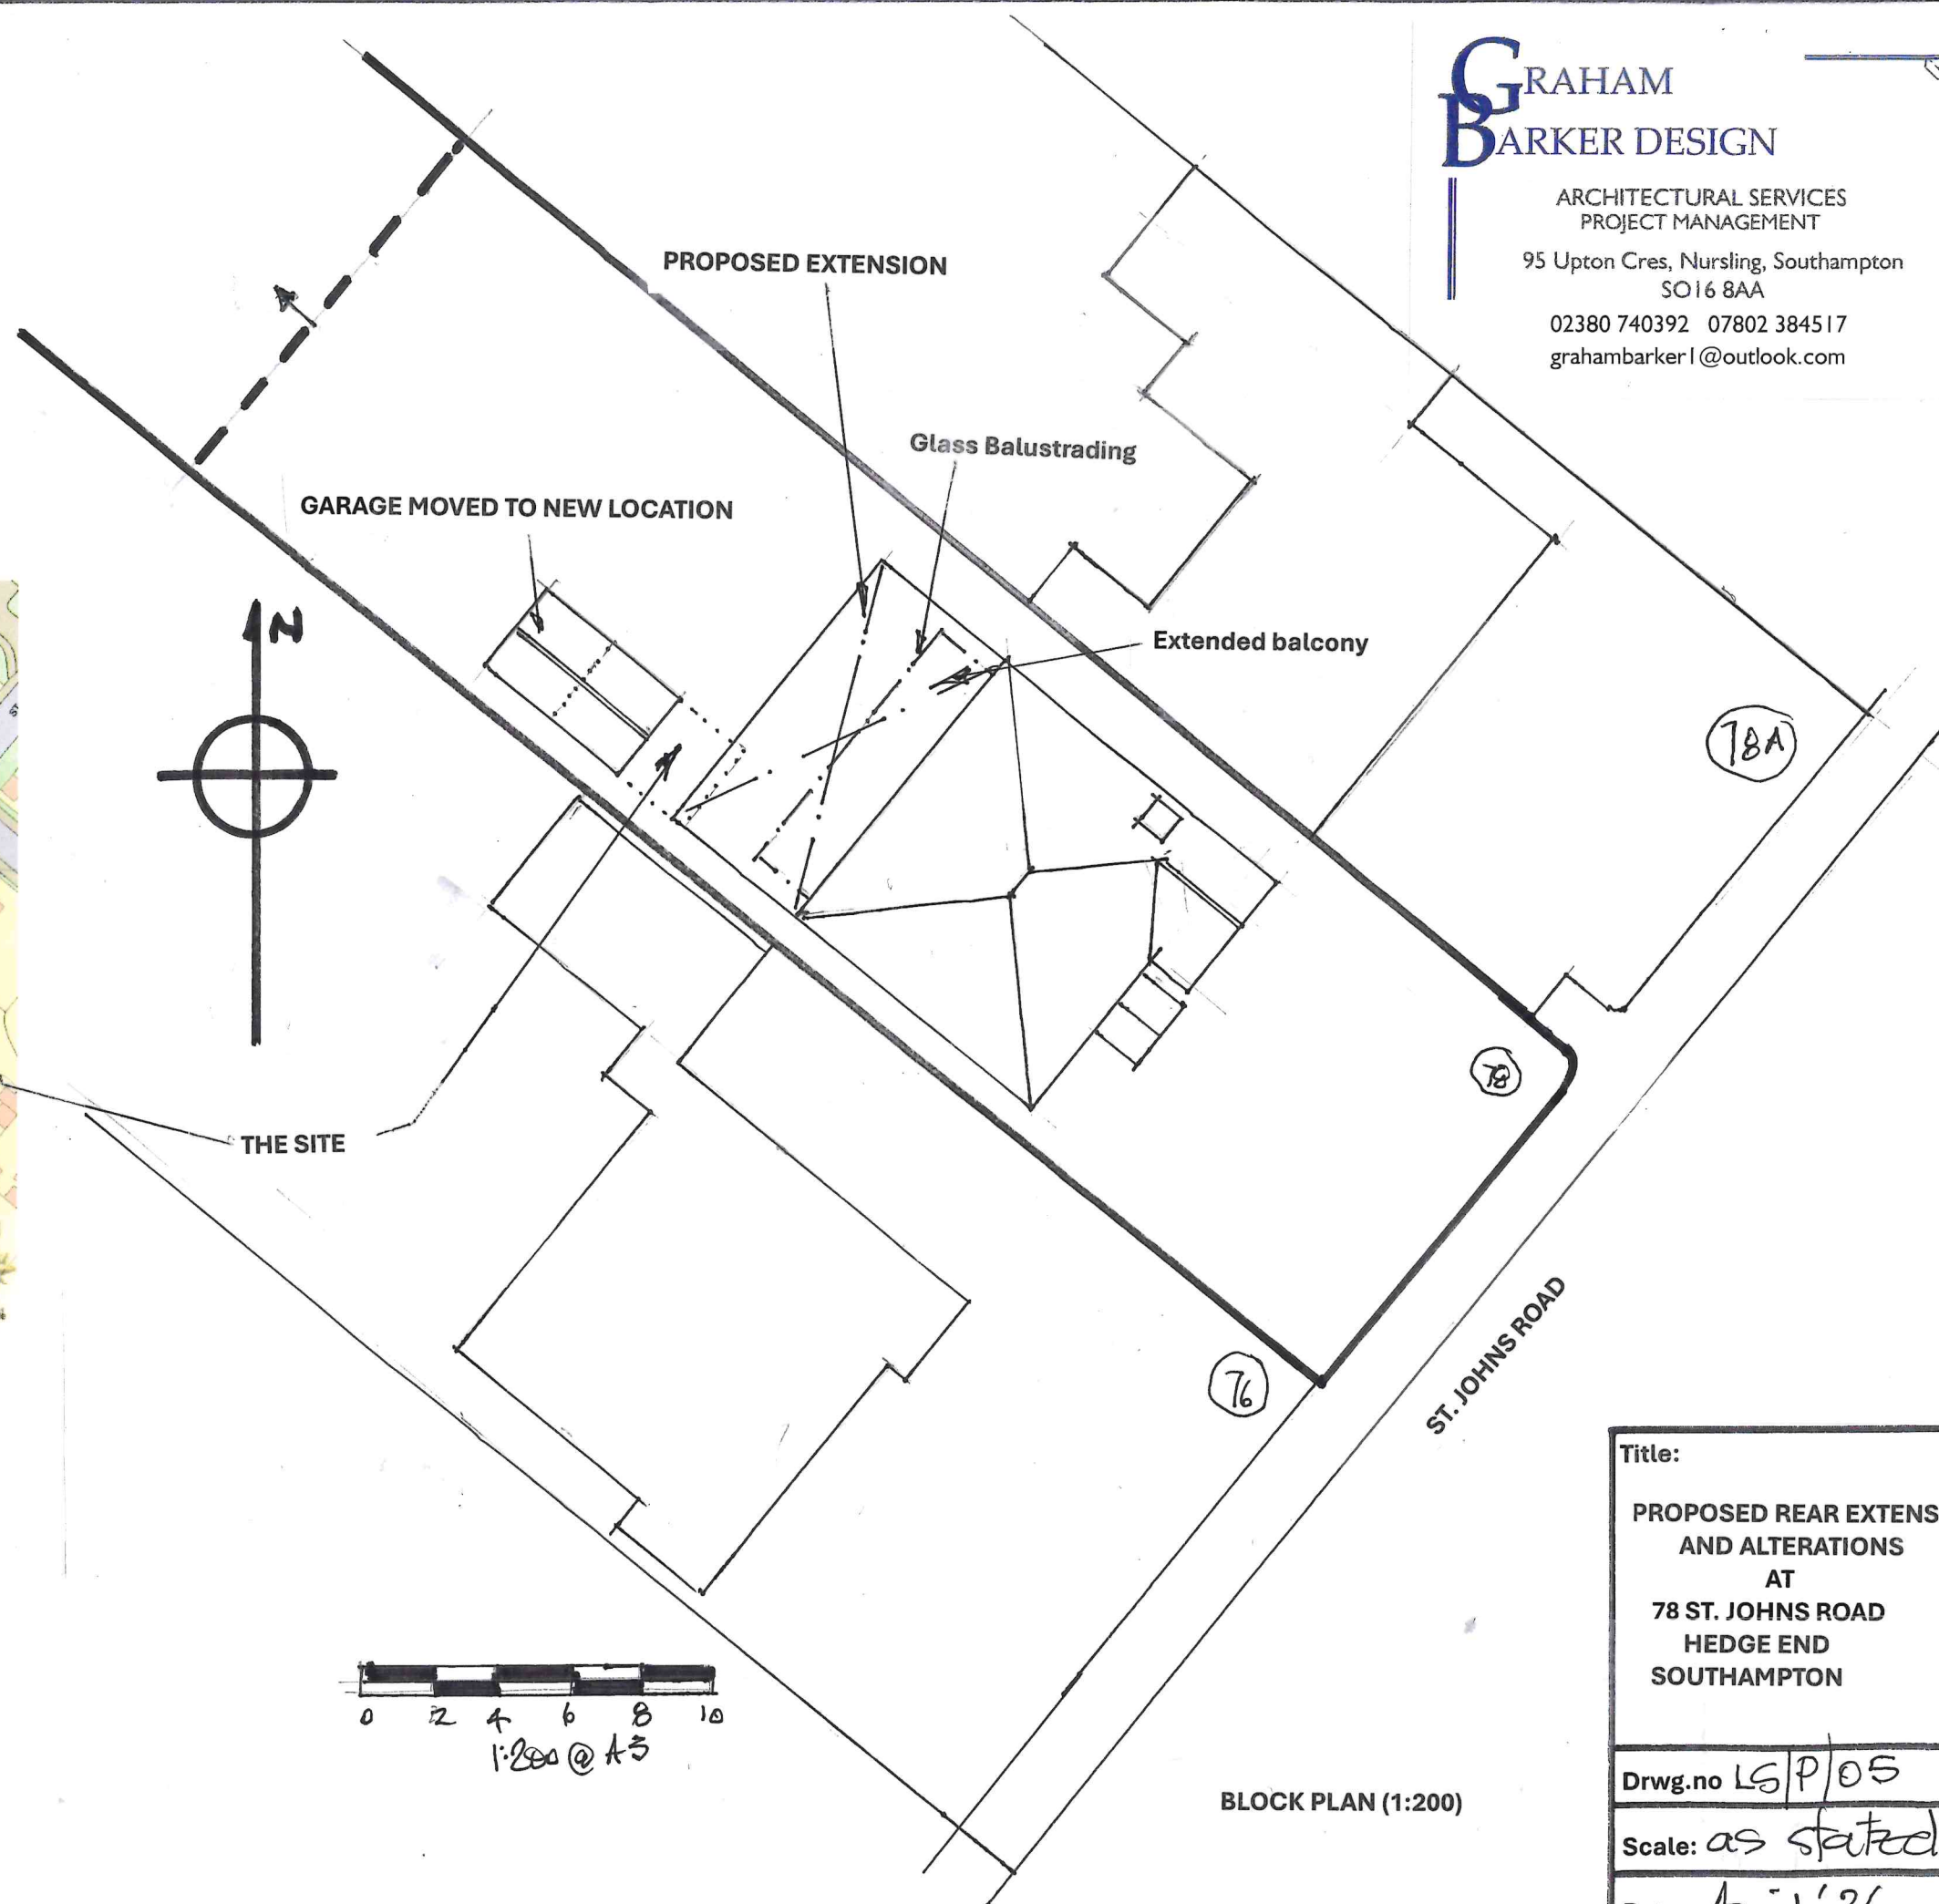

0 2 4 6 8 10
1:200 @ A3

BLOCK PLAN (1:200)

Title:

**PROPOSED REAR EXTENSION
AND ALTERATIONS
AT
78 ST. JOHNS ROAD
HEDGE END
SOUTHAMPTON**

Drwg.no LS/P/05

Scale: as stated

Date: April '26