




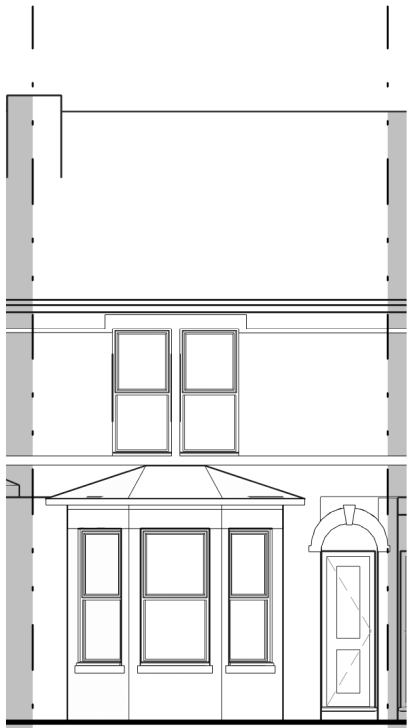


4 Existing Front Elevation
1 : 100

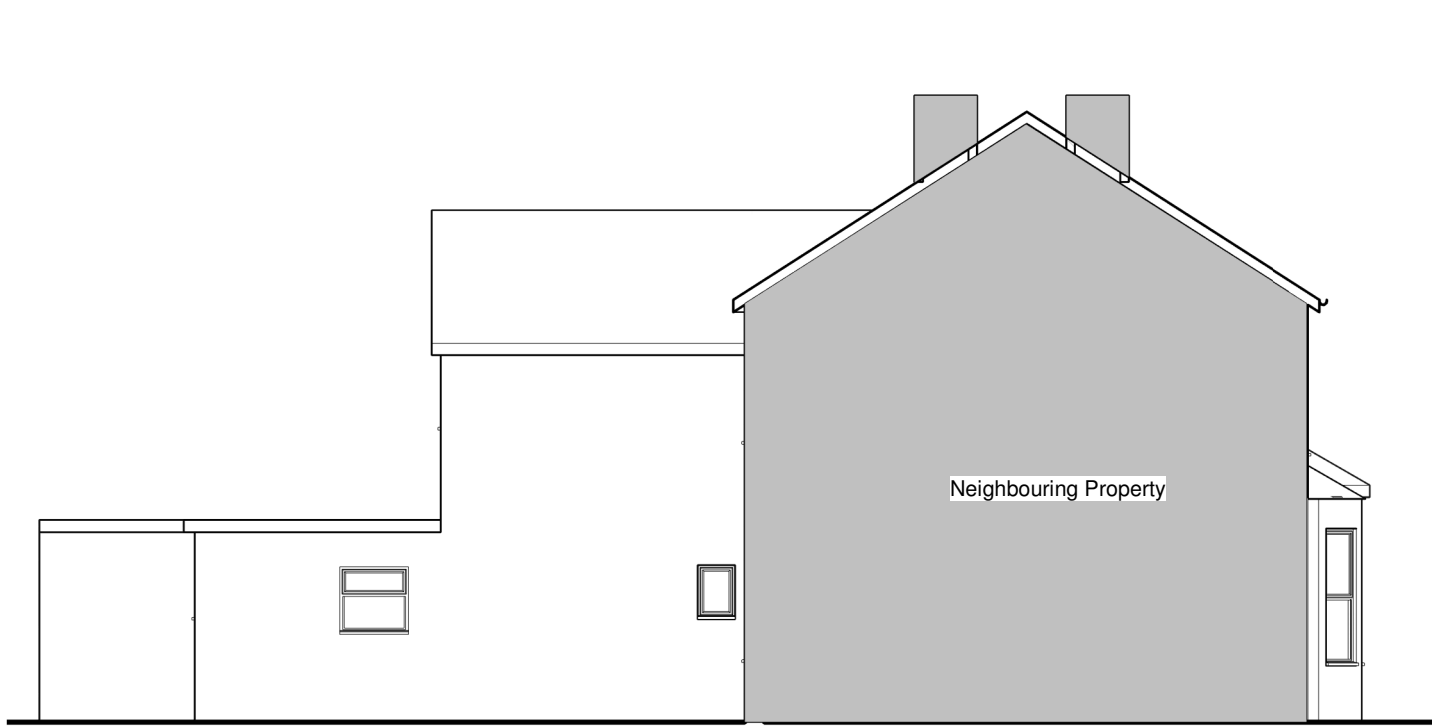


5 Existing Side Elevation
1 : 100

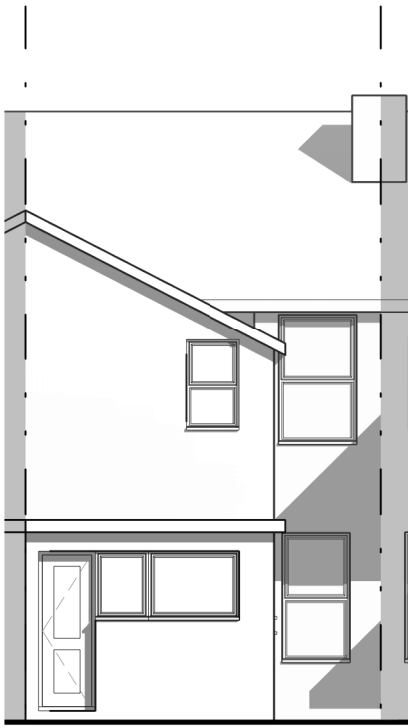


6 Existing Rear Elevation
1 : 100

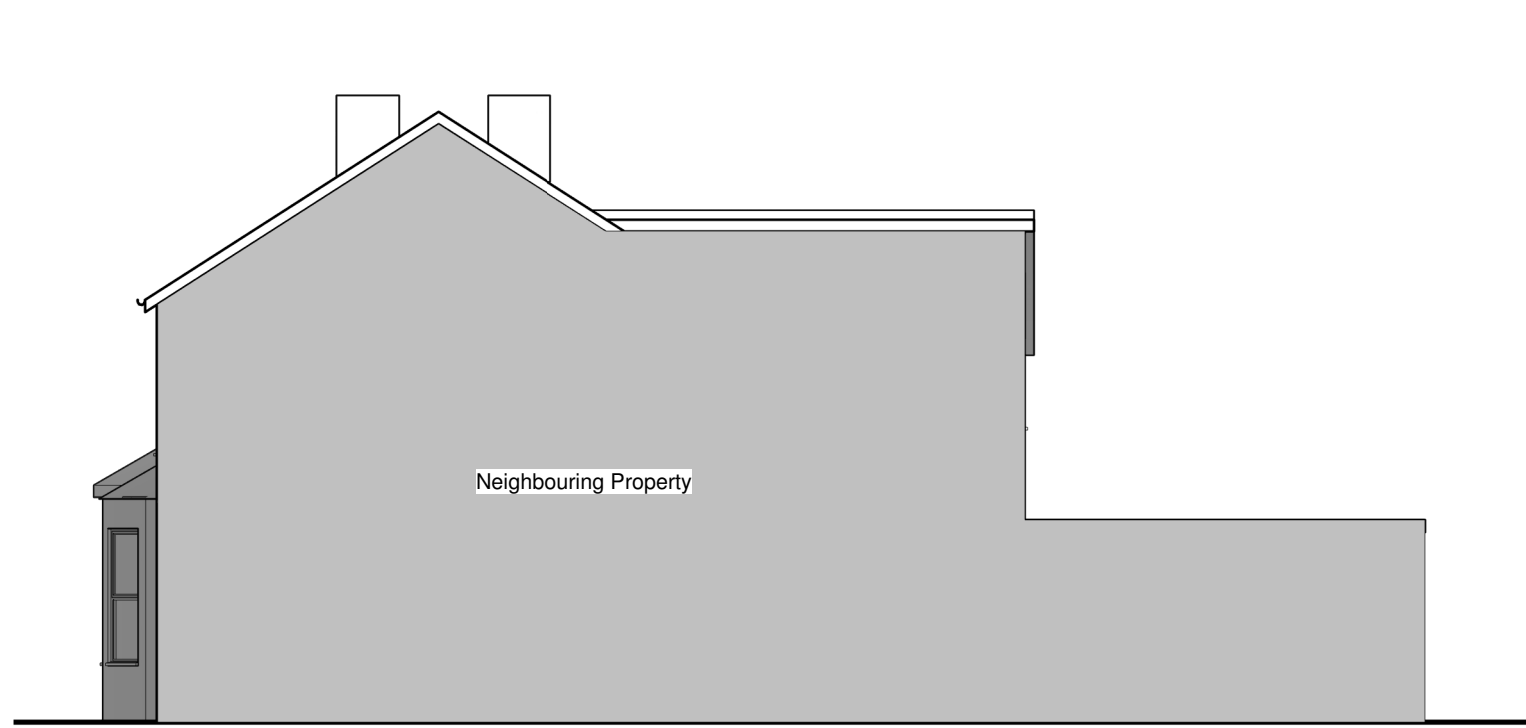


7 Existing Side Elevation
1 : 100

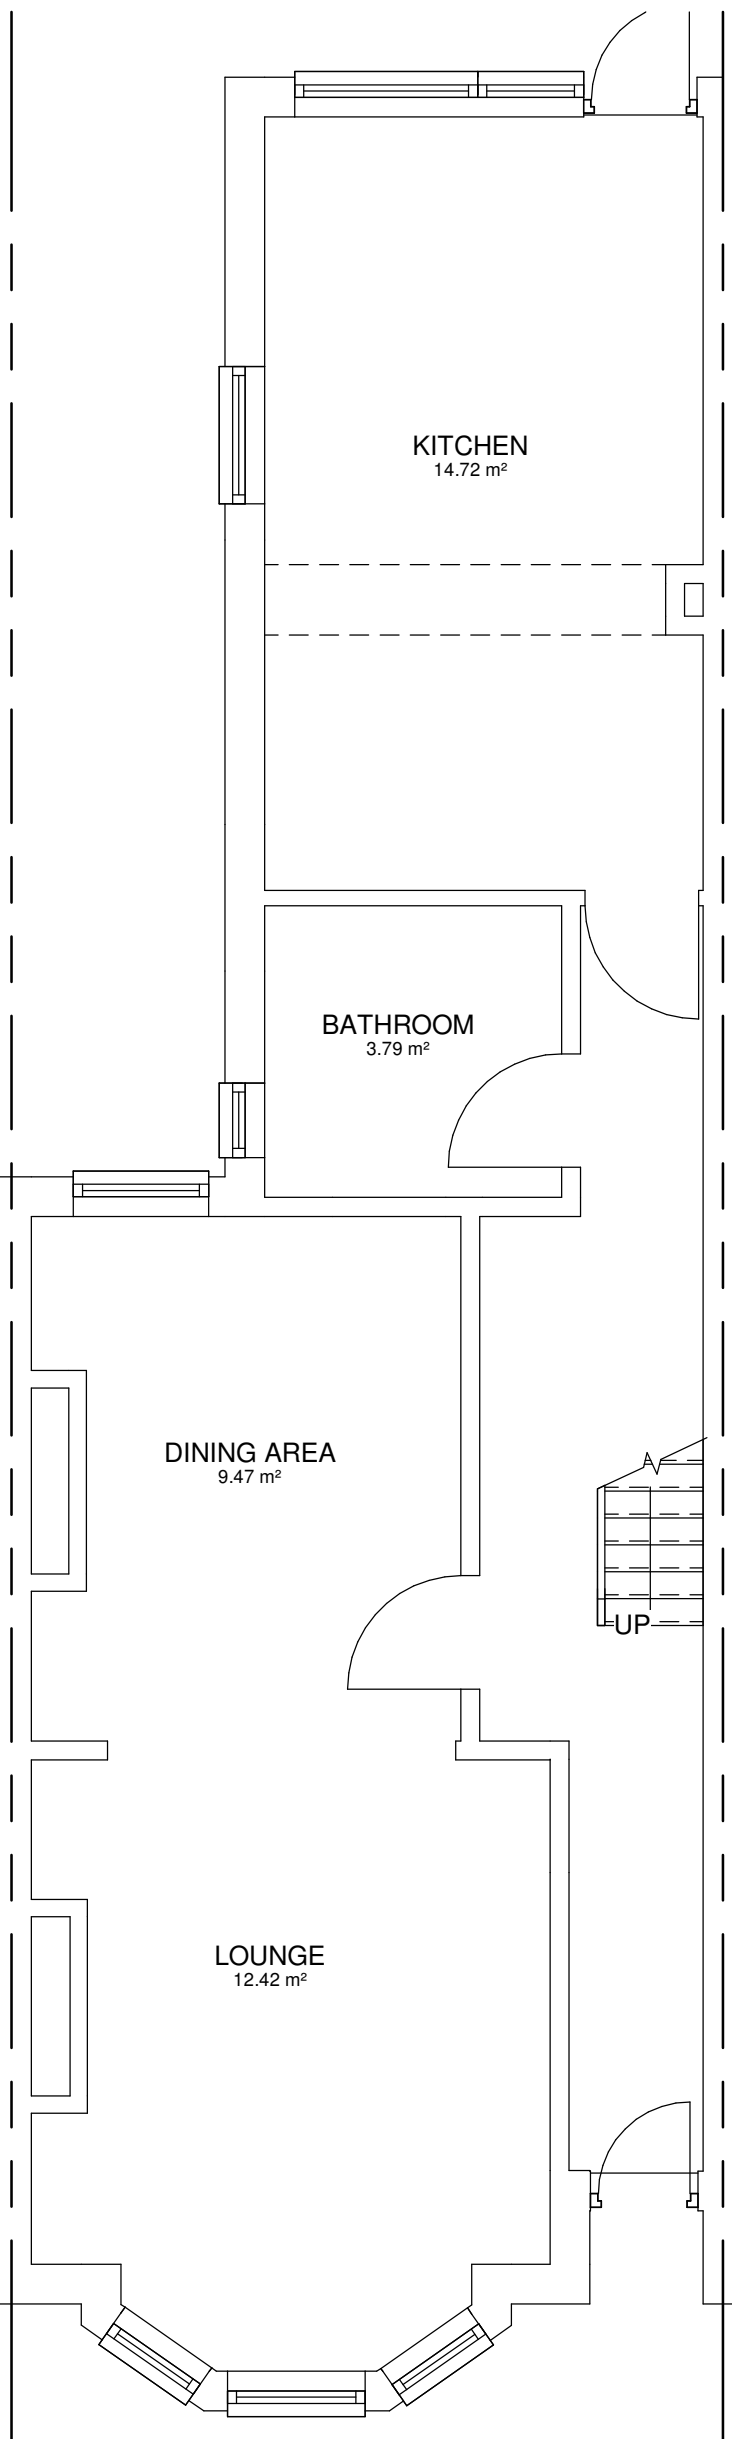

1 Existing Ground Floor Plan
1 : 50

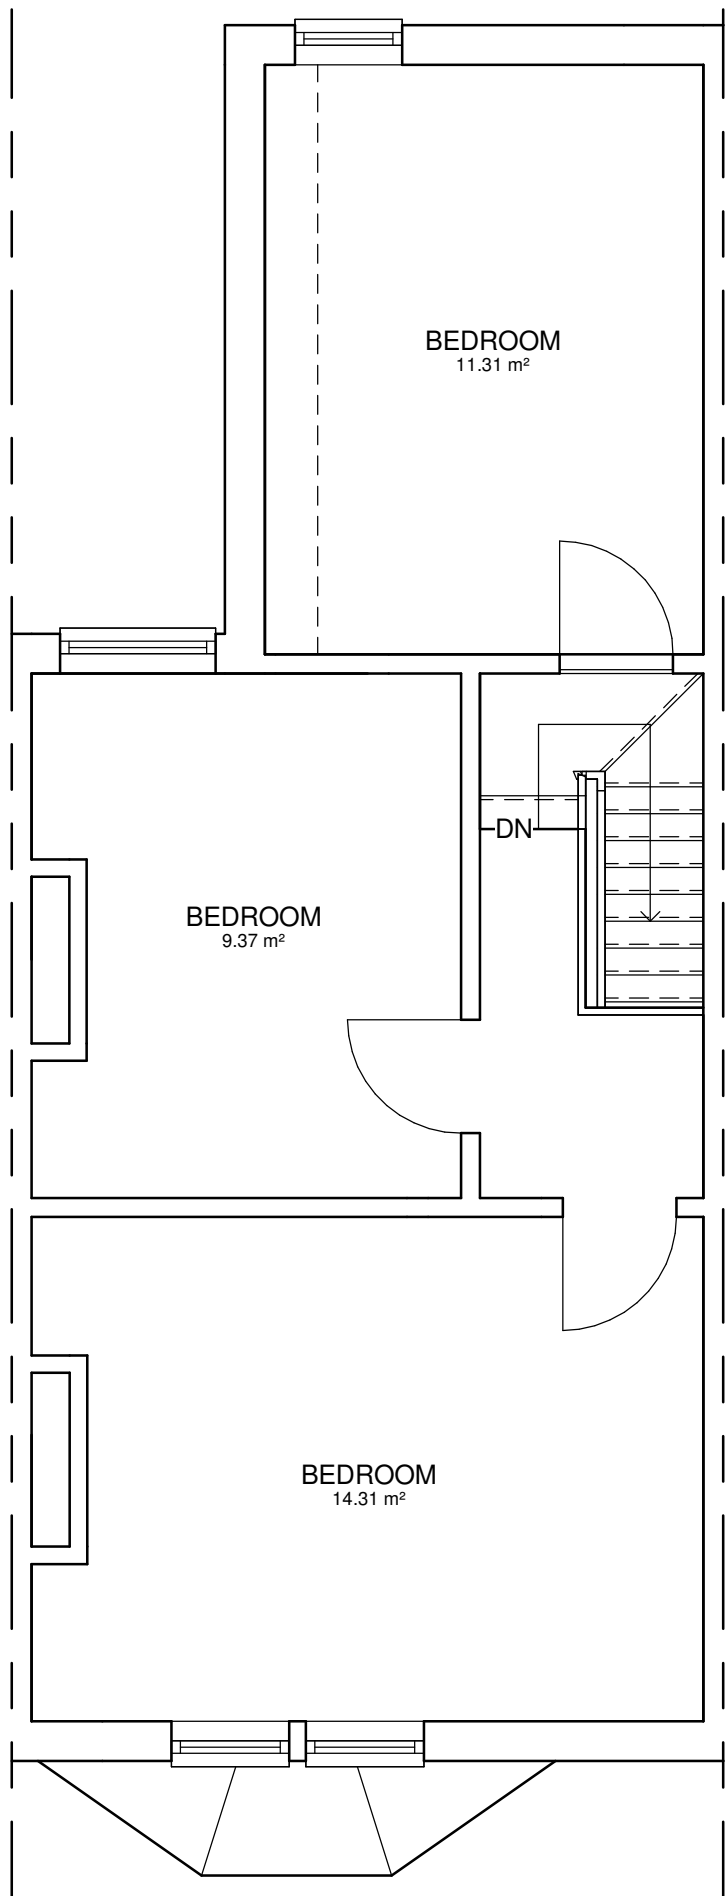

2 Existing First Floor Plan
1 : 50

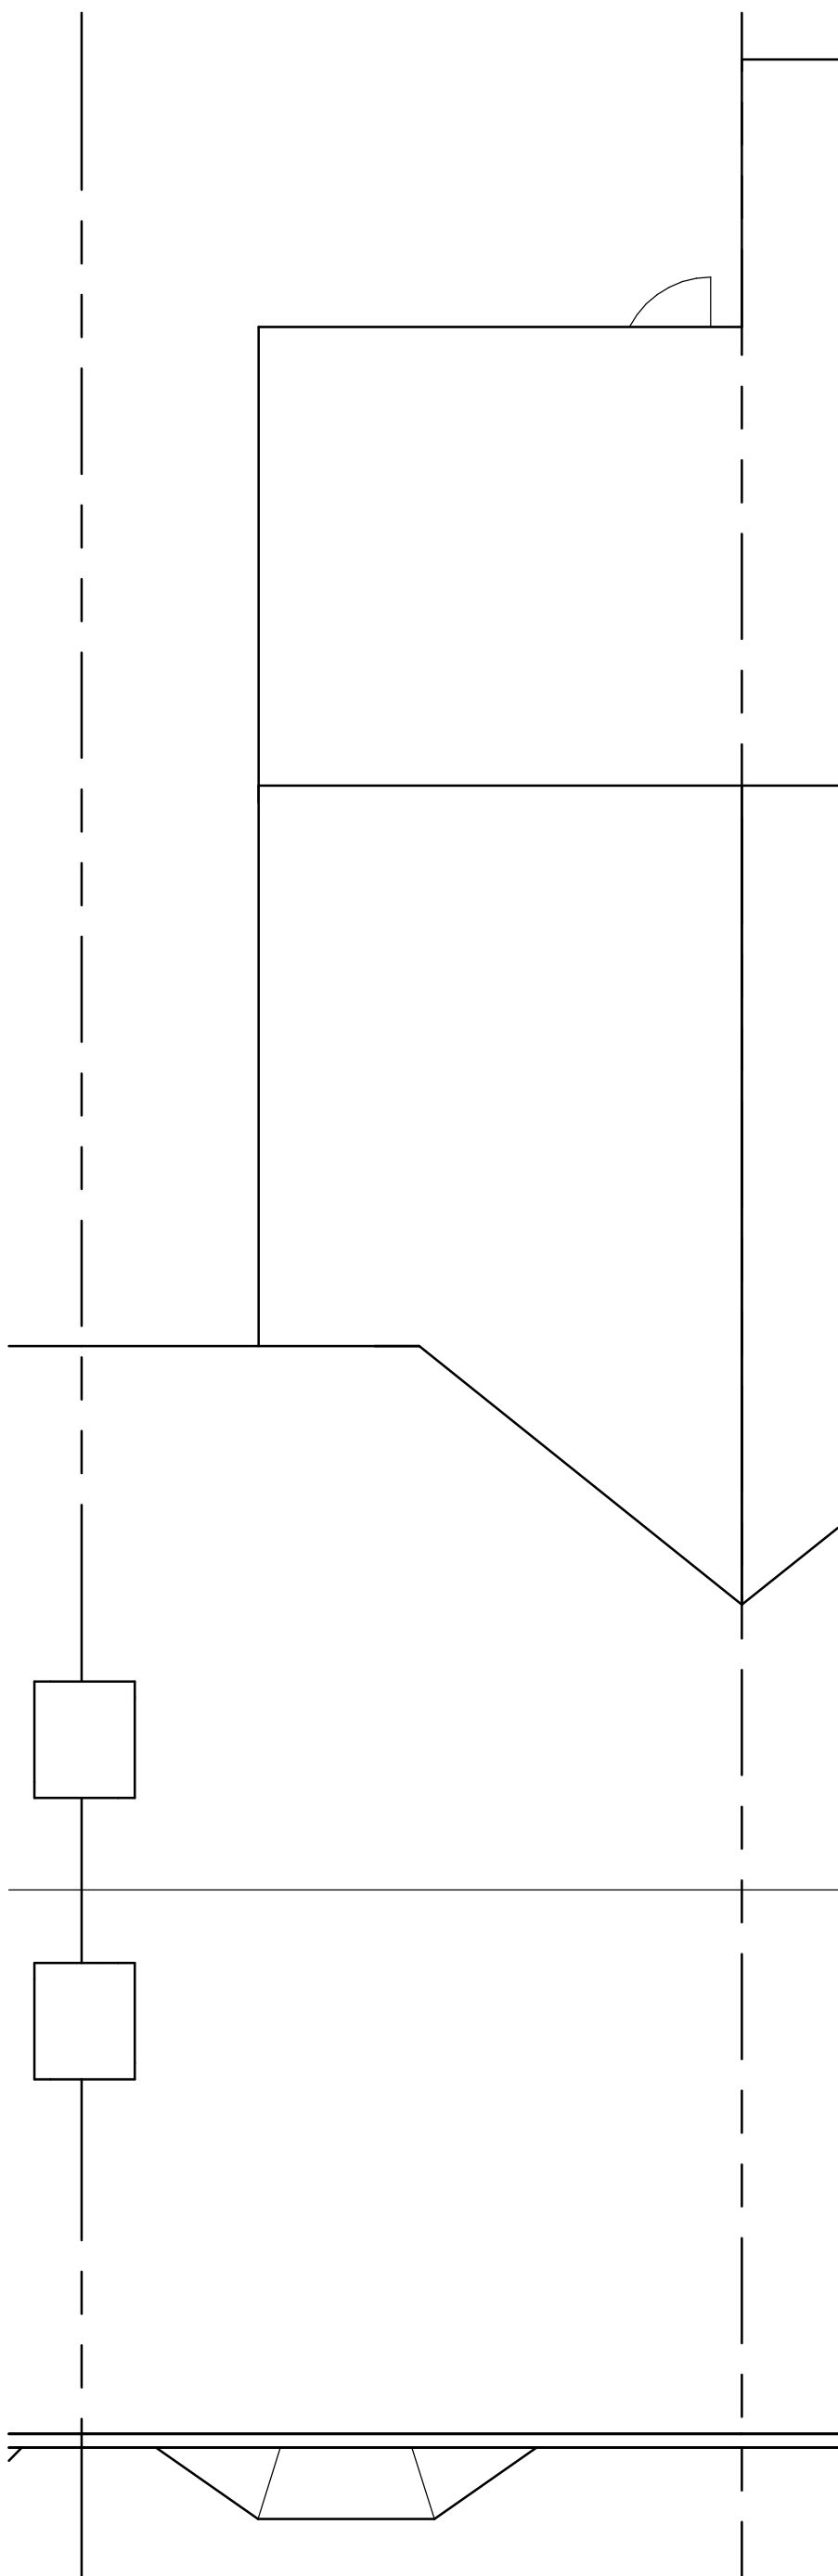

3 Existing Roof Plan
1 : 50

This drawing and the information provided is the property of Applecore PDM Ltd and shall not be copied whole, in part, or used for any other purpose without written permission from the company.

Principle Contractor is to ensure all materials and workmanship complies with Regulation 7 of the Building Regulations whether or not specifically stated on these drawings. It is the Principle Contractors' duty to ensure all works on site are approved by an appointed Building Control body.

Principle Contractor is to ensure dimensions are taken on site before procurement of any materials/work proceeding. Structural members are not to be ordered scaling from this drawing.

Principle Contractor to ensure full compliance with the amended CDM Regulations (2015) if the project requires.

This drawing, unless noted, does not represent compliance with the Party Wall Act 1996 and if required, all agreements are to be in place before works commence.

It is the Principle Contractors' responsibility to ensure Planning/Building Control approvals are in place prior to works commencing. Should works commence prior to relevant approvals Applecore PDM Ltd accept no responsibility.

Do not scale from this drawing except for the purpose of Local Authority Planning department.

These drawings are prepared for planning and building control purposes. Prior to commencement of works, the Client should consult with the relevant licensing authority to ensure compliance with local requirements, including means of escape and fire safety. Any amendments required to meet statutory requirements should be advised to the Architect.

Rev.	Date	Description
------	------	-------------



Fareham
21 Middle Road
Park Gate
SO31 7GH
Tel: (01329) 888 322

Client

Nalisha Filler

Job Title

43 Desborough Road

Drawing Title

Existing Floor Plans & Elevations

Scale As indicated Sheet A1

Date MAR 26 Drawn by MD

Drg. No. PG.2024 · 26 · 01 Rev.

