



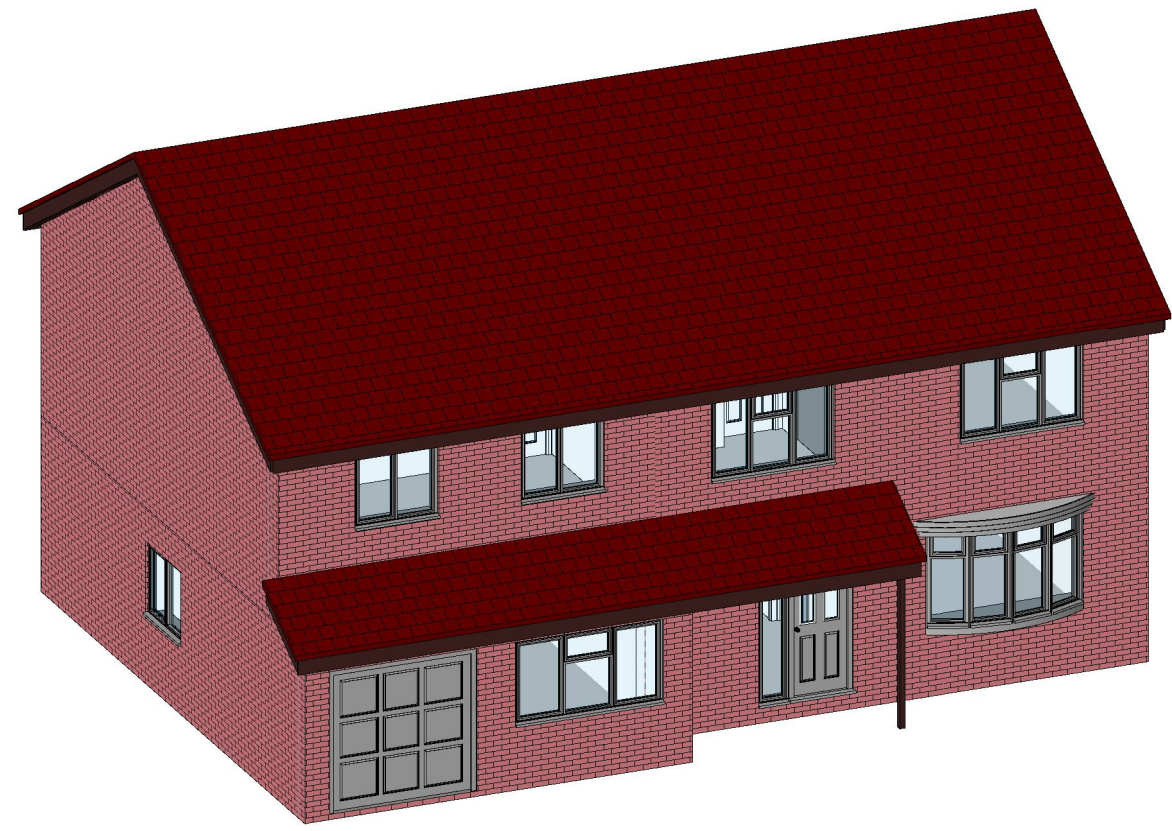

7 3D Front View

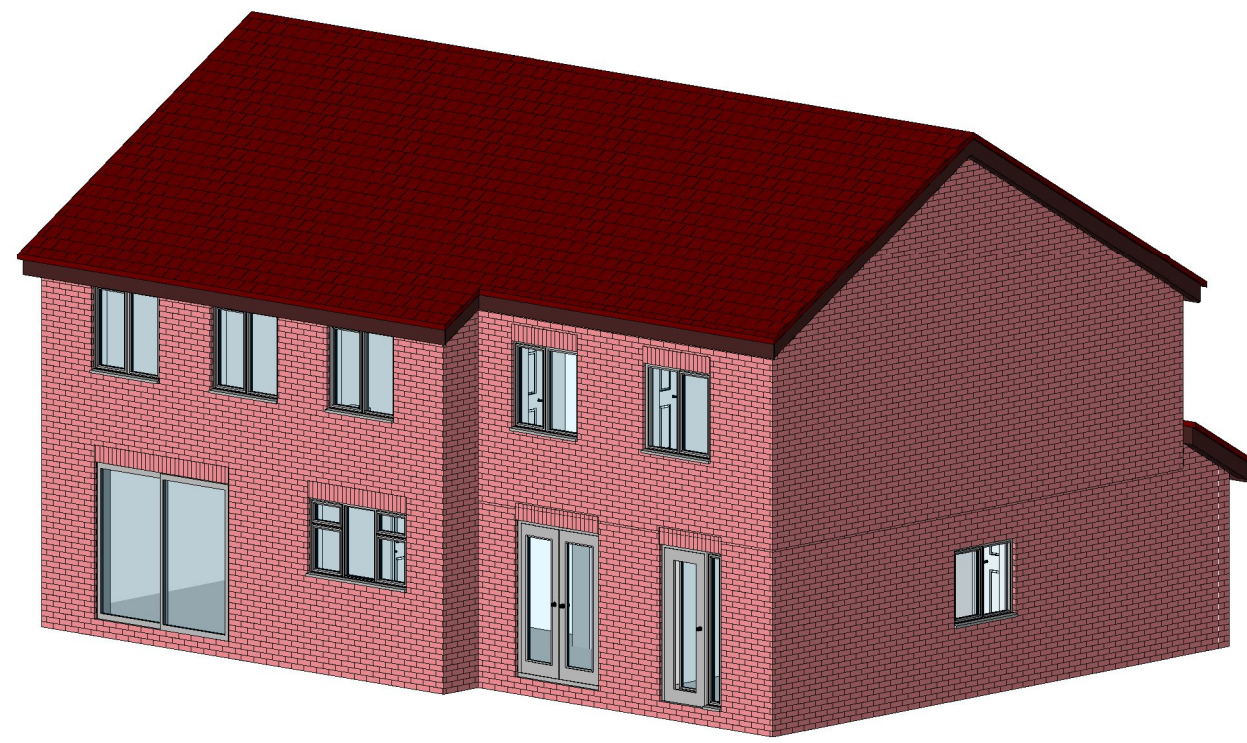


8 3D View Rear




1 Proposed Front Elevation
1 : 100




2 Proposed Rear Elevation
1 : 100

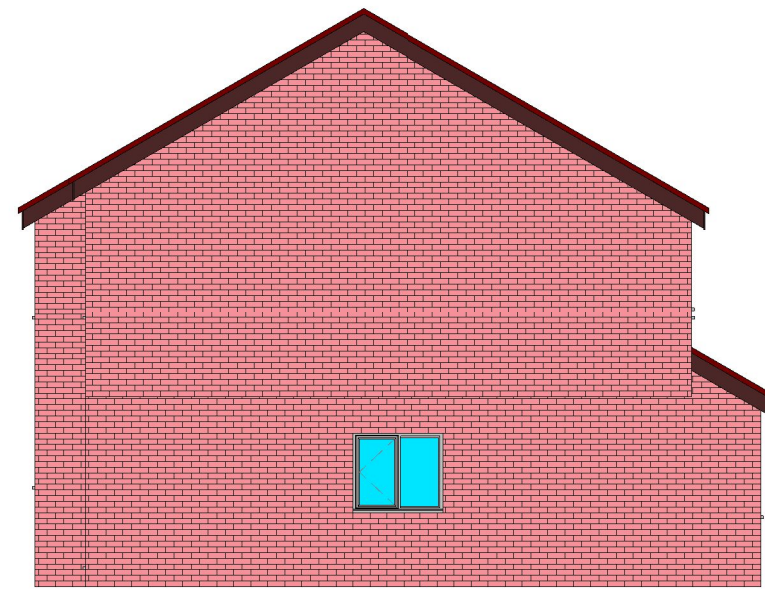


3 Proposed Side (Left) Elevation
1 : 100

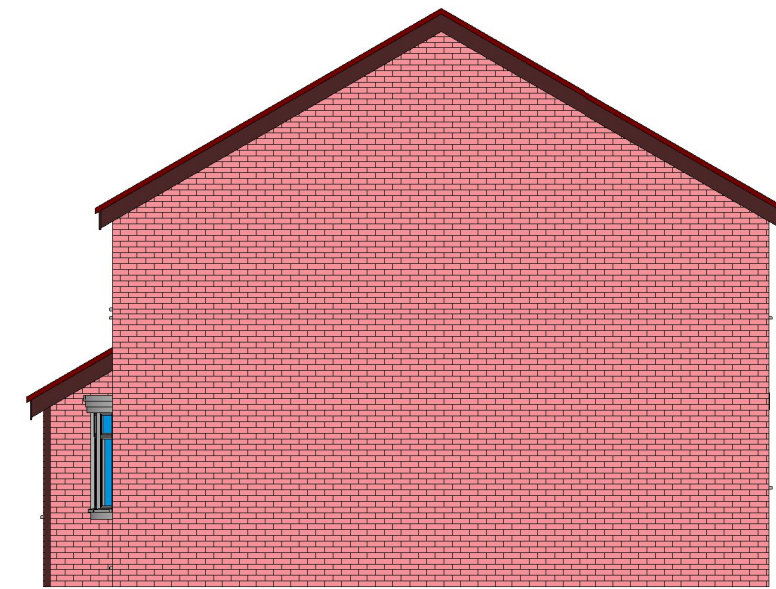


4 Proposed Side (Right) Elevation
1 : 100

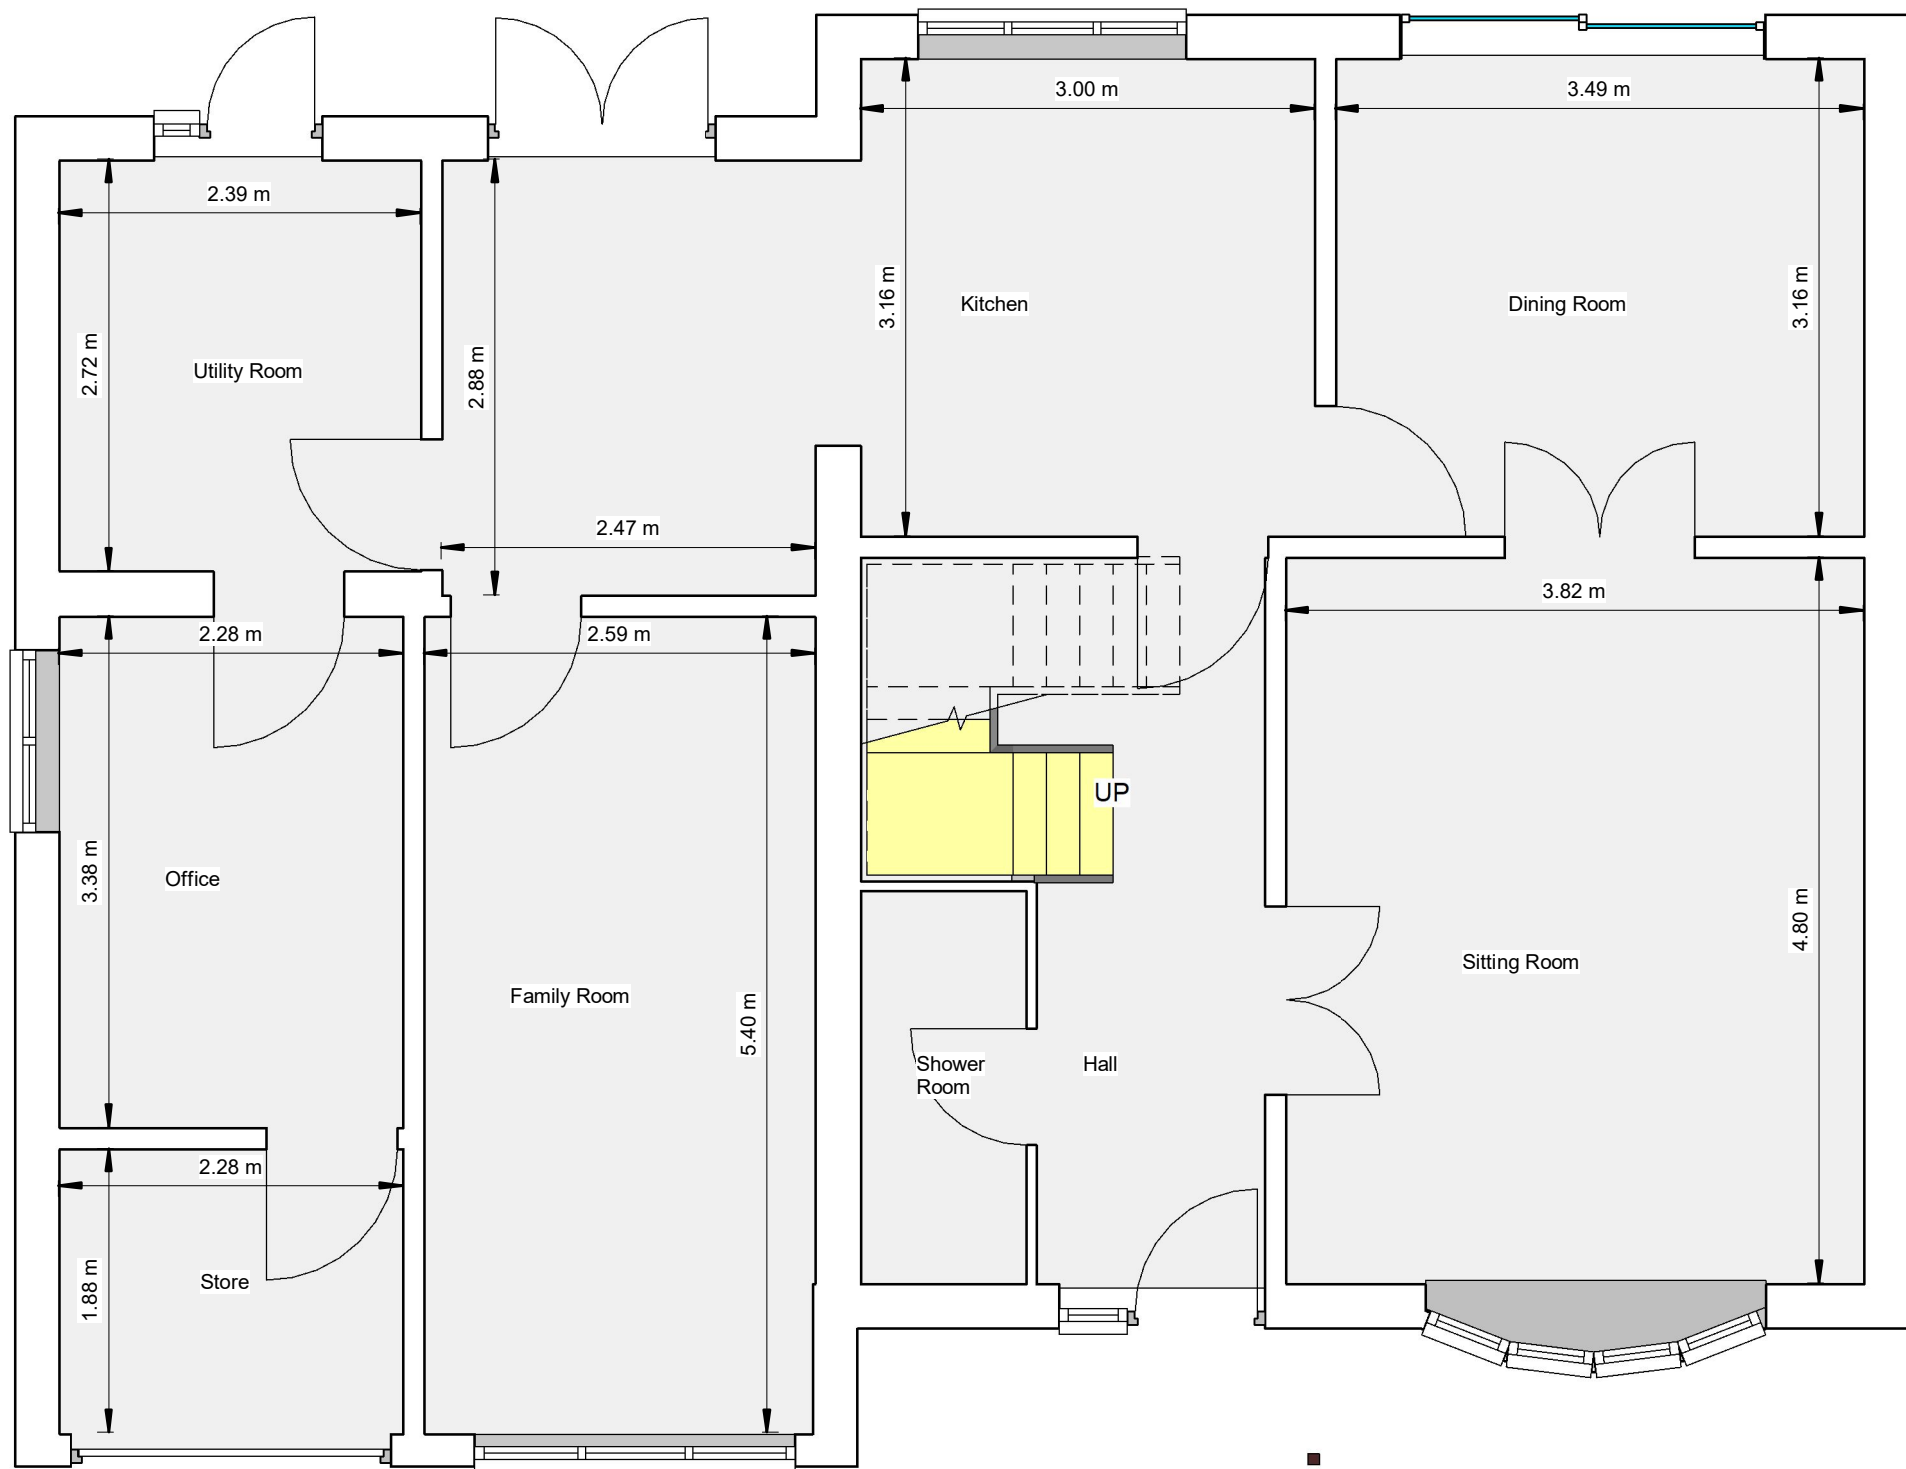

5 Proposed Ground Floor Plan
1 : 50

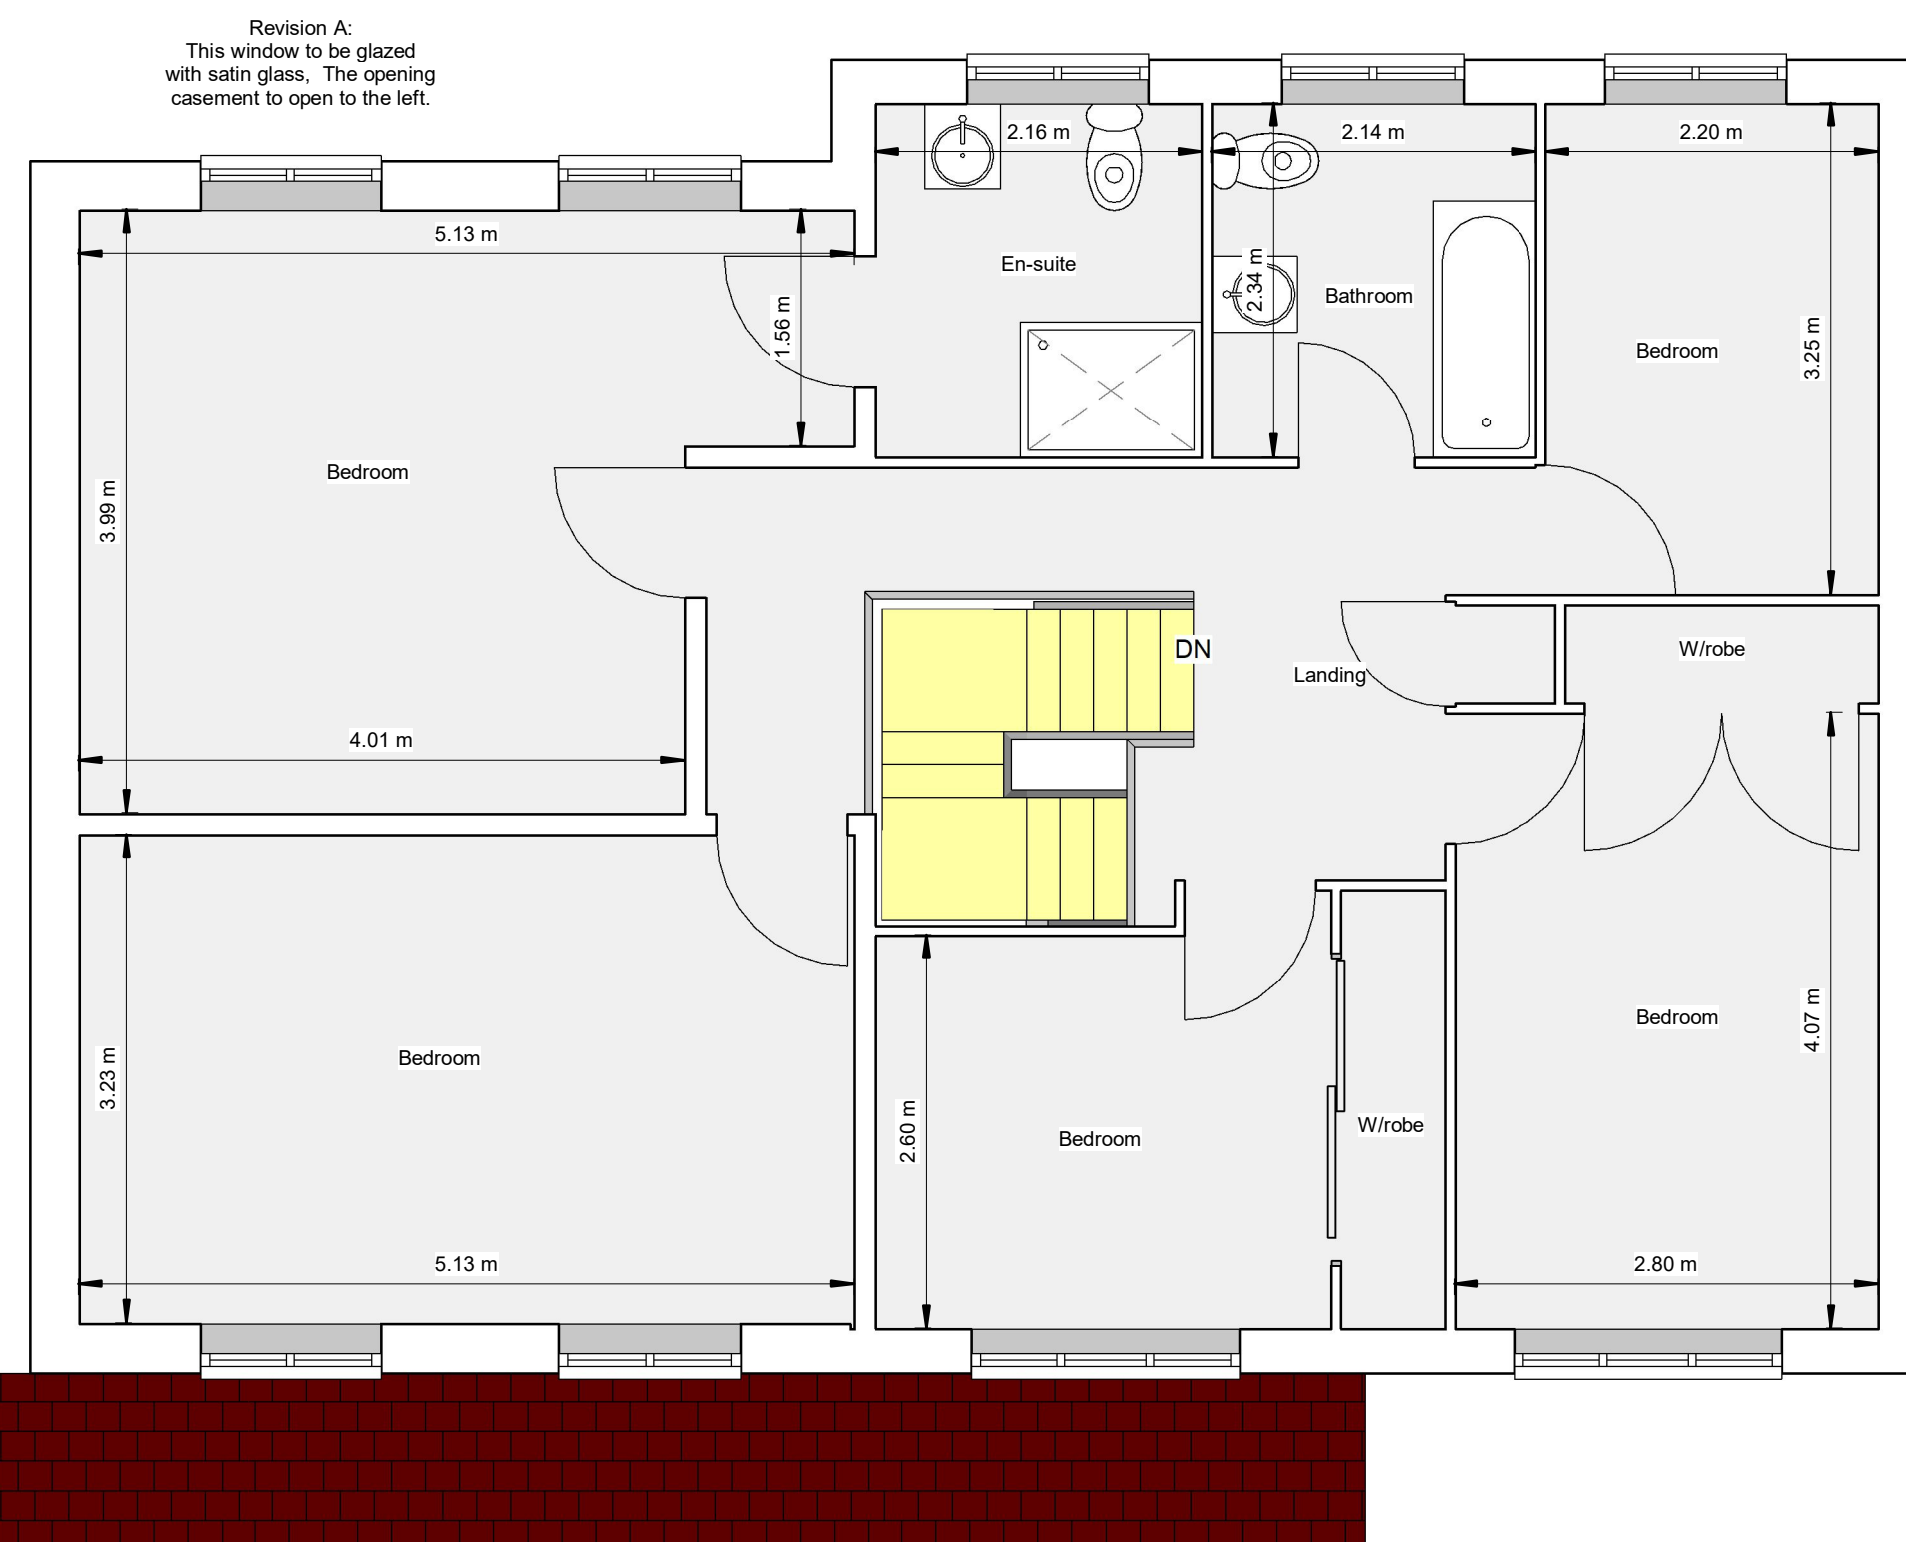

6 Proposed First Floor Plan
1 : 50

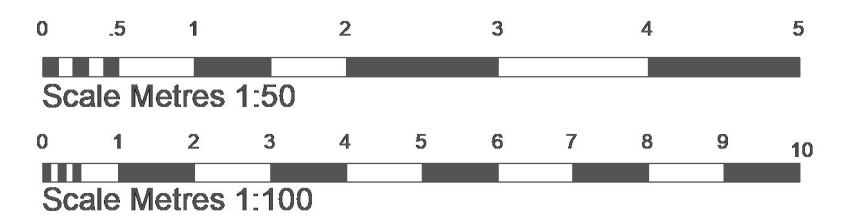

PROPOSED WORKS

First floor side extension over the existing garage.
Red face brickwork masonry walls to match the existing.
Concrete tiled roof to match the existing.
Grey UPVC windows to match the existing.

Revision A: 17/03/26 Bedroom window located on eastern corner to be obscure glazed and the opener to open towards 10 Vanburgh Way

Drawings by:
unsted design

3D Computer Aided
Architectural Design

Unsted Design Ltd
16 Hazel Close,
Chandlers Ford
Eastleigh
SO53 5RF
Tel: 02380274720
Email: info@unsteddesign.co.uk
Web Site: www.unsteddesign.co.uk
Company Number 8013235

Utilities/Highways/Environment: It is the responsibility of the client or their contractor to liaise with the Utility providers, Highway Authorities and Environment Agency to ensure that all approvals are in place unless Unsted Design have been given written instructions to act on your behalf.

Copyright: The copyright for this drawing remains the property of Unsted Design. It cannot be copied, altered or reproduced in any form without the consent of Unsted Design. It cannot be passed to a third party without the written consent of Unsted Design.

Dimensions: All dimensions to be checked on site prior to the commencement of any work. Do not scale from this drawing for construction purposes.

Party Wall Agreements: It is the sole responsibility of the building owner or their contractor to draw up any agreements or notices required to comply with the Party Wall Act. This drawing does not guarantee the position of the boundary.

Client: PAVITT
Project Address: 27 ASHBURIDGE RISE
CHANDLERS FORD
EASTLEIGH
SO53 1SA

Drawing Contents: PROPOSED FLOOR PLANS AND ELEVATIONS

Purpose: PLANNING APPLICATION
Scale: 1:50 1:100
Date: 28th December 2025
Drawn by: MKU

Drawing Number	Client	Drawn	Checked	Scale
002 PAVITT				1:50 1:100

PR1676 A1