
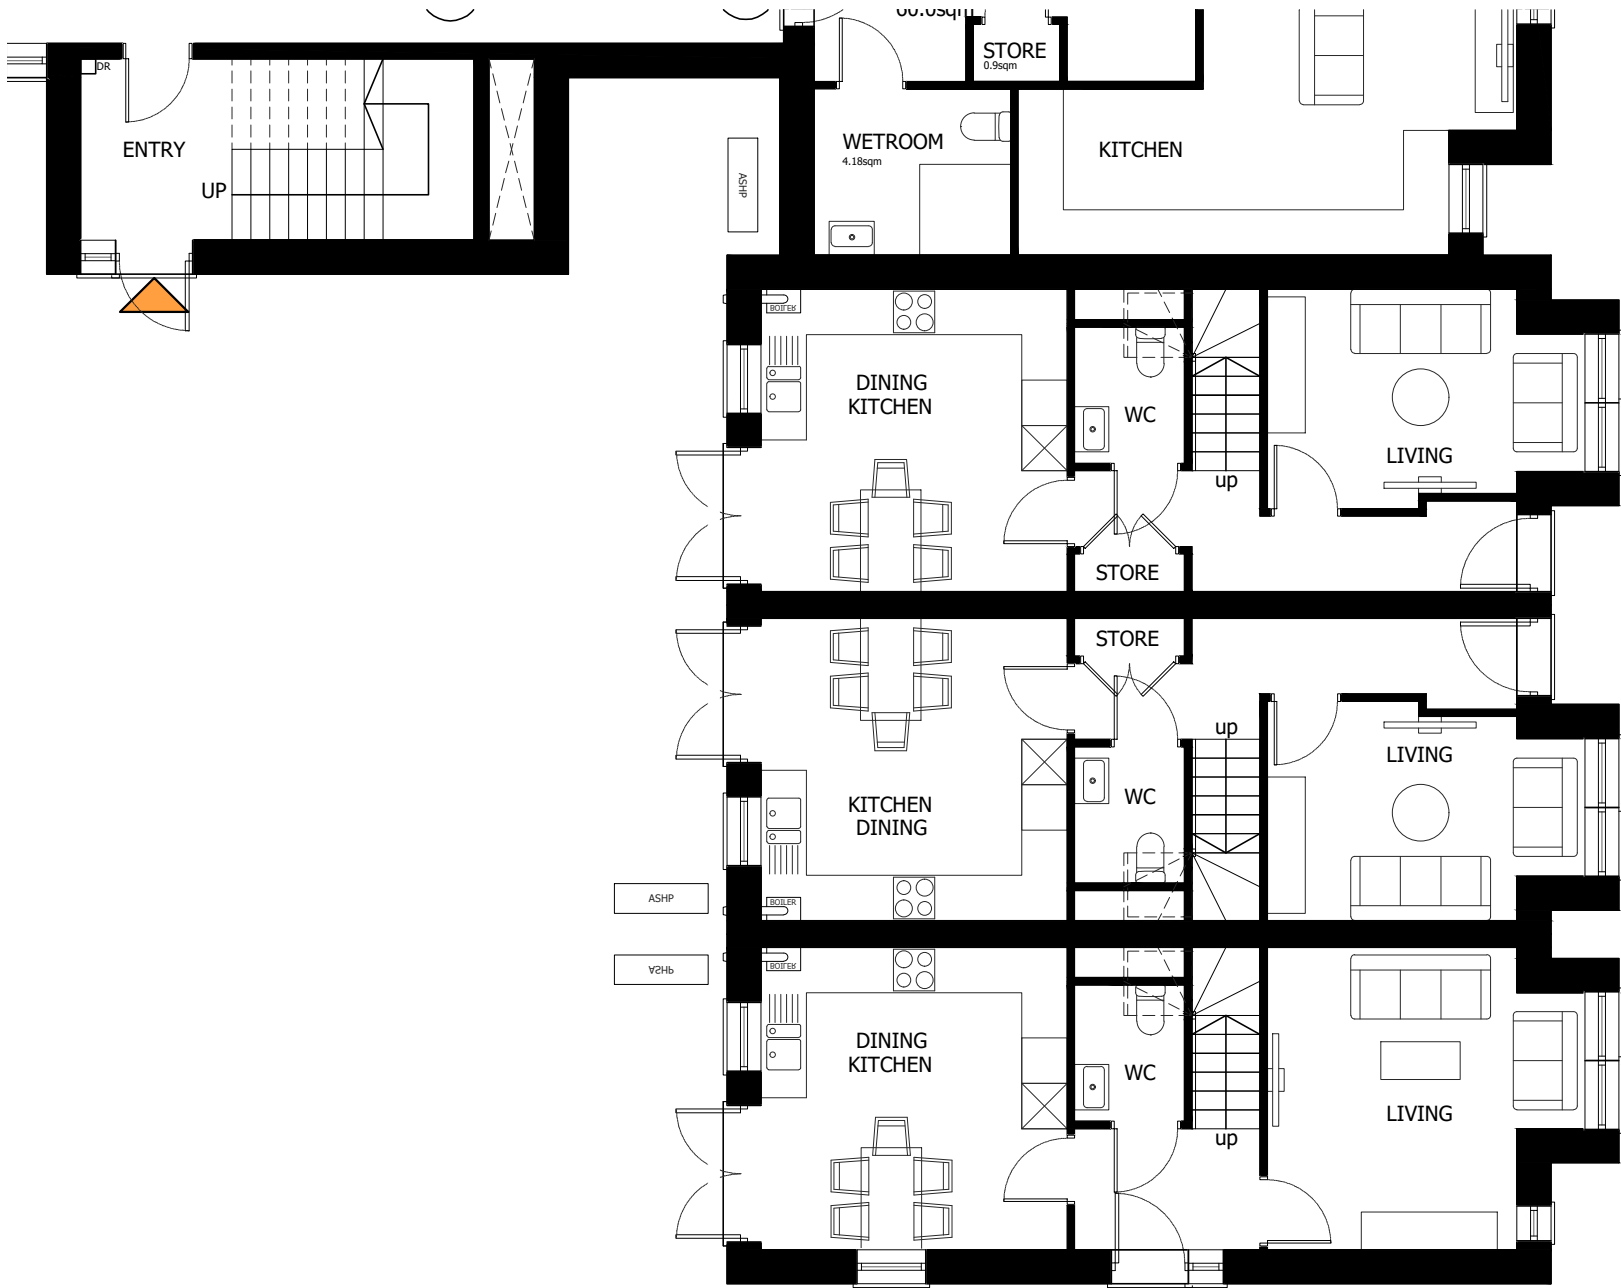


Plans 1:100 @ A3

 

Notes

1. This drawing is the copyright of MH Architects Ltd

2. Do not scale this drawing except for Local Authority planning purposes

3. All dimensions must be checked on site by the contractor prior to commencement of the works.

Client Approval

X	A - Approved
X	B - Approved with comments
X	C - Do not use

Rev.	Revision Note/Purpose of Issue	Drw By	Date	Chk By	Date
------	--------------------------------	--------	------	--------	------

ACCOMMODATION

Apartments

Ground floor				
01	2 BED 3 PERSON	62.4 sqm	1 car space	
02	1 BED 2 PERSON	50.4 sqm		
03	1 BED 2 PERSON	60.0 sqm	1 car space	
First floor				
04	2 BED 3 PERSON	62.4 sqm	1 car space	
05	1 BED 2 PERSON	50.4 sqm		
06	2 BED 4 PERSON	70.1 sqm	1 car space	
Second floor				
07	1 BED 2 PERSON	58.2 sqm		
08	1 BED 2 PERSON	50.4 sqm		
09	2 BED 4 PERSON	70.1sqm	1 car space	

Houses

10	3 BED 5 PERSON	101.9 sqm	1 car space	
11	3 BED 5 PERSON	101.9 sqm	1 car space	
12	3 BED 5 PERSON	100.3 sqm	1 car space	

External refuse
Internal cycle store

Eastleigh Borough Council
Chamberlayne Road
Eastleigh
Residential proposals

Drawing title

FLOOR PLANS

HOUSES - ground floor

Drawn	Date	Checked	Date	Scale at A3
JDM	13.10.25	NKS	13.11.25	1:100

Job No.	Pro.	Org.	Zone	Level	Type	Role	No.	Rev.
25-073	CRE	MHA	XX	XX	DR	AR	008	C01

Purpose of Issue

Planning

Ground Floor

Bicentennial

Building 1

Southern Gate

West Sussex

Chichester

PO19 8EZ

t. 01243 774748

e. admin@mharchitects.co.uk

www.mharchitects.co.uk

Limited Company

Registered in England No.1994233

