


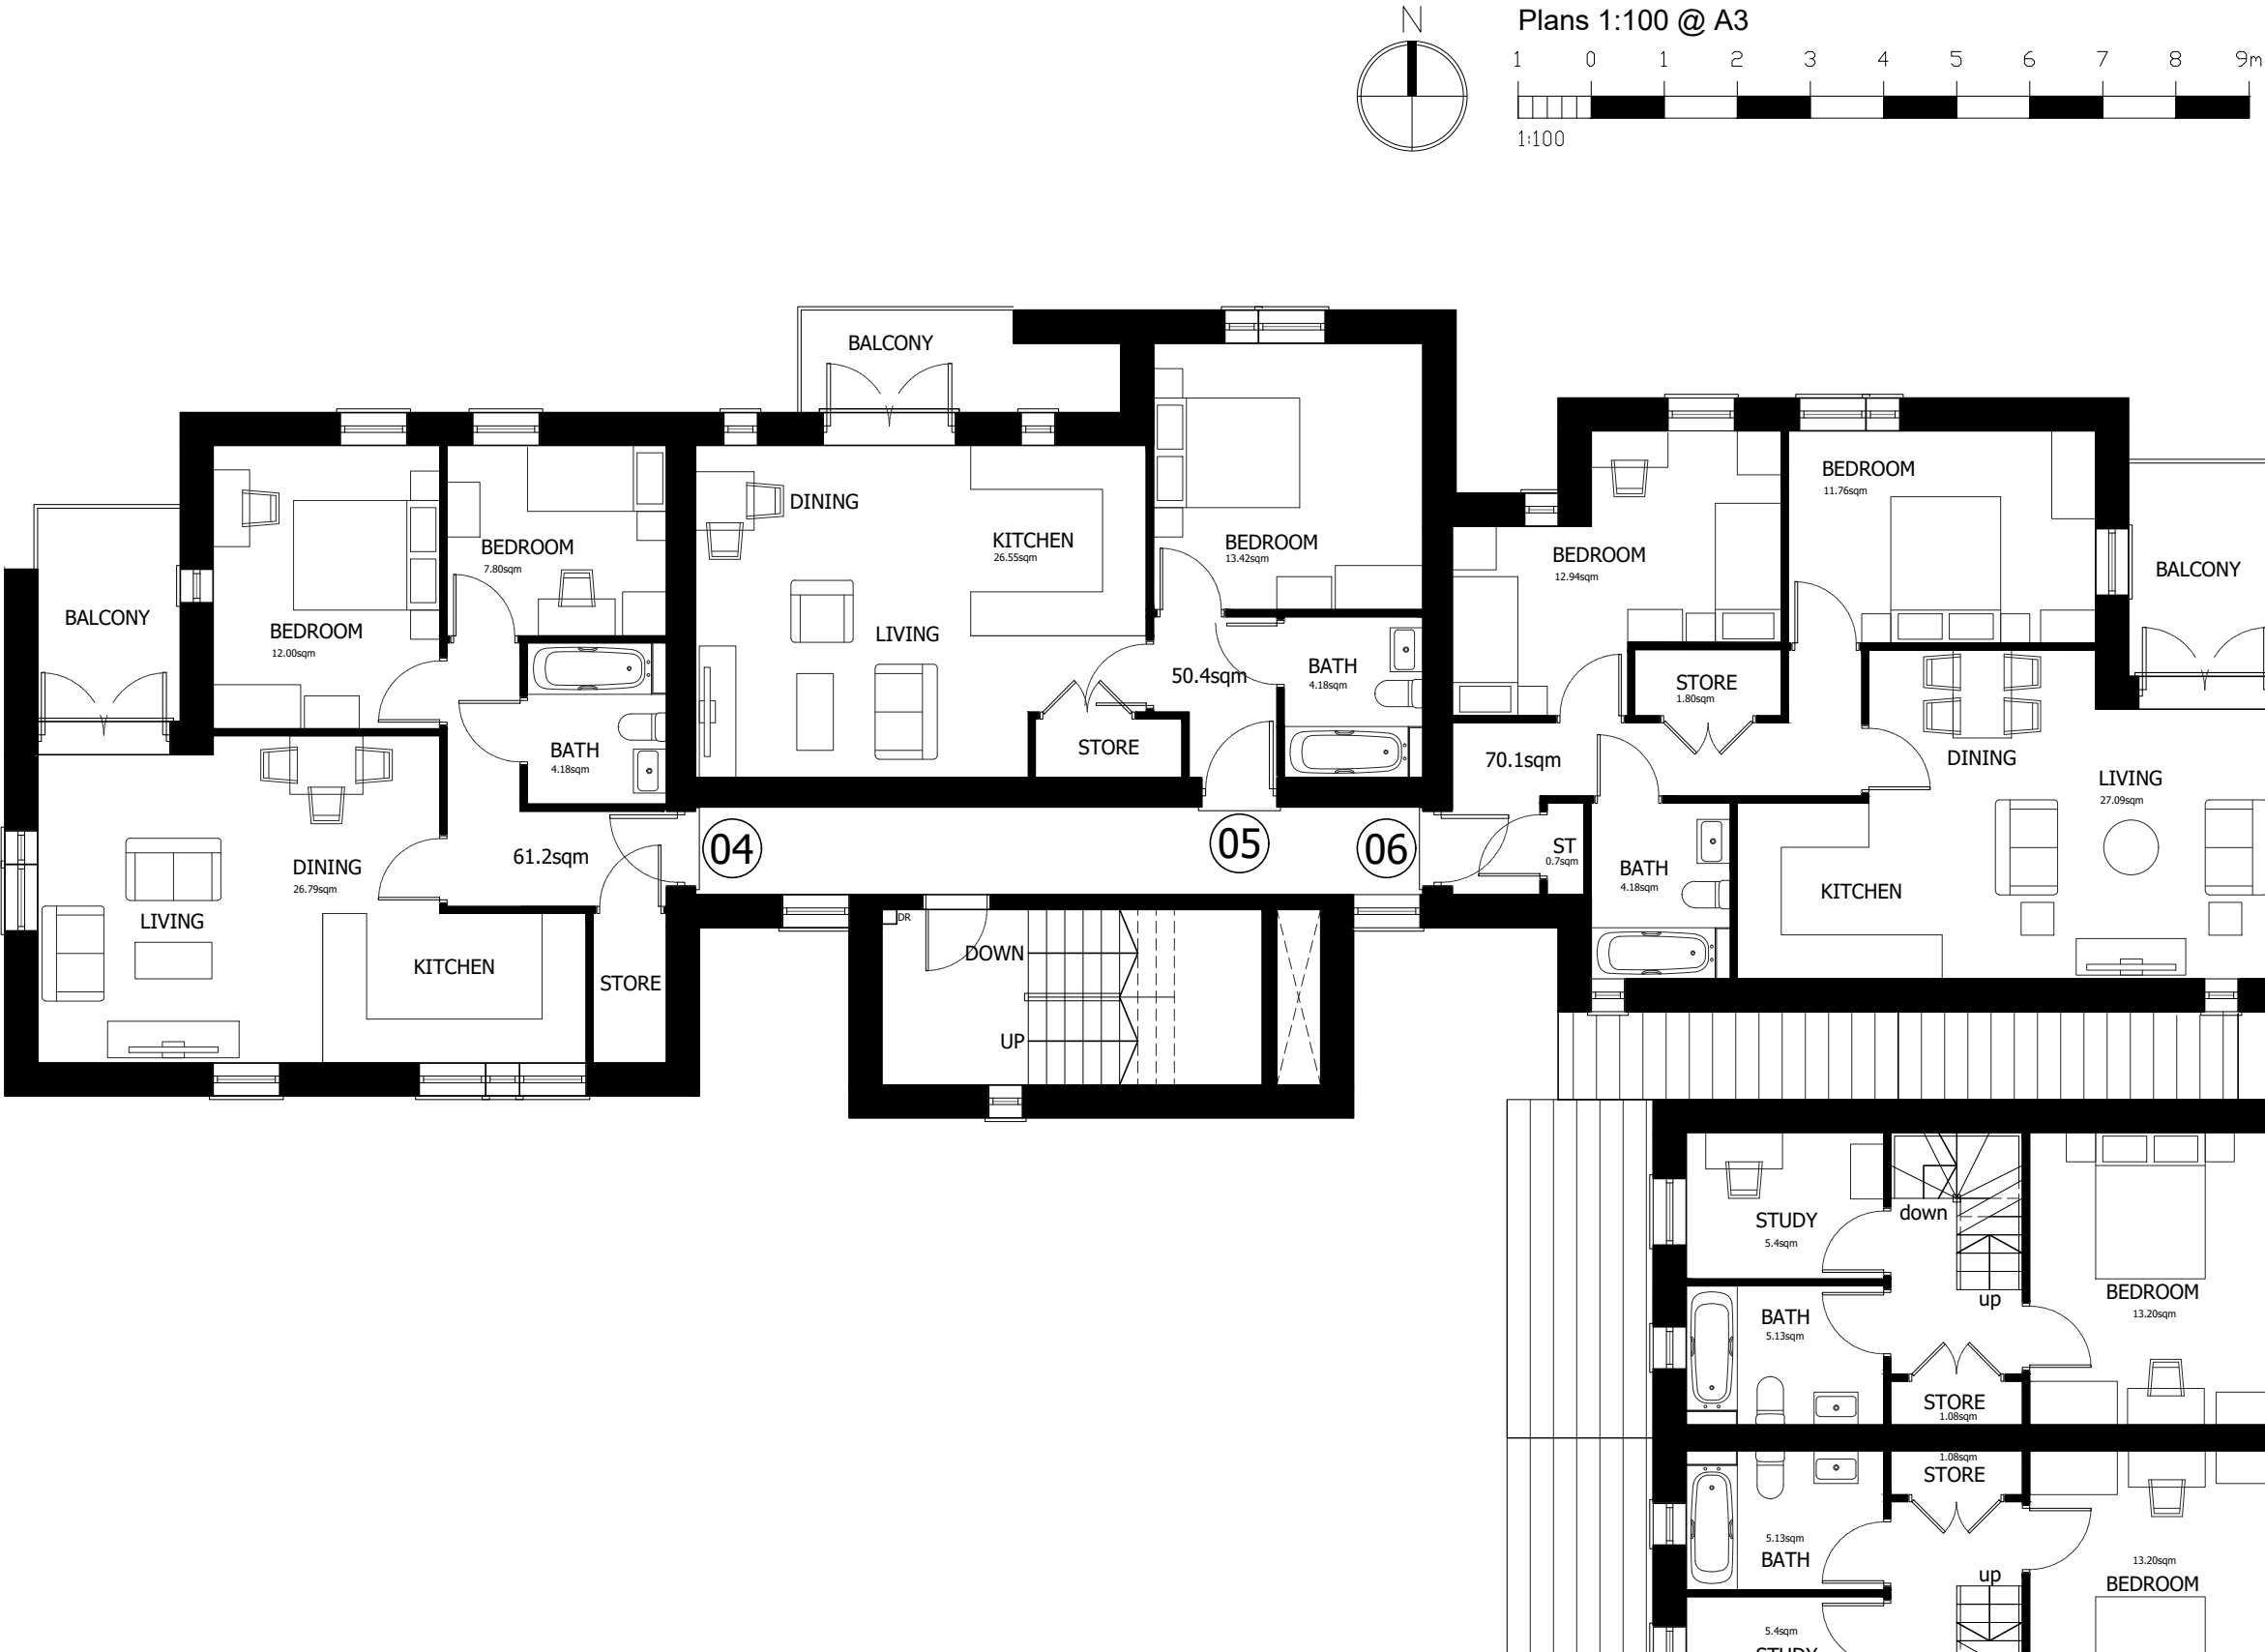

Client Approval					
X	A - Approved				
X	B - Approved with comments				
X	C - Do not use				
Rev.	Revision Note/Purpose of Issue	Drw By	Date	Chk By	Date

ACCOMMODATION

Apartments					
Ground floor					
01	2 BED 3 PERSON	62.4 sqm	1 car space		
02	1 BED 2 PERSON	50.4 sqm			
03	1 BED 2 PERSON	60.0 sqm	1 car space		
First floor					
04	2 BED 3 PERSON	62.4 sqm	1 car space		
05	1 BED 2 PERSON	50.4 sqm			
06	2 BED 4 PERSON	70.1 sqm	1 car space		
Second floor					
07	1 BED 2 PERSON	58.2 sqm			
08	1 BED 2 PERSON	50.4 sqm			
09	2 BED 4 PERSON	70.1sqm	1 car space		
Houses					
10	3 BED 5 PERSON	101.9 sqm	1 car space		
11	3 BED 5 PERSON	101.9 sqm	1 car space		
12	3 BED 5 PERSON	100.3 sqm	1 car space		

External refuse
Internal cycle store

Eastleigh Borough Council
Chamberlayne Road
Eastleigh
Residential proposals

FLOOR PLANS									
APARTMENTS - first floor									
Drawn	Date	Checked	Date	Scale at A3					
JDM	13.10.25	NKS	13.11.25	1:100					
Job No.	Pro.	Org.	Zone	Level	Type	Role	No.	Rev.	
25-073	CRE	MHA	XX	XX	DR	AR	006	C01	
Purpose of Issue									
Planning									

Ground Floor Bicentennial
Building 1
Southern Gate Chichester
West Sussex PO19 8EZ
t. 01243 774748
e. admin@mharchitects.co.uk
www.mharchitects.co.uk
Limited Company
Registered in England No.1994233

