



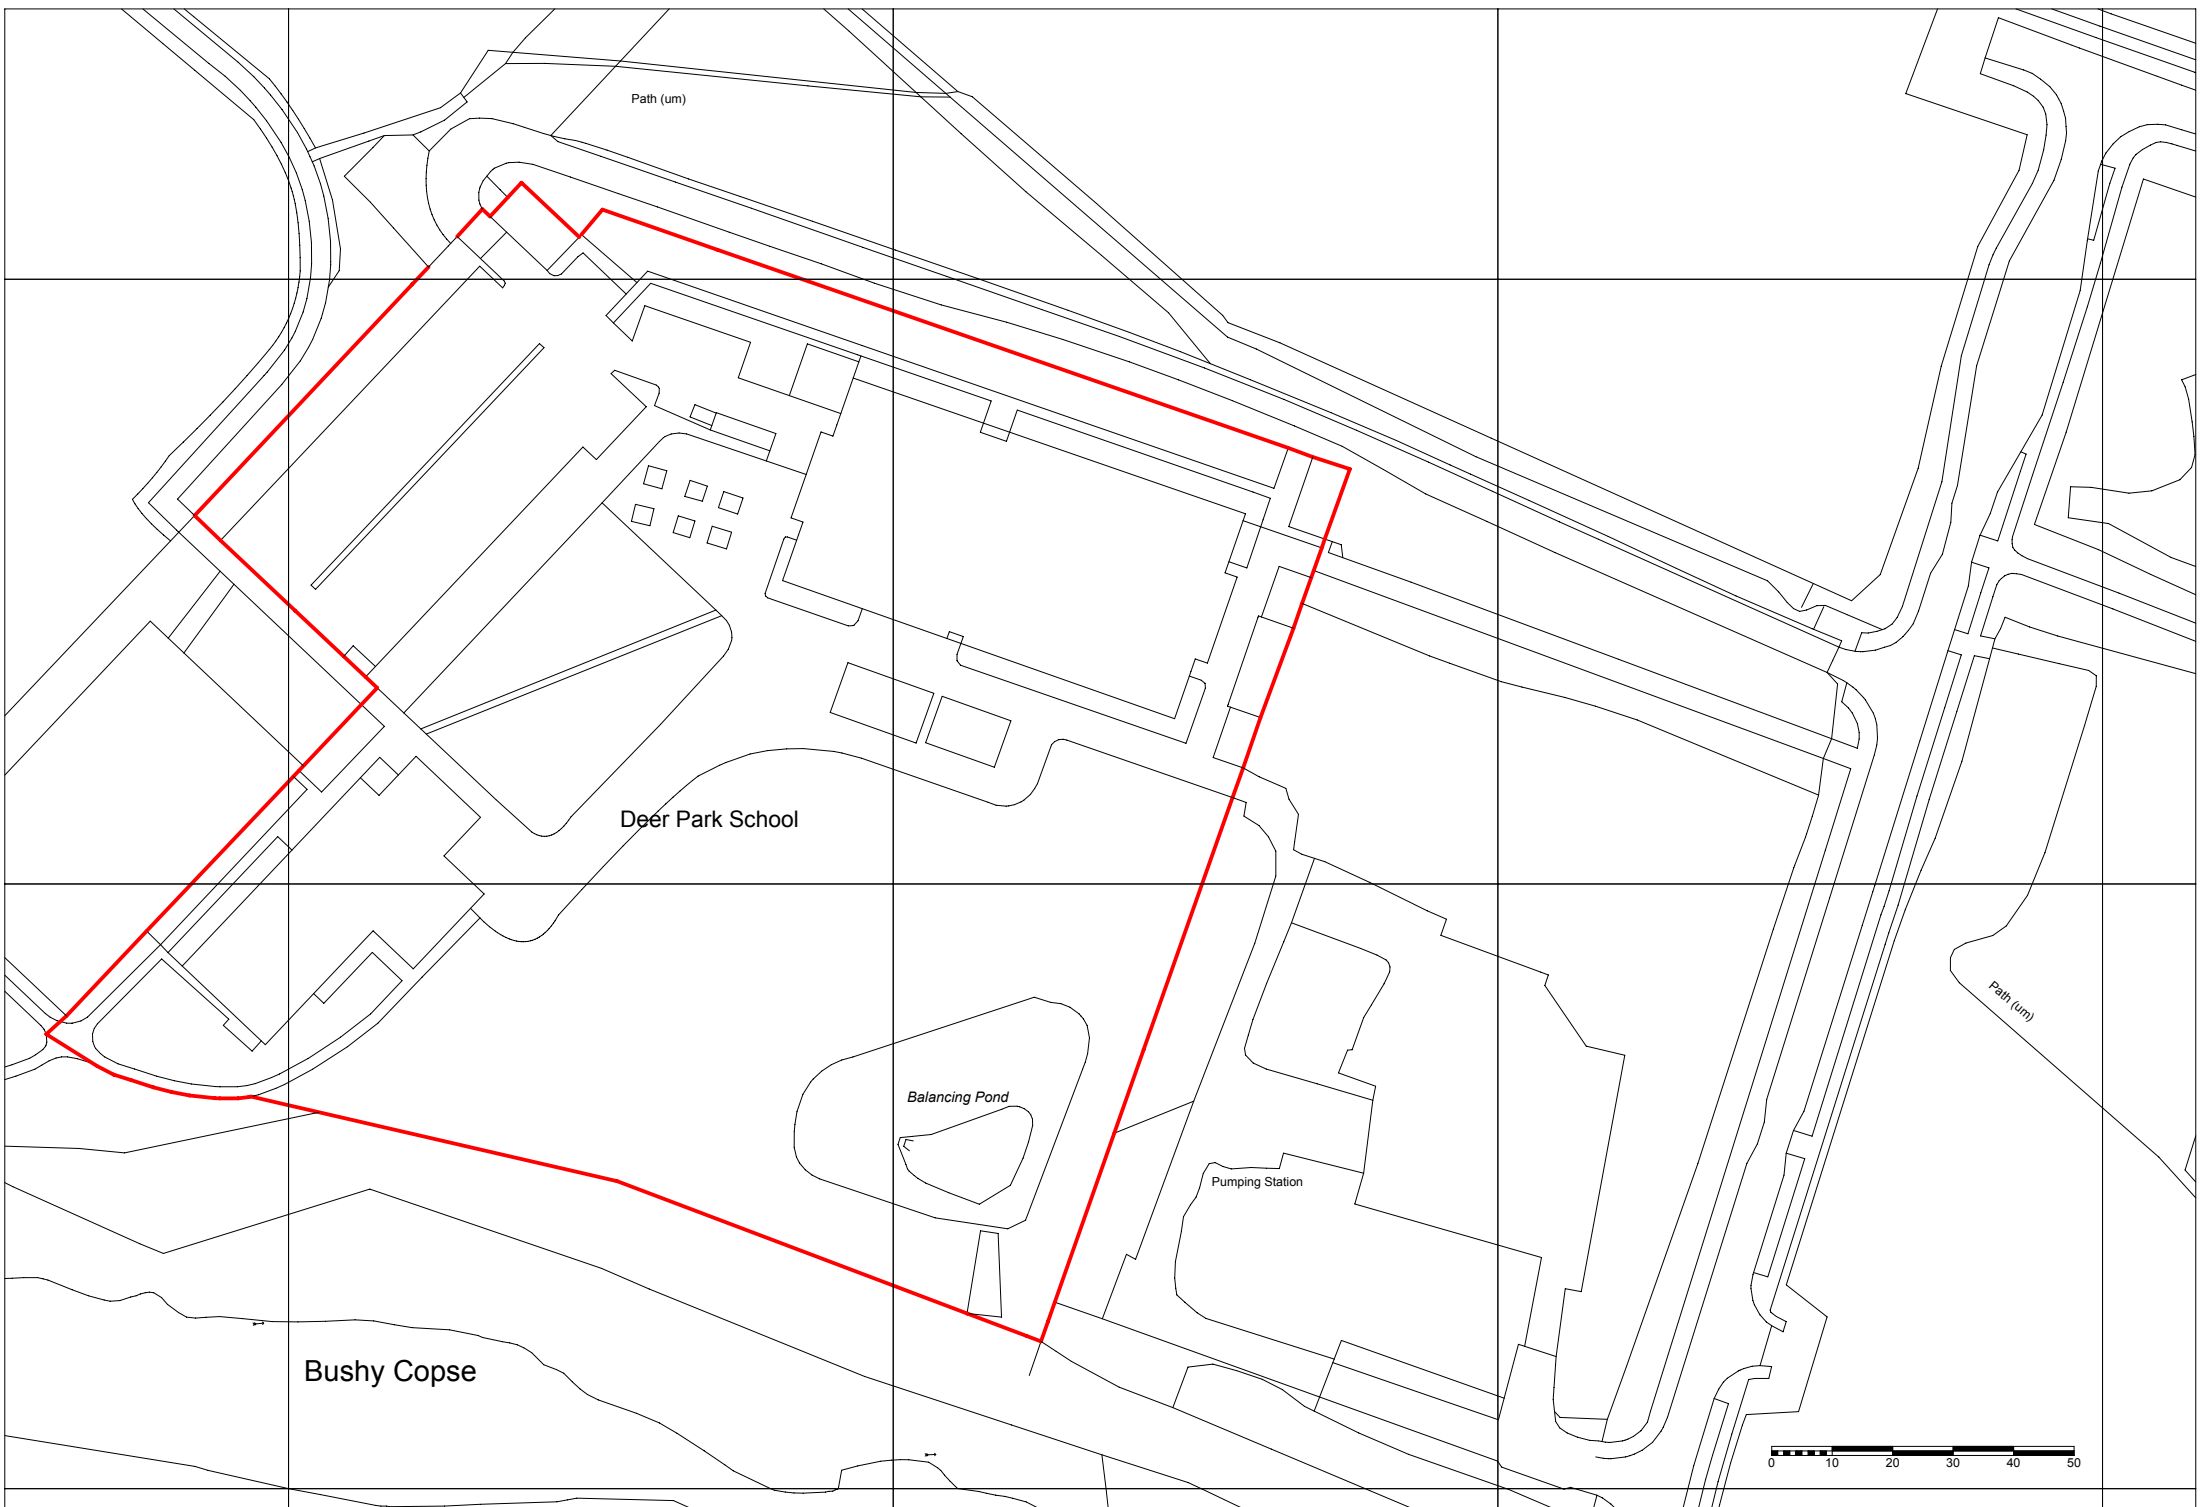


Proposed Location Plan

Scale 1:1250

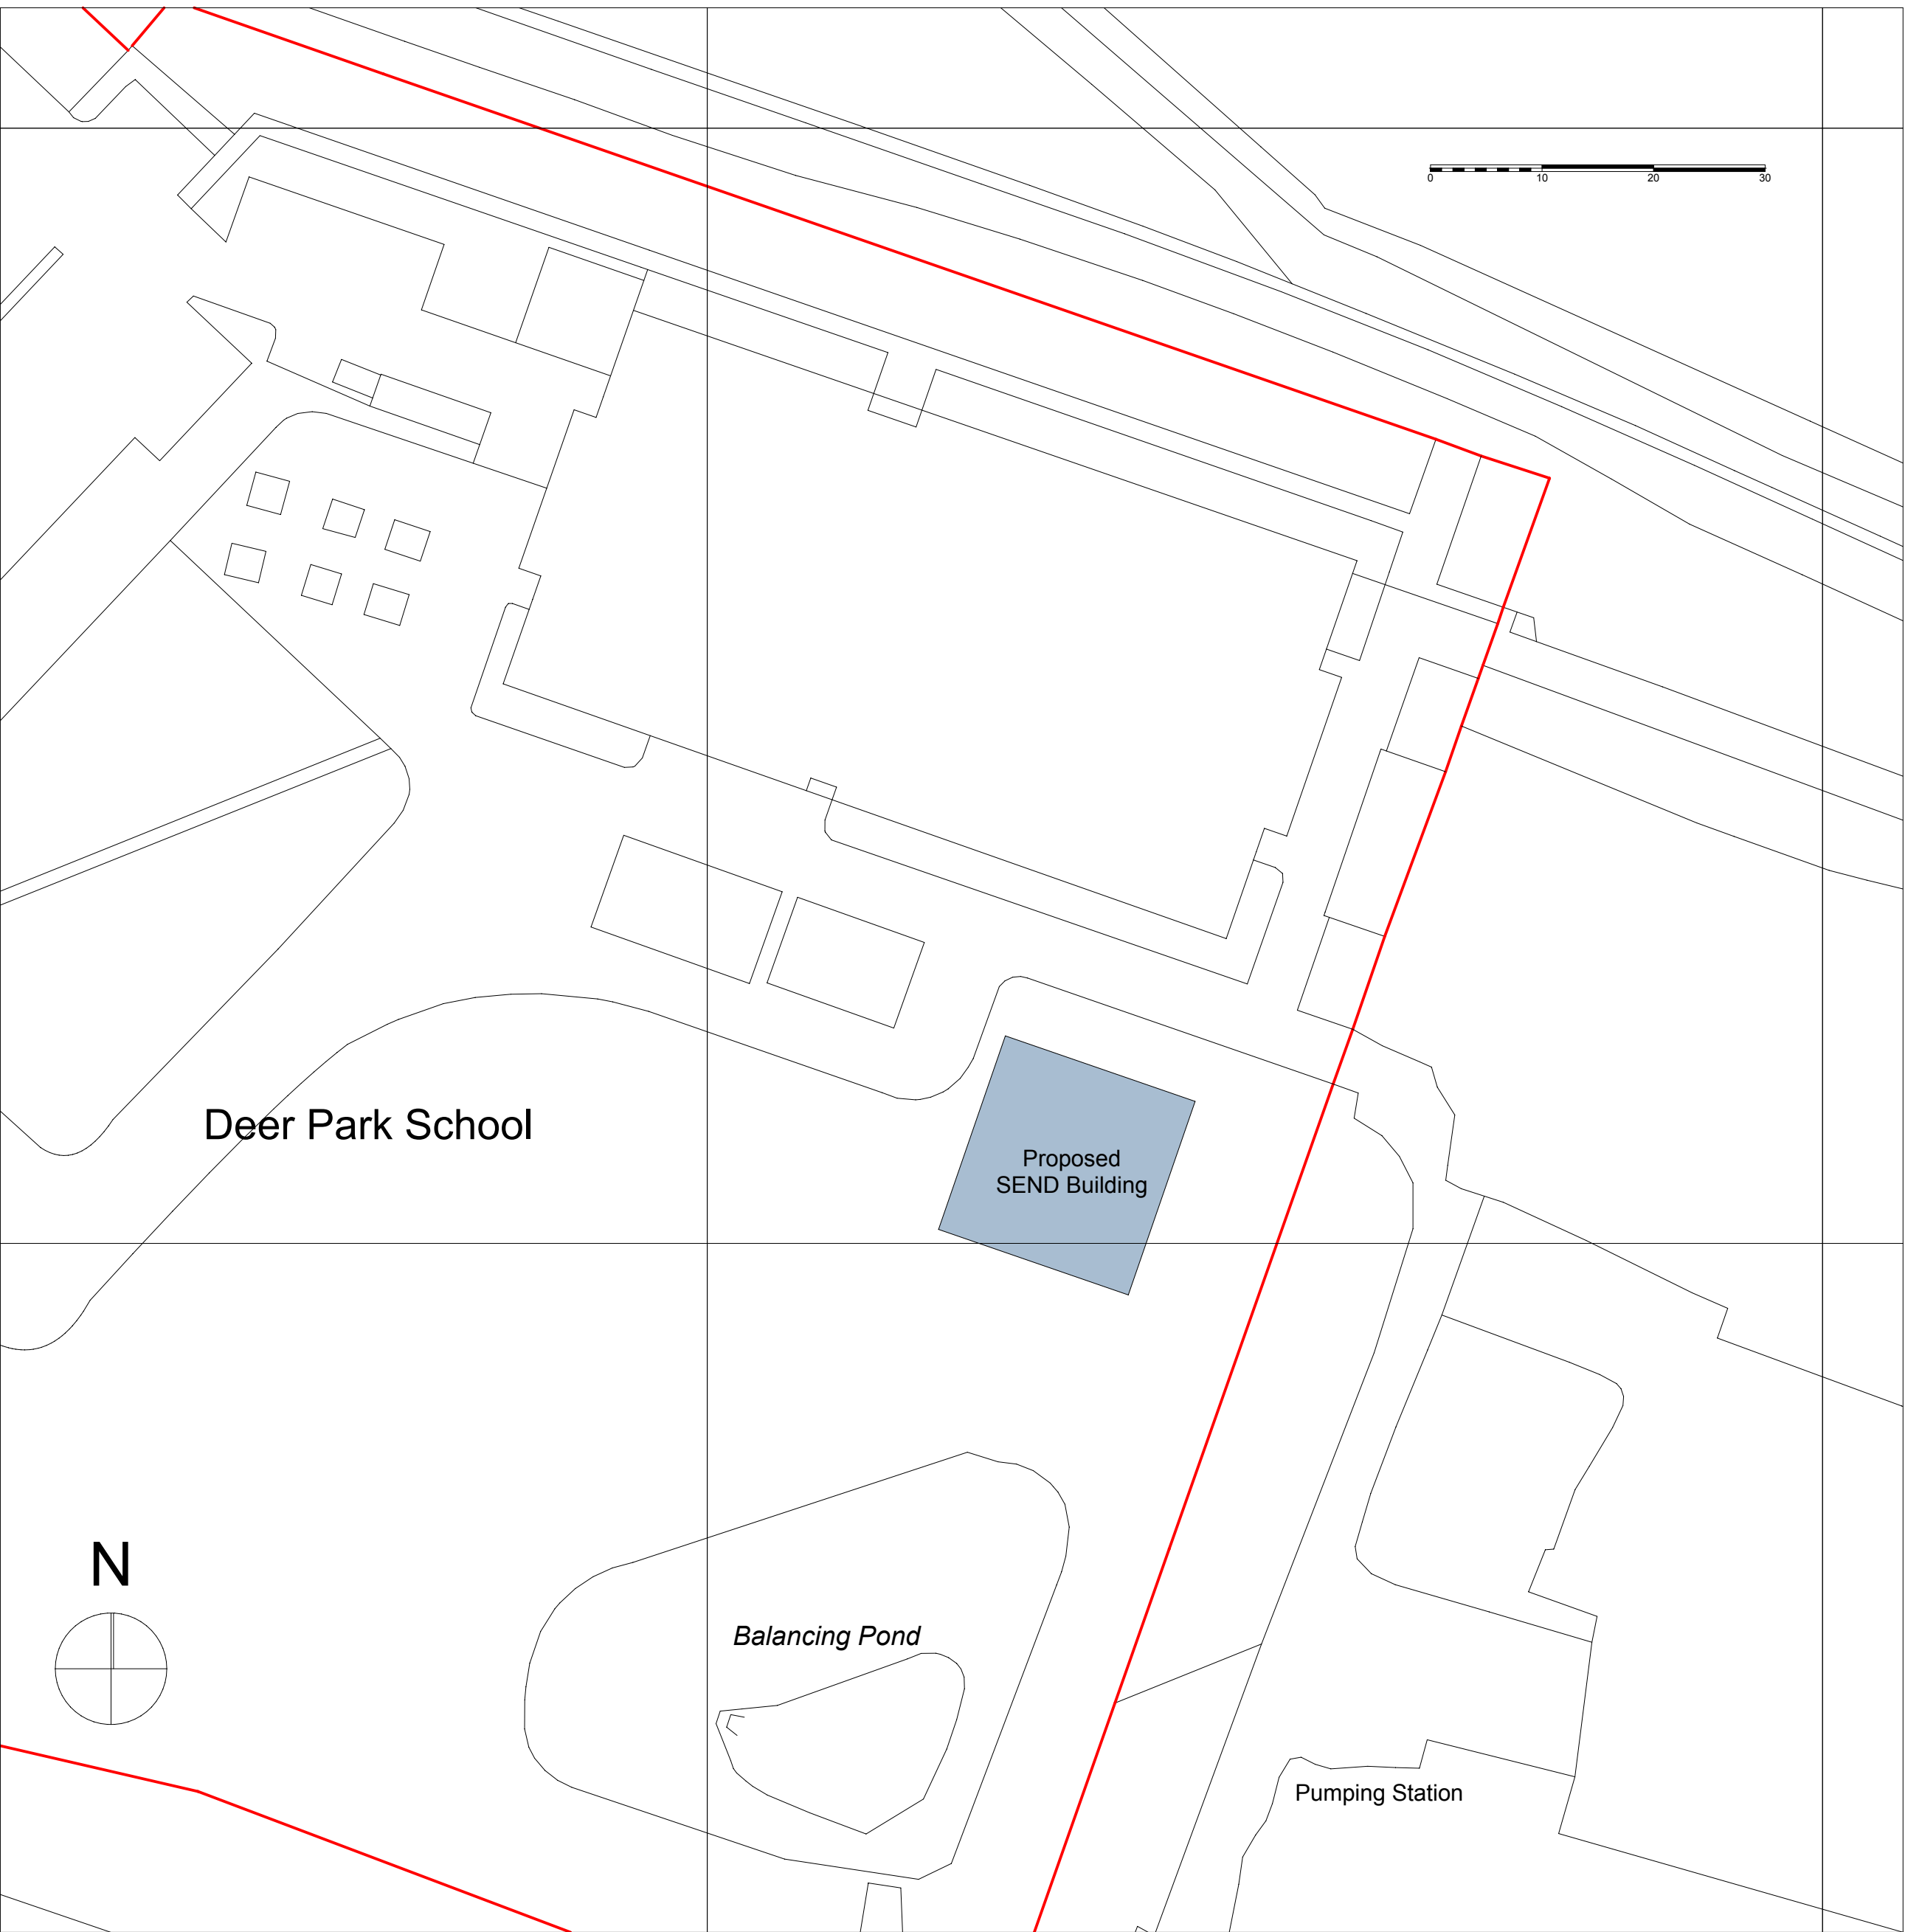

Proposed Block Plan

Scale 1:500

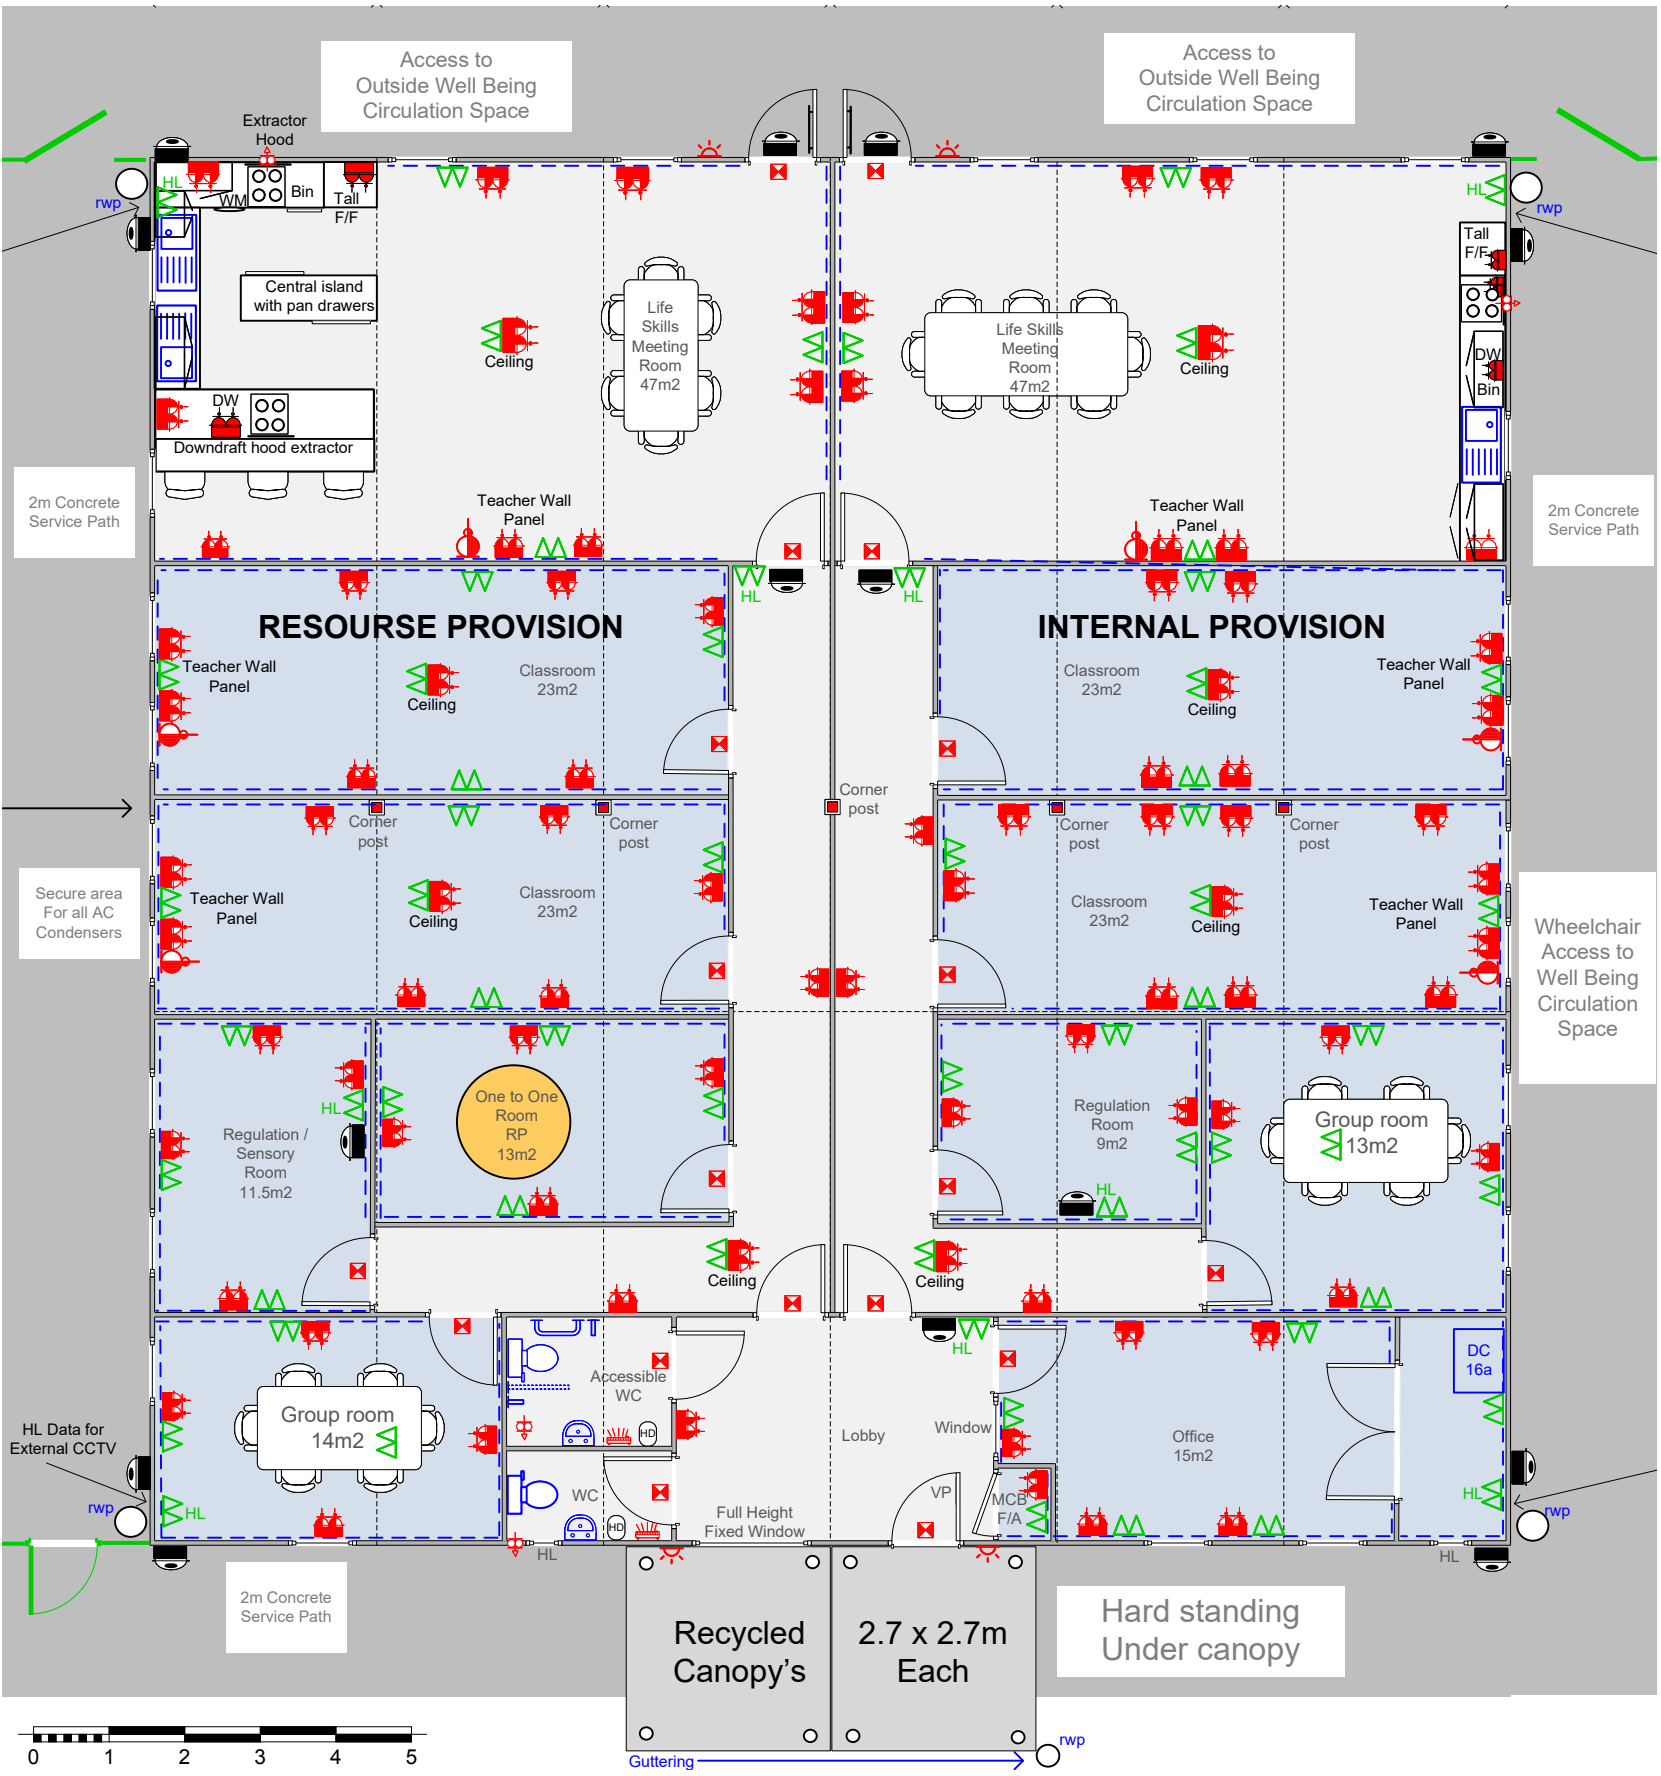

Proposed Floor Plan of new SEND Building

Scale 1:100

Copyright:
This drawing is the copyright of ACM Architects Ltd and may not be reproduced without their permission in writing.
Note:
It is the contractors responsibility to check all dimensions and levels on site and report all discrepancies immediately to the architect.
The contractor should not scale off the drawings under any circumstance.

Revisions

acmarchitects Ltd.

3 Ash Road, Ashurst, Southampton, Hants, SO40 7AT
T 023 8029 2751 E alan.acmltd@gmail.com

Project
Proposed Modular Classroom Building
Deer Park School
Sika Avenue
Botley
Southampton,
SO30 2HT

Client
Raise Education Trust

Drawing title
Proposed Location, Block Plans and Floor Plan

Date 04/26	Drawn AM
Scale 1:200@A1	Checked
Project no. 2529	Drawing no. 03-02