




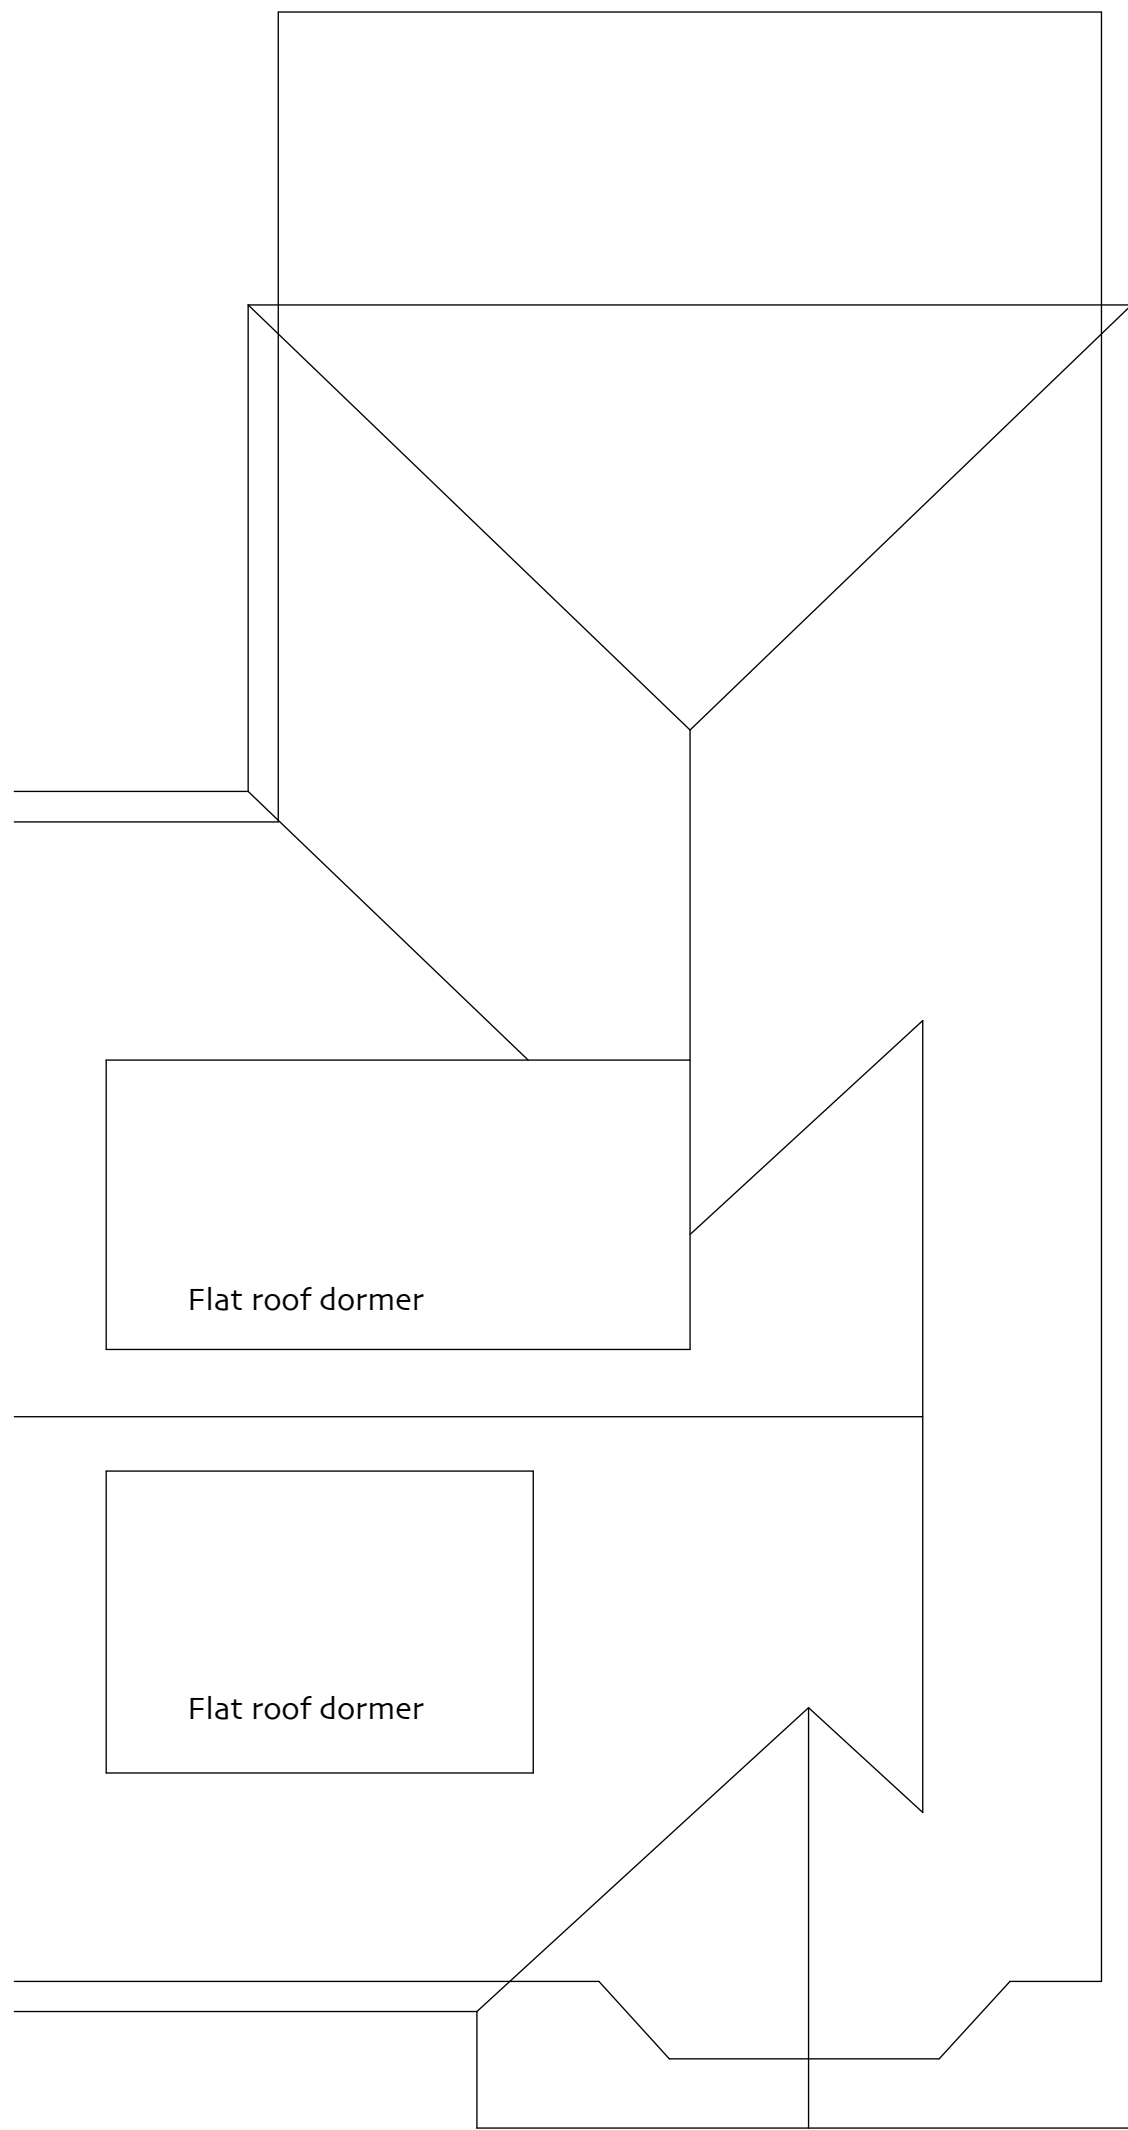


ROOF PLAN

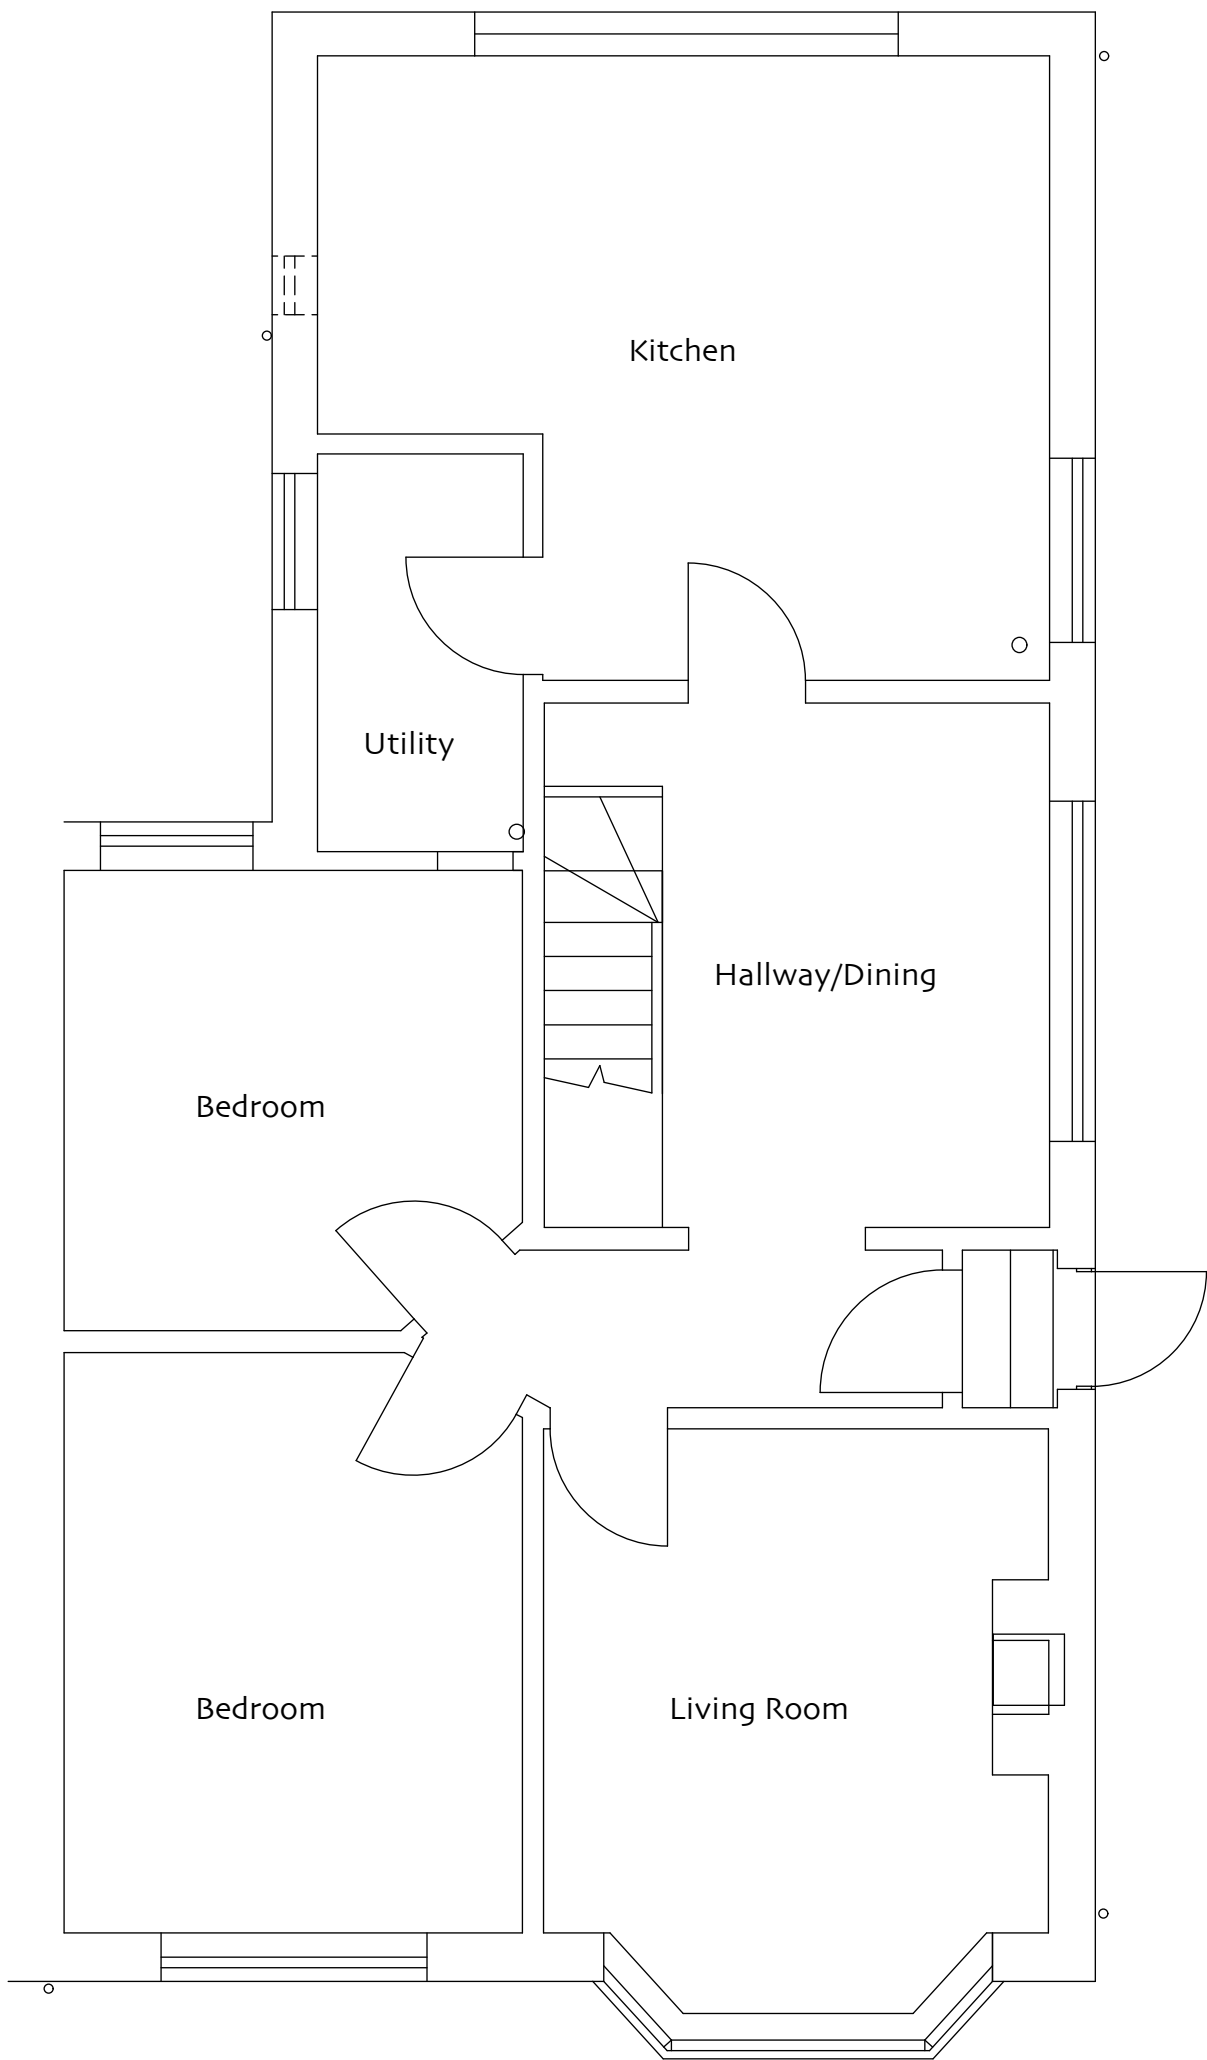


GROUND FLOOR PLAN

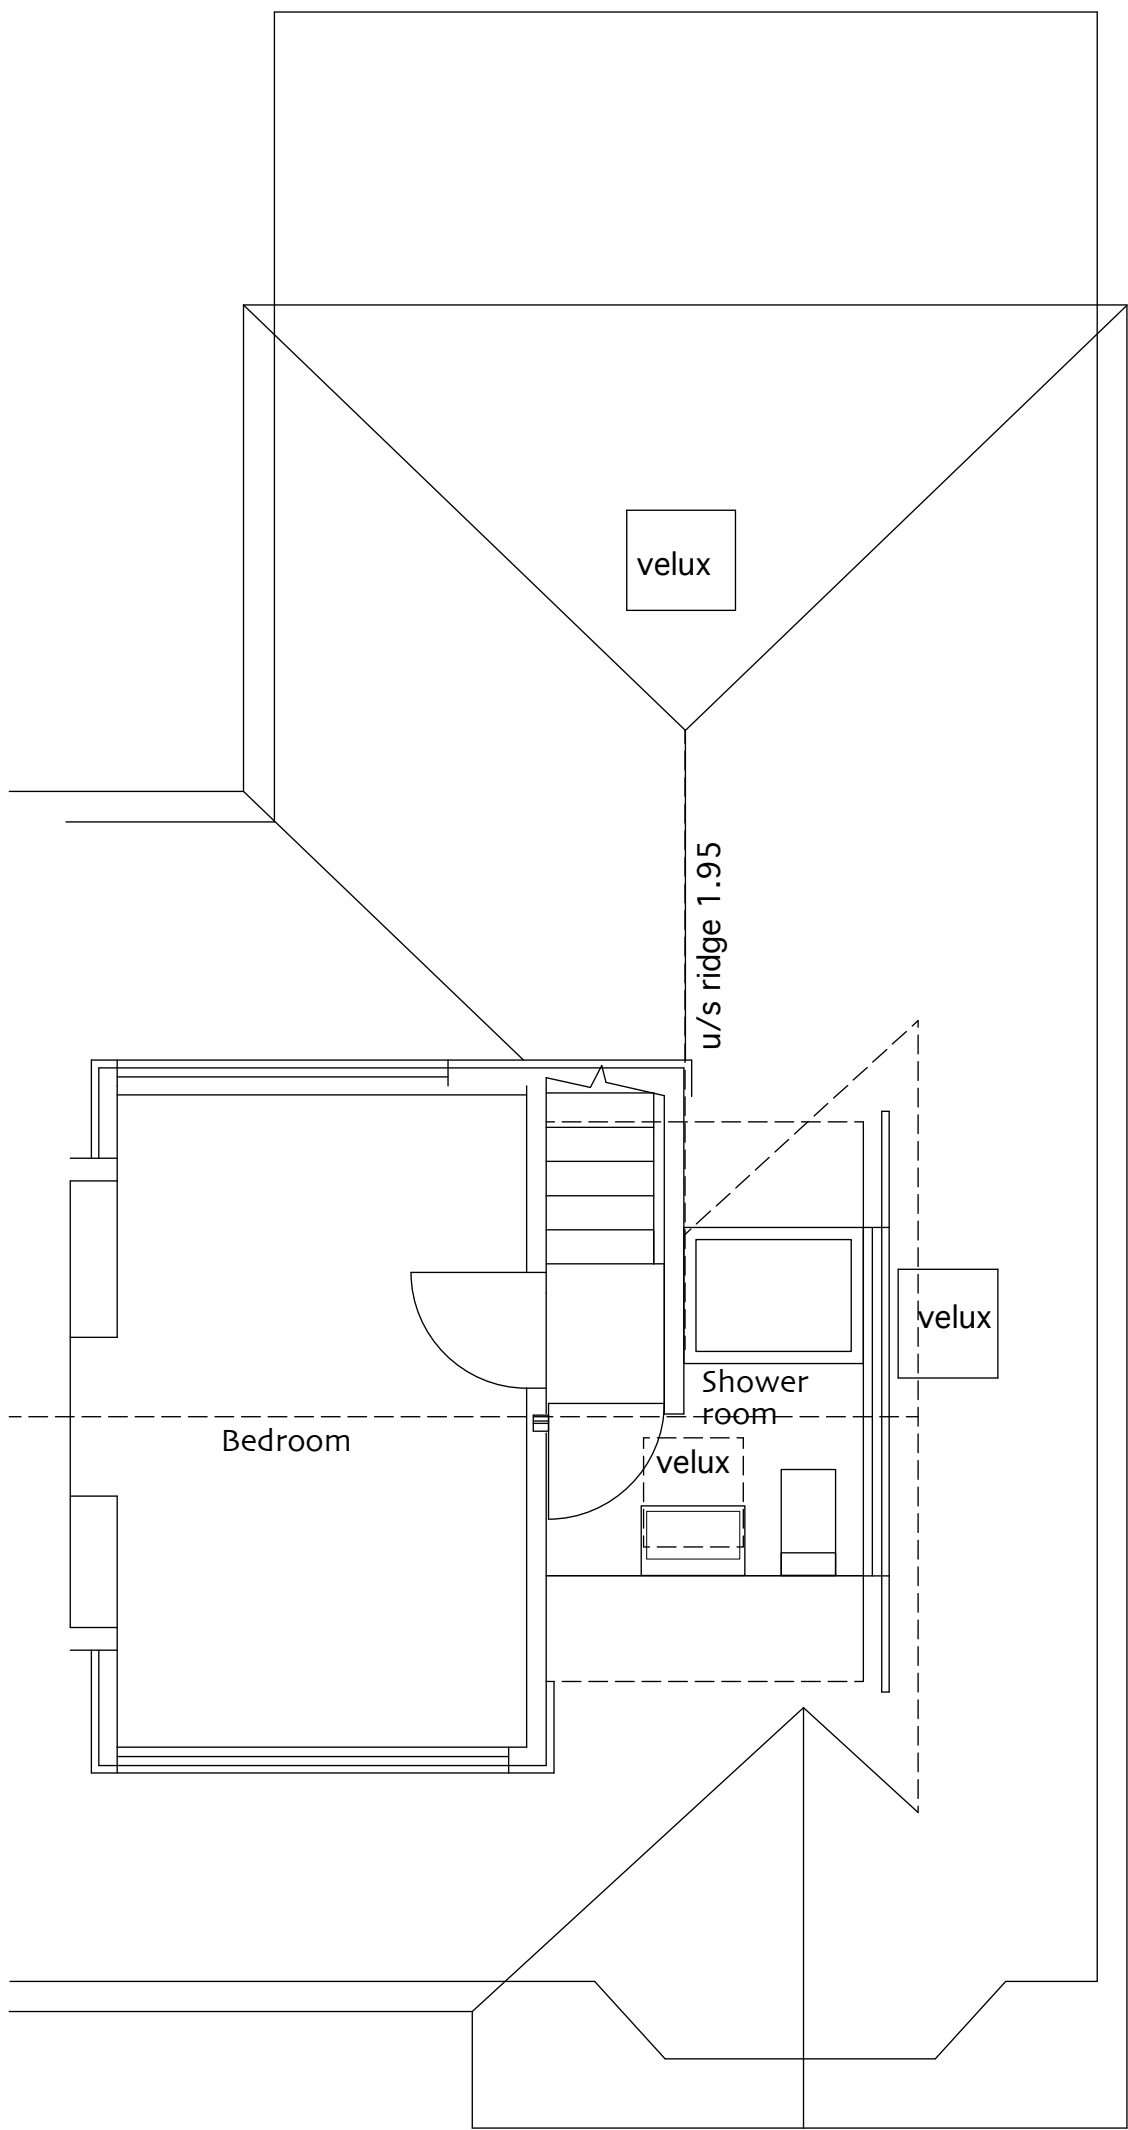


FIRST FLOOR PLAN

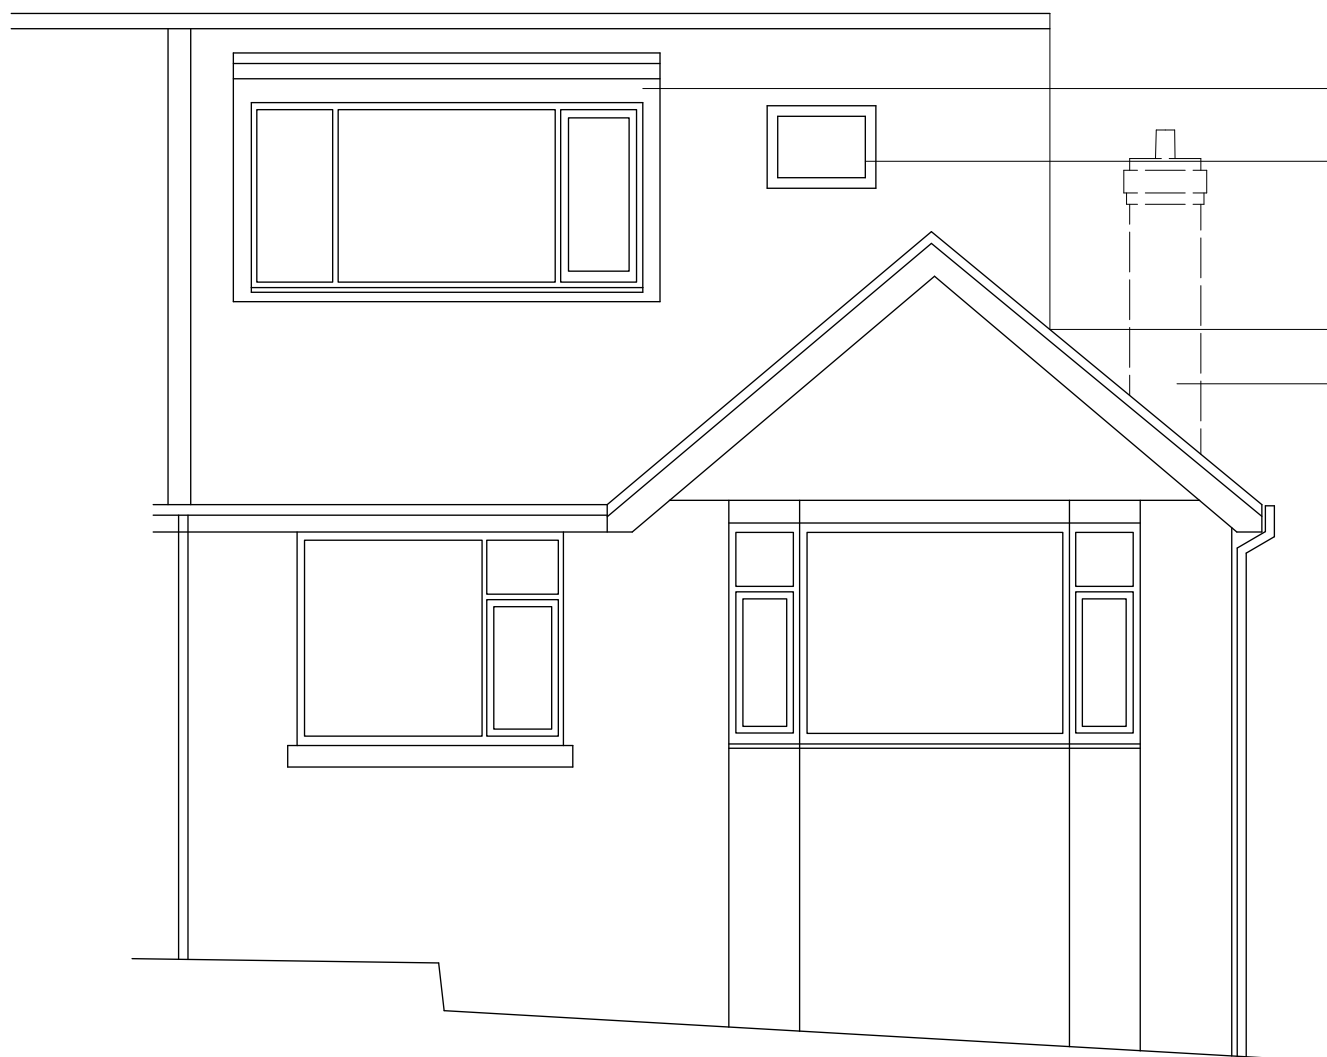

18.0m DATUM
SOUTH EAST ELEVATION

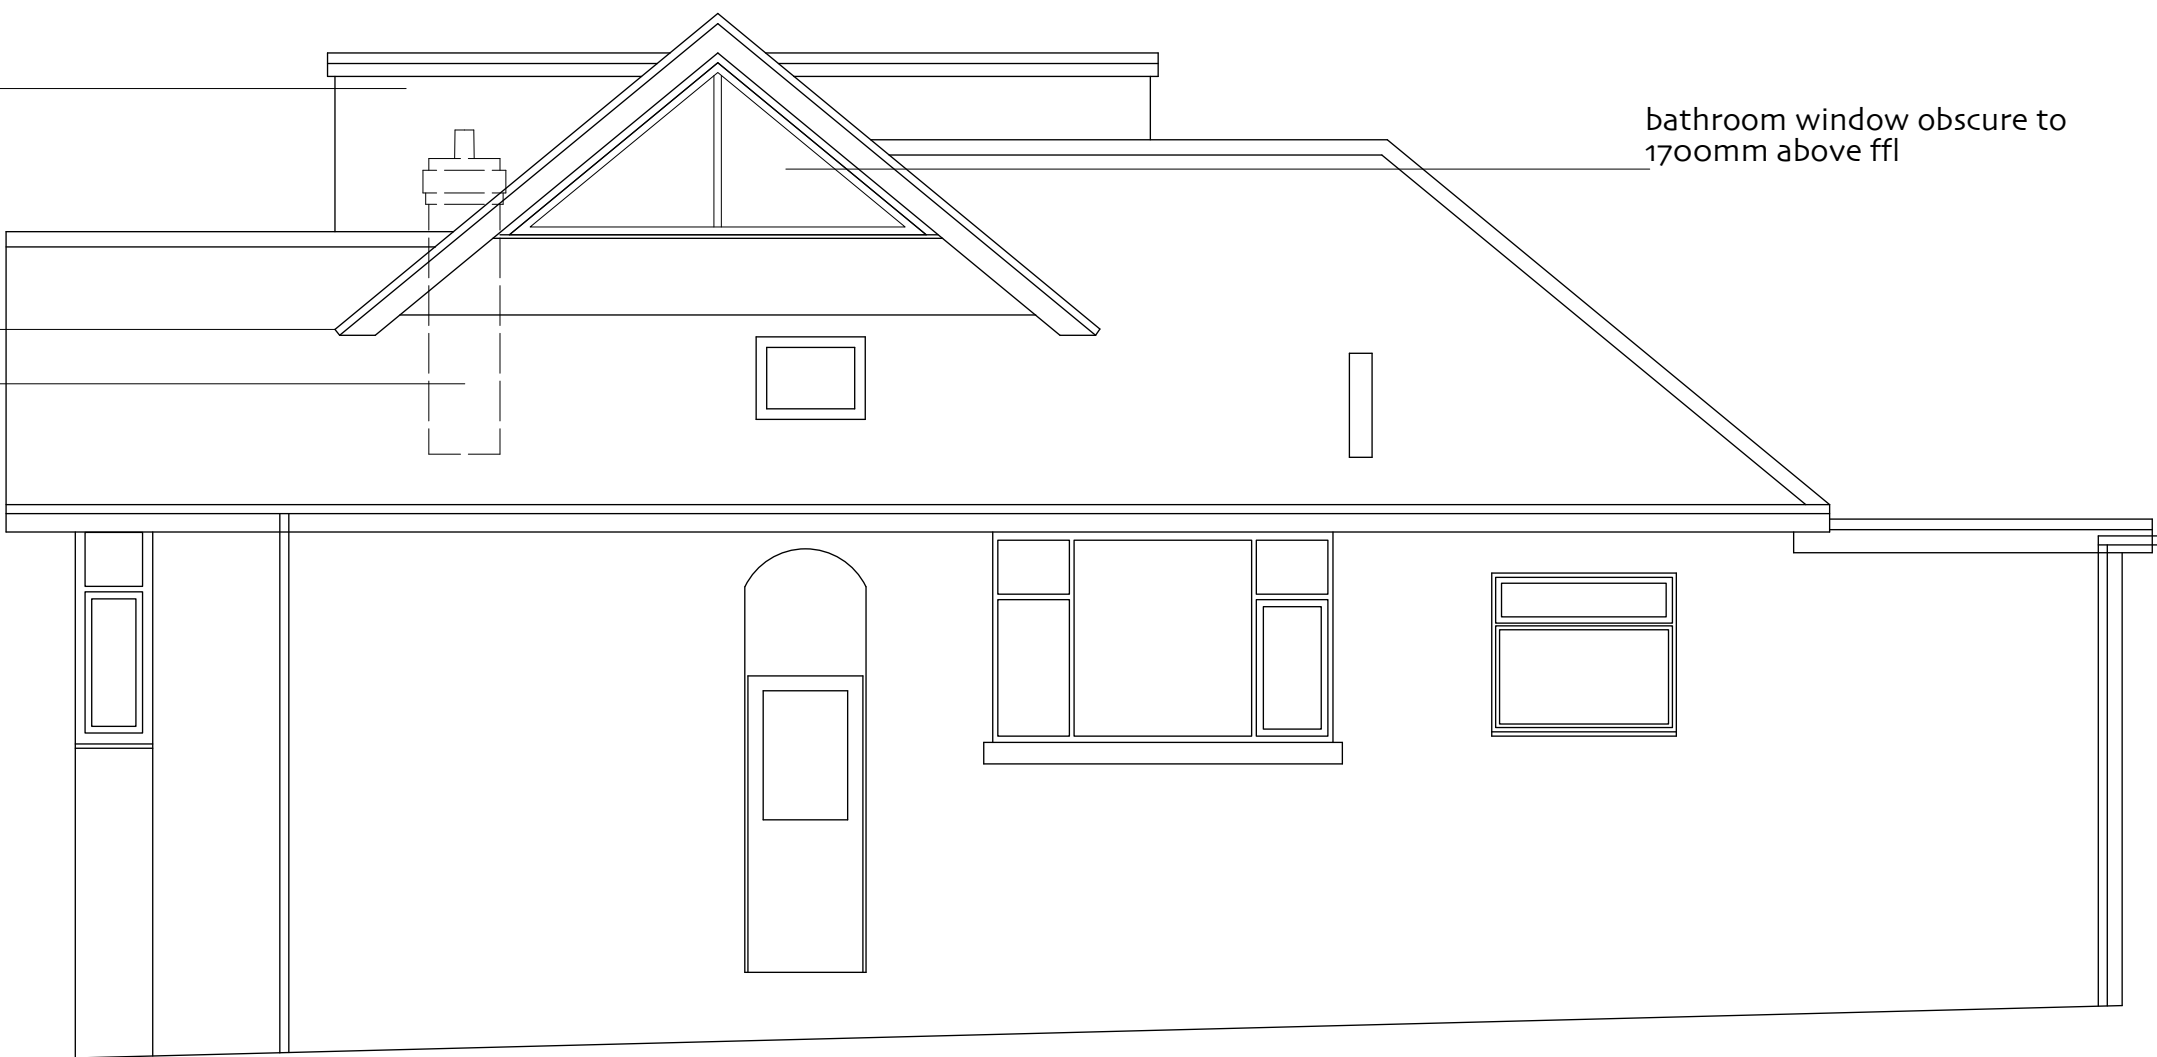


18.0m DATUM
NORTH EAST ELEVATION

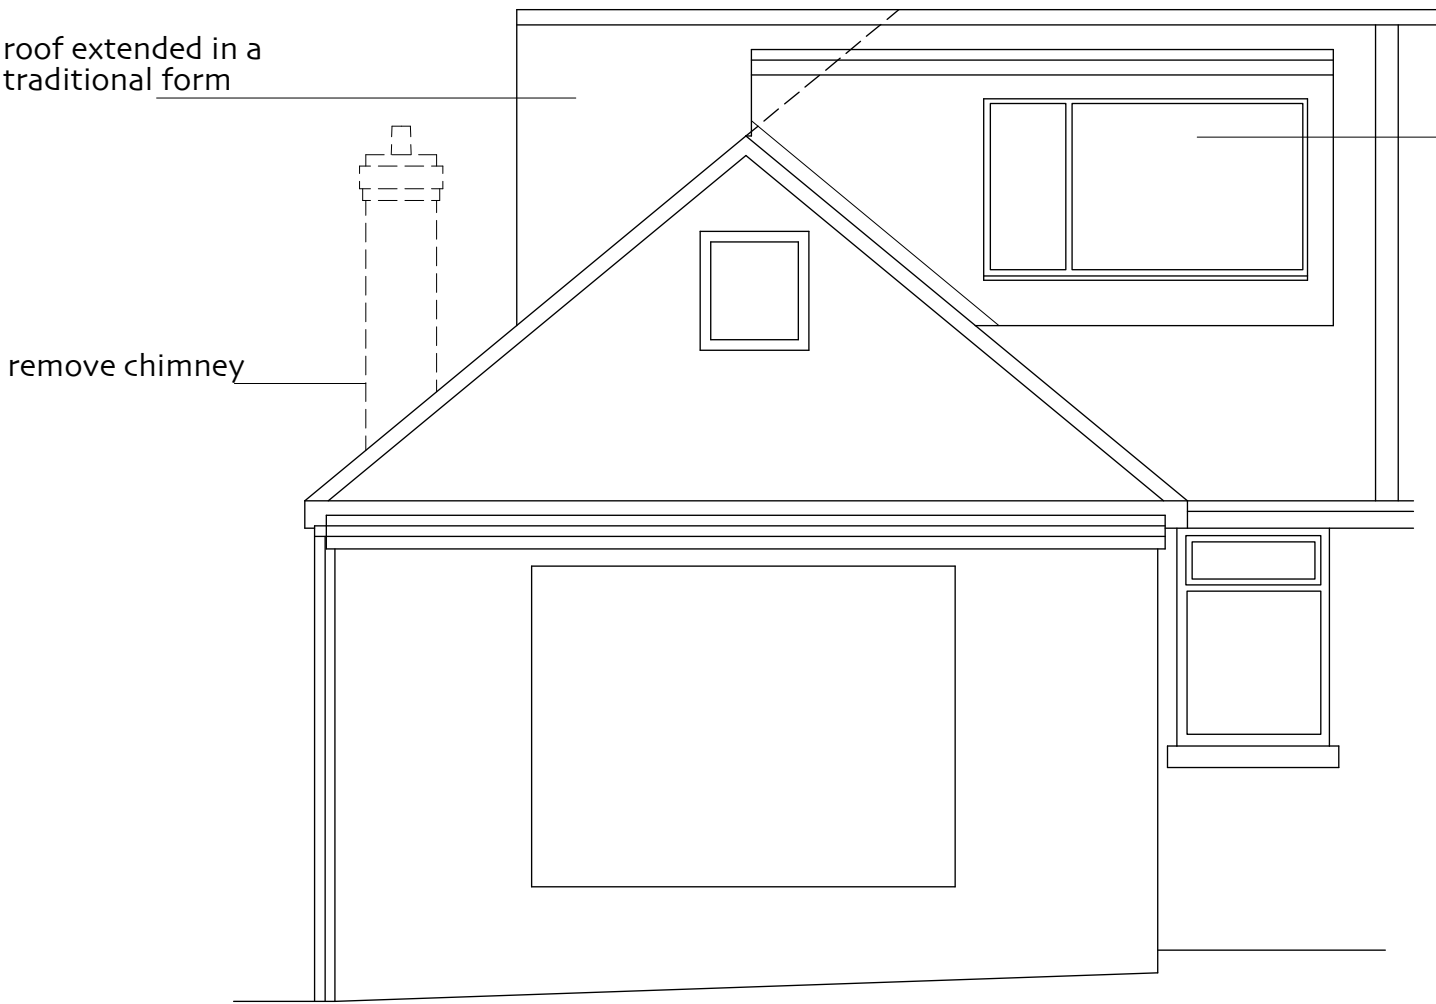

18.0m DATUM
NORTH WEST ELEVATION



18.0m DATUM
SOUTH WEST ELEVATION

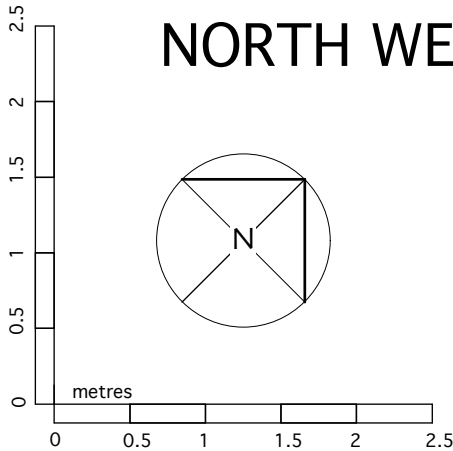

**Chris Carter RIBA
Chartered Architect**
Chris Carter Associates Limited
Winchester Hampshire SO21 2ES
mobile: 07595 220260
email: chris@chriscarterarchitect.co.uk

Do not scale from this drawing. If in doubt ask the Architect to confirm the dimension required.
The Contractor is to inform the Architect immediately of any dimensional or detail inconsistencies between Architect's and/or other consultant drawings and between drawings and existing structures. Variations from the content of this drawings are not permitted without the prior written consent of the Architect.
Copyright remains with the Architect. Do not reproduce, in whole or in part, without permission. This drawing has been produced for the client and project as stated in the title and is not intended for use by any other person or for any other purpose.

Client **Darren Orłowski**
Project **DORMER at:
8 Belmont Road. Eastleigh.**
Title **PROPOSALS 2**

B - 03.03.2026 - Planning Submission 2
A - 05.01.2026 - Planning Submission

Date **December, 2025**
Scale **1 : 50 @ A1, 1:100 @ A3.**
Drawing no. **932.01 B**