




key:-	ceiling height
ch	floor level relative to external survey
fl	head height from floor
h	immersion heater
im	minimum height from floor
min	maximum height from floor
max	sill height from floor
s	height to underside
u/s	

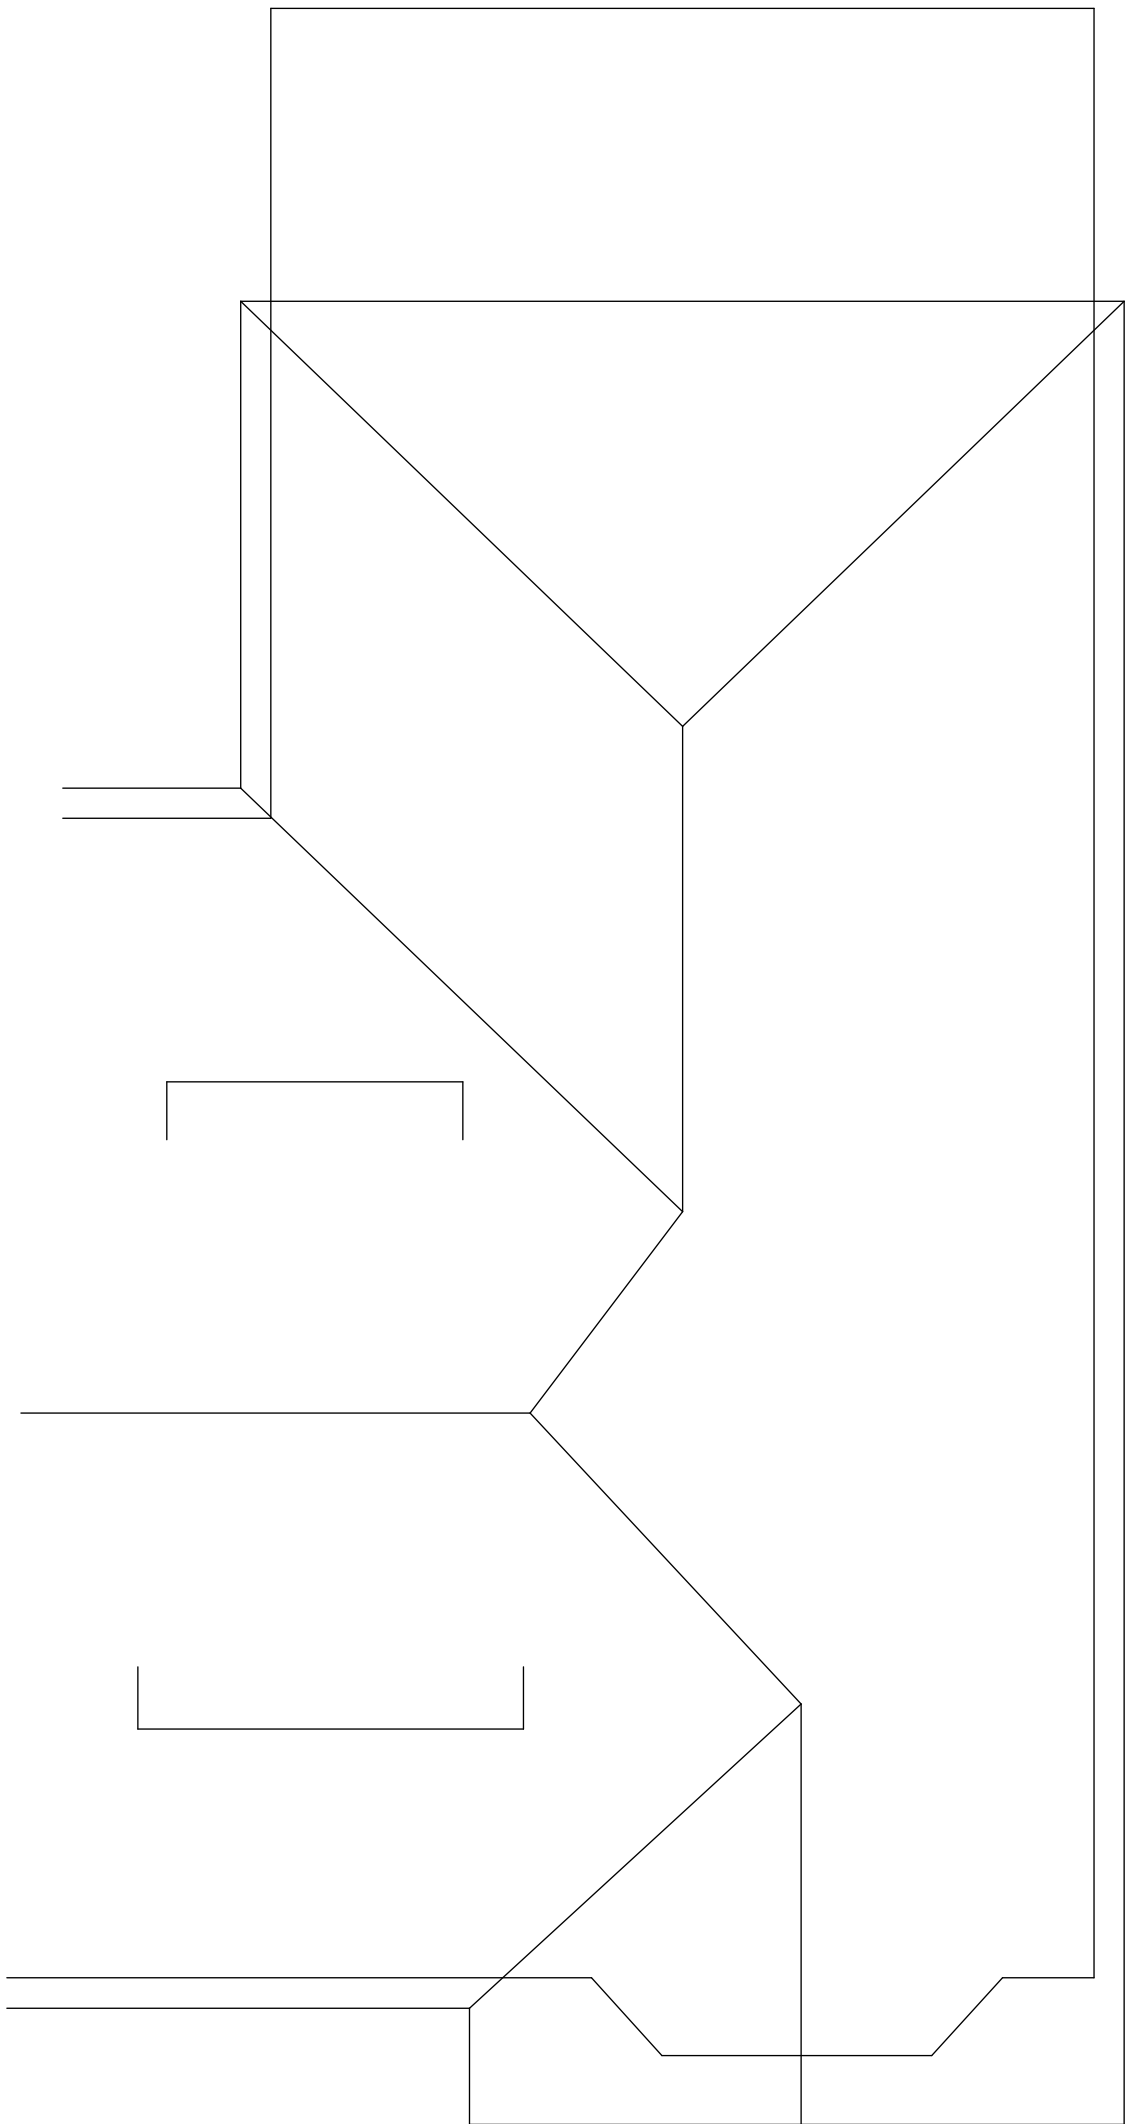

ROOF PLAN

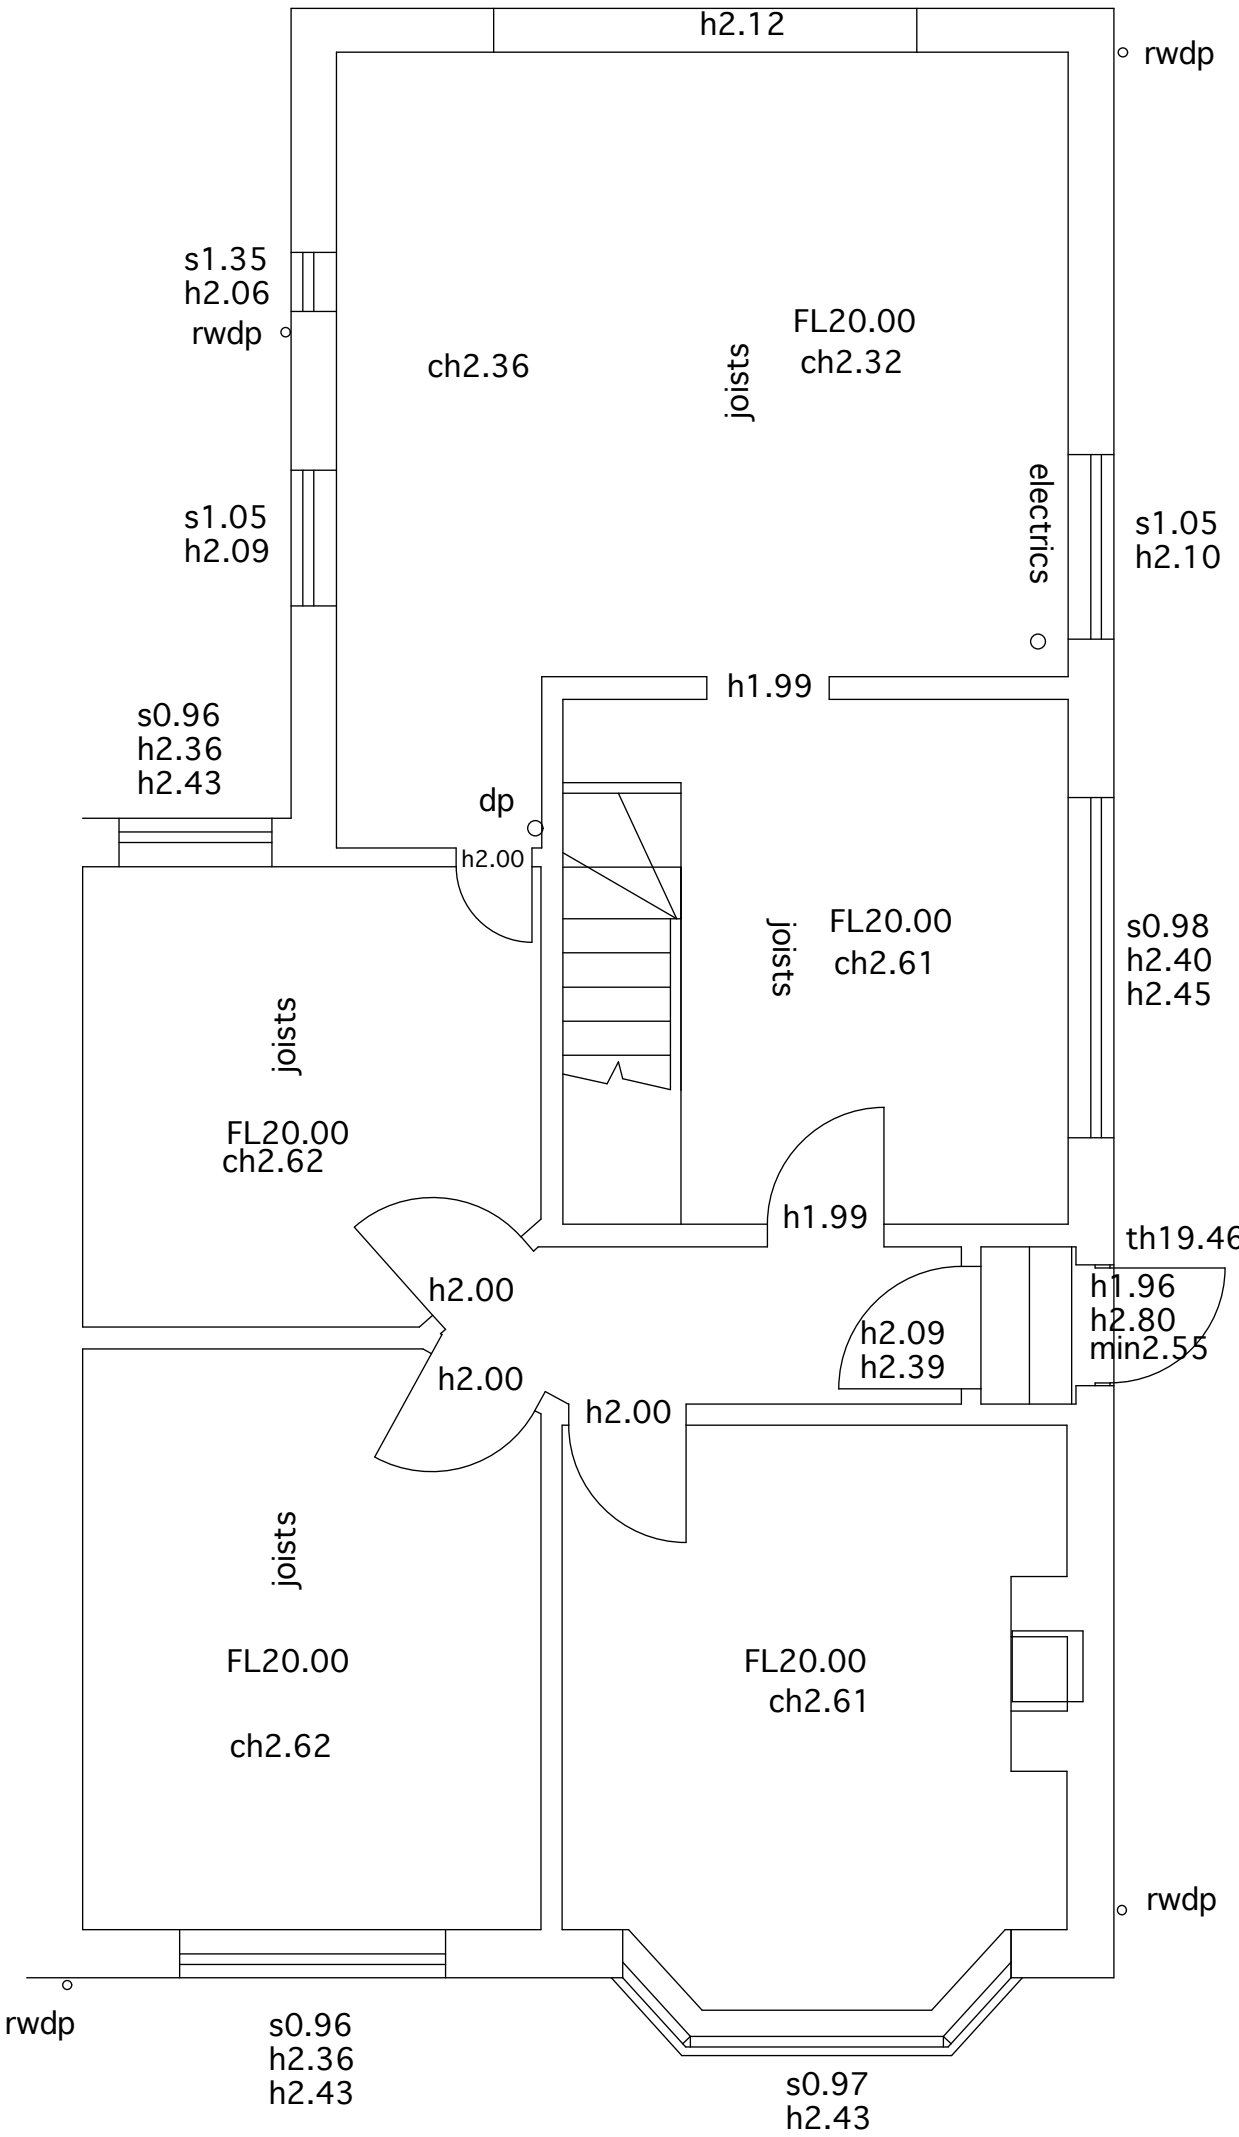

GROUND FLOOR PLAN

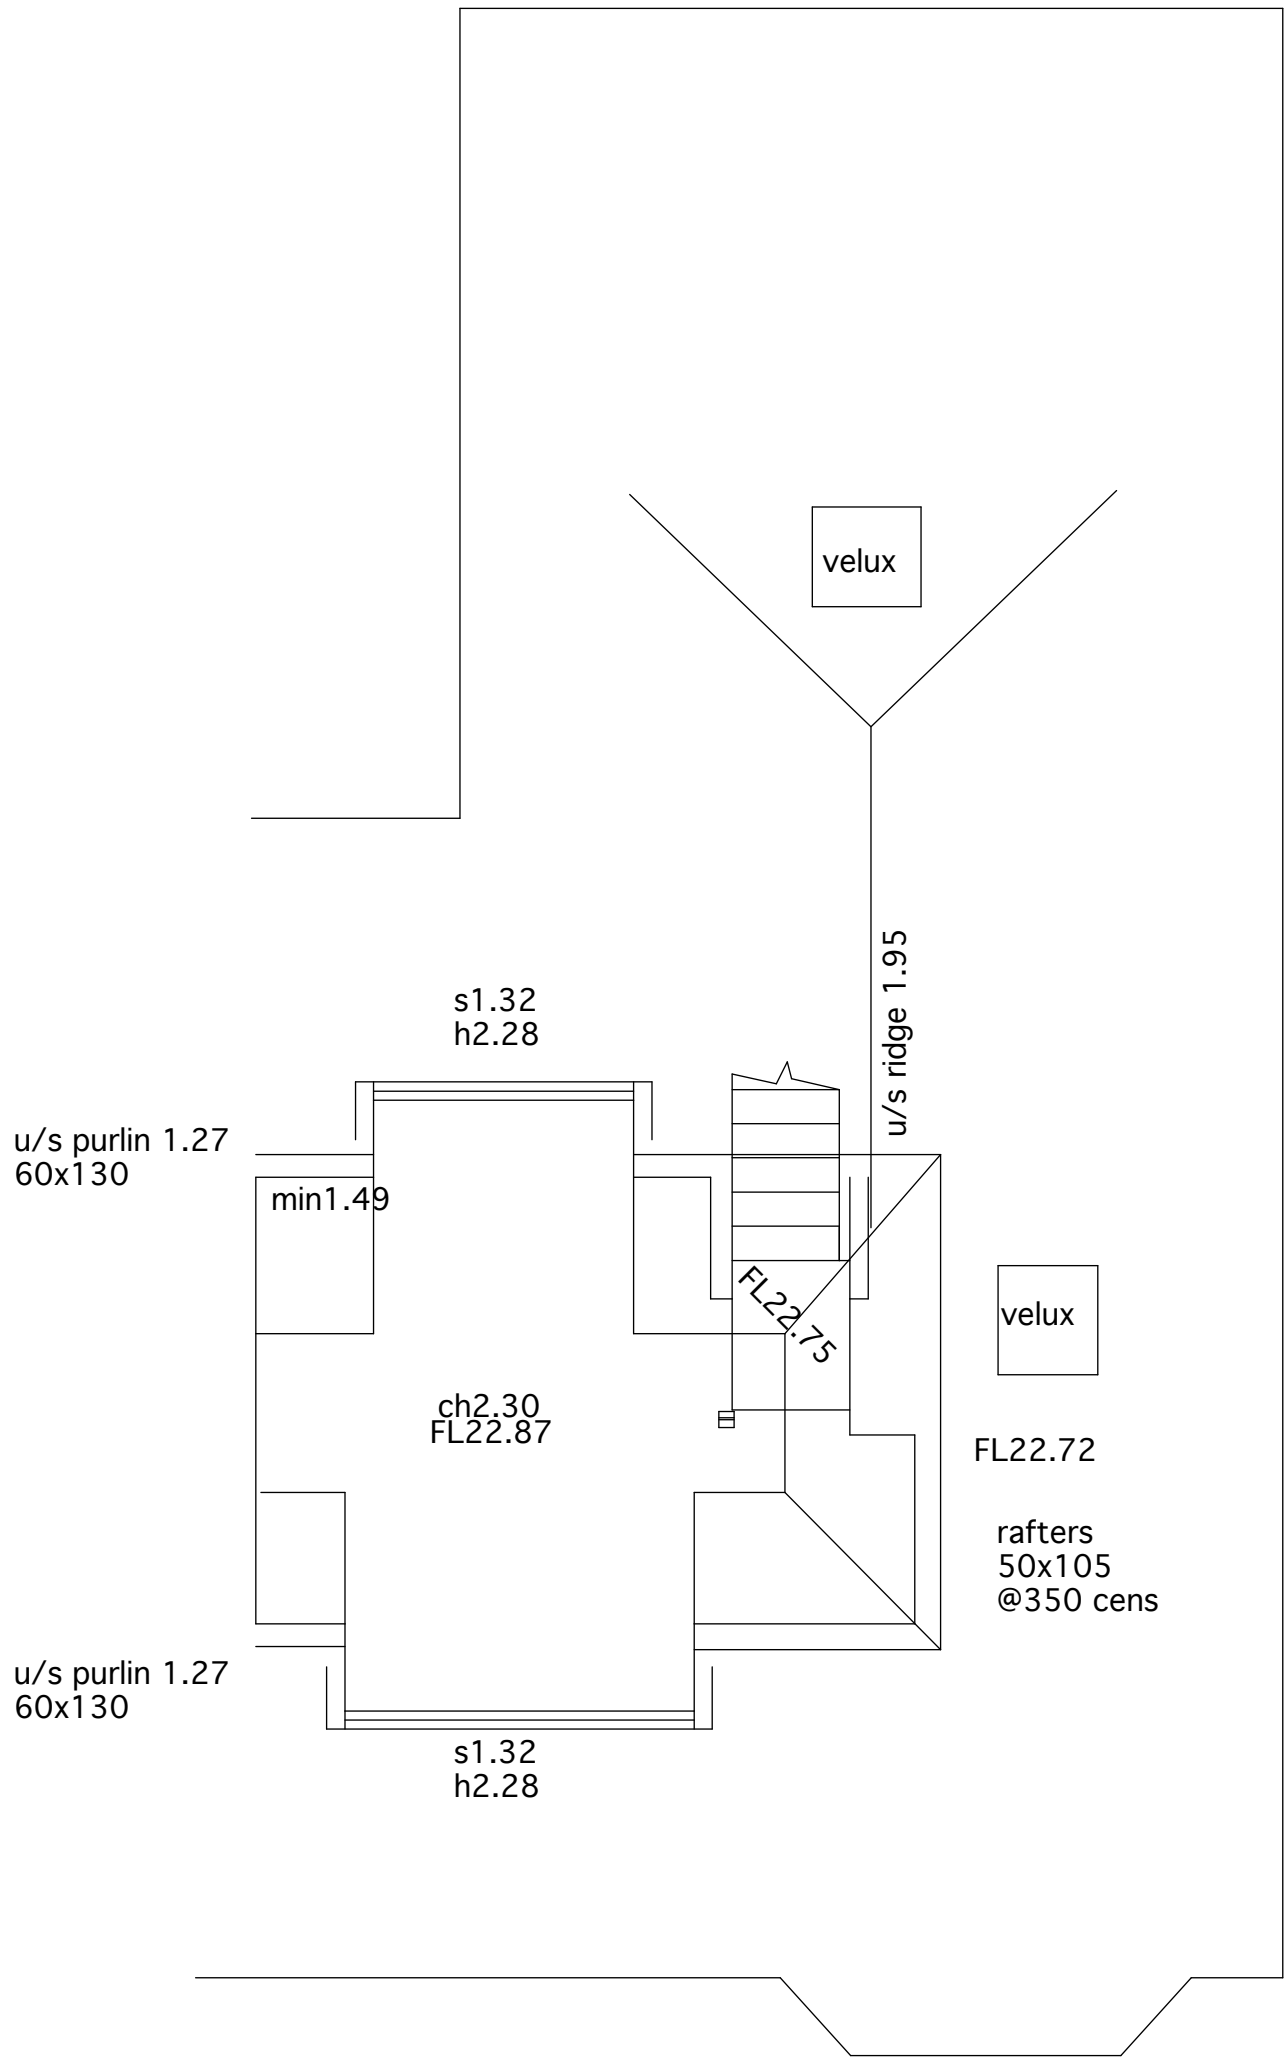


FIRST FLOOR PLAN




18.0m DATUM
SOUTH EAST ELEVATION




18.0m DATUM
NORTH EAST ELEVATION

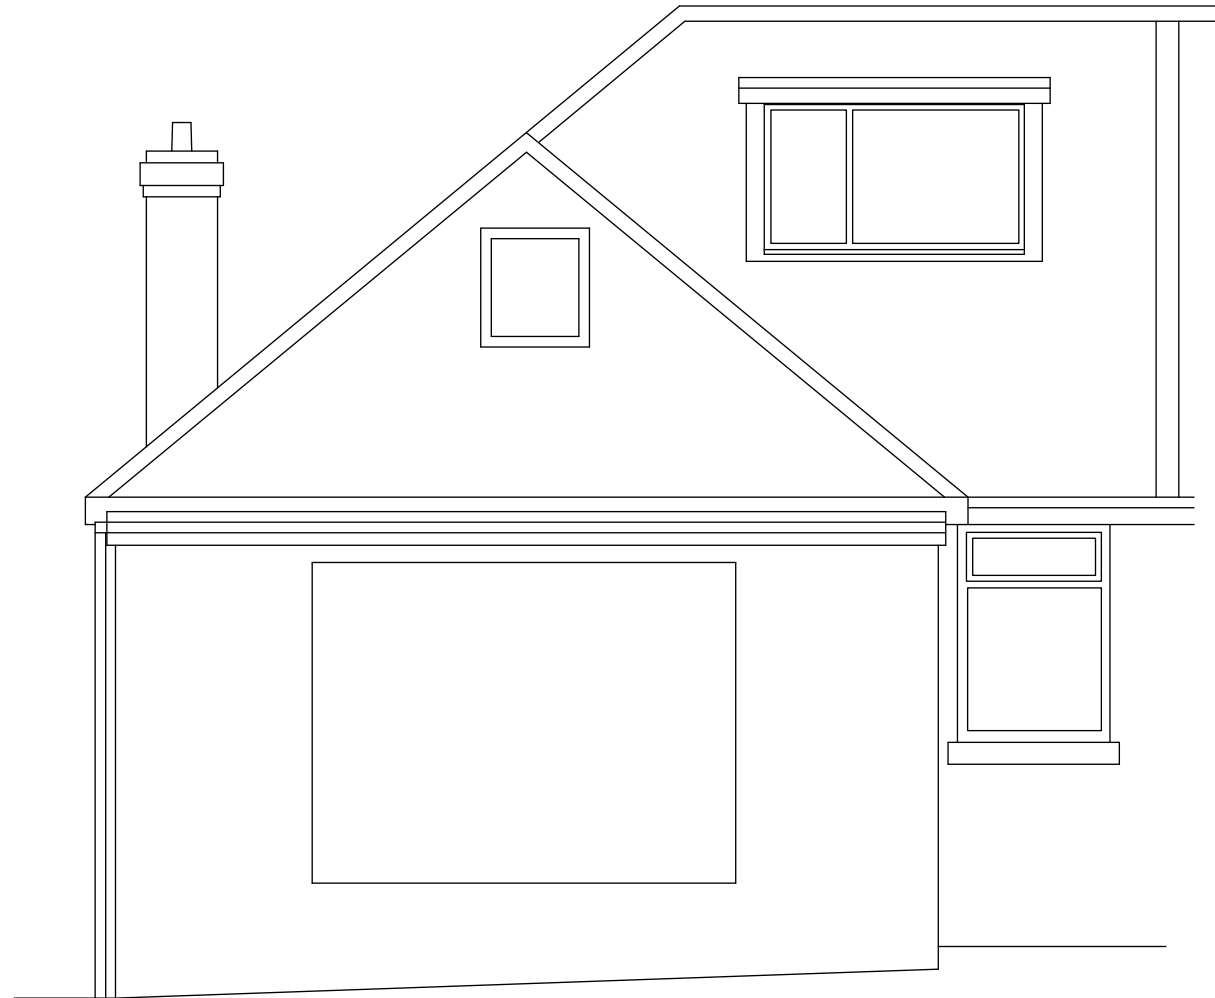

18.0m DATUM
NORTH WEST ELEVATION

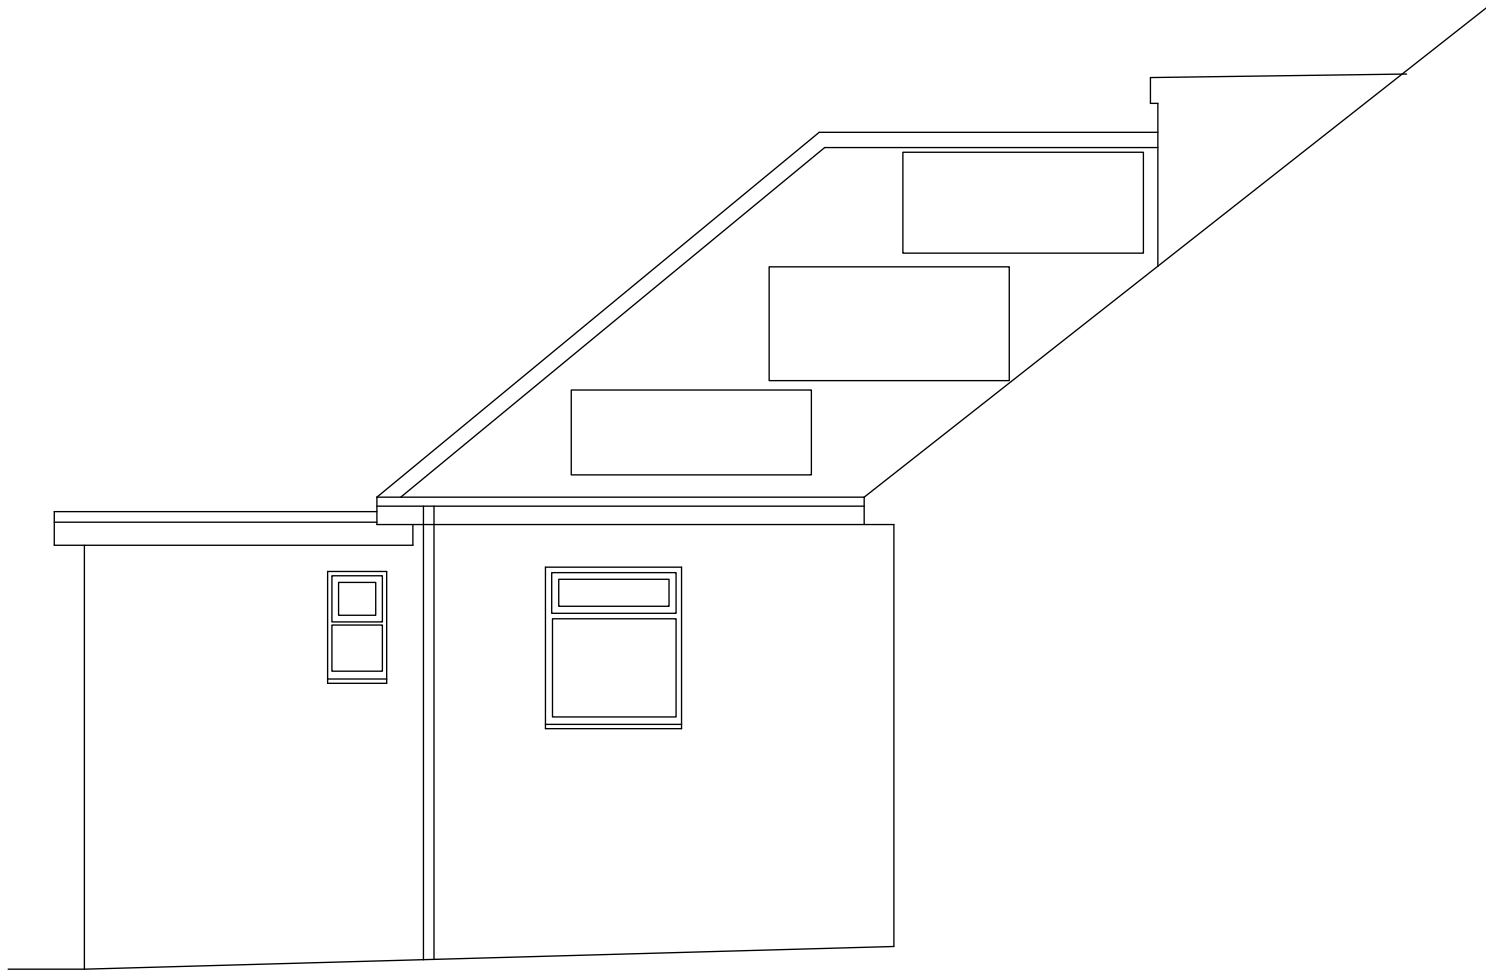

18.0m DATUM
SOUTH WEST ELEVATION

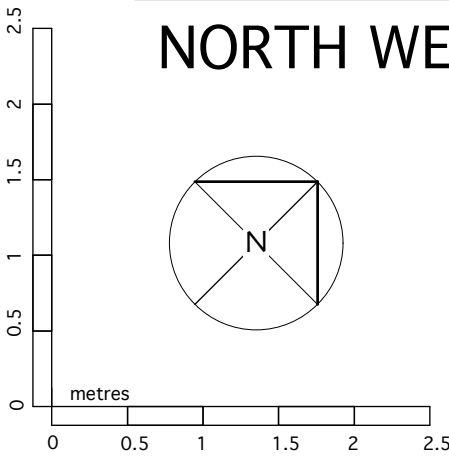

A - 05.01.2026 - Planning Submission			
Chris Carter RIBA Chartered Architect Chris Carter Associates Limited Winchester Hampshire SO21 2ES mobile: 07595 220260 email: chris@chris-carter-architect.co.uk		Do not scale from this drawing. If in doubt ask the Architect to confirm the dimension required. The Contractor is to inform the Architect immediately of any dimensional or detail inconsistencies between Architect's and/or other consultant drawings and between drawings and existing structures. Variations from the content of this drawings are not permitted without the prior written consent of the Architect. Copyright remains with the Architect. Do not reproduce, in whole or in part, without permission. This drawing has been produced for the client and project as stated in the title and is not intended for use by any other person or for any other purpose.	
Client	Darren Orlowski	Date	January, 2026
Project	DORMER at: 8 Belmont Road, Eastleigh.	Scale	1 : 50 @ A1, 1 :100 @ A3.
Title	AS EXISTING	Drawing no.	932.SU01 A