


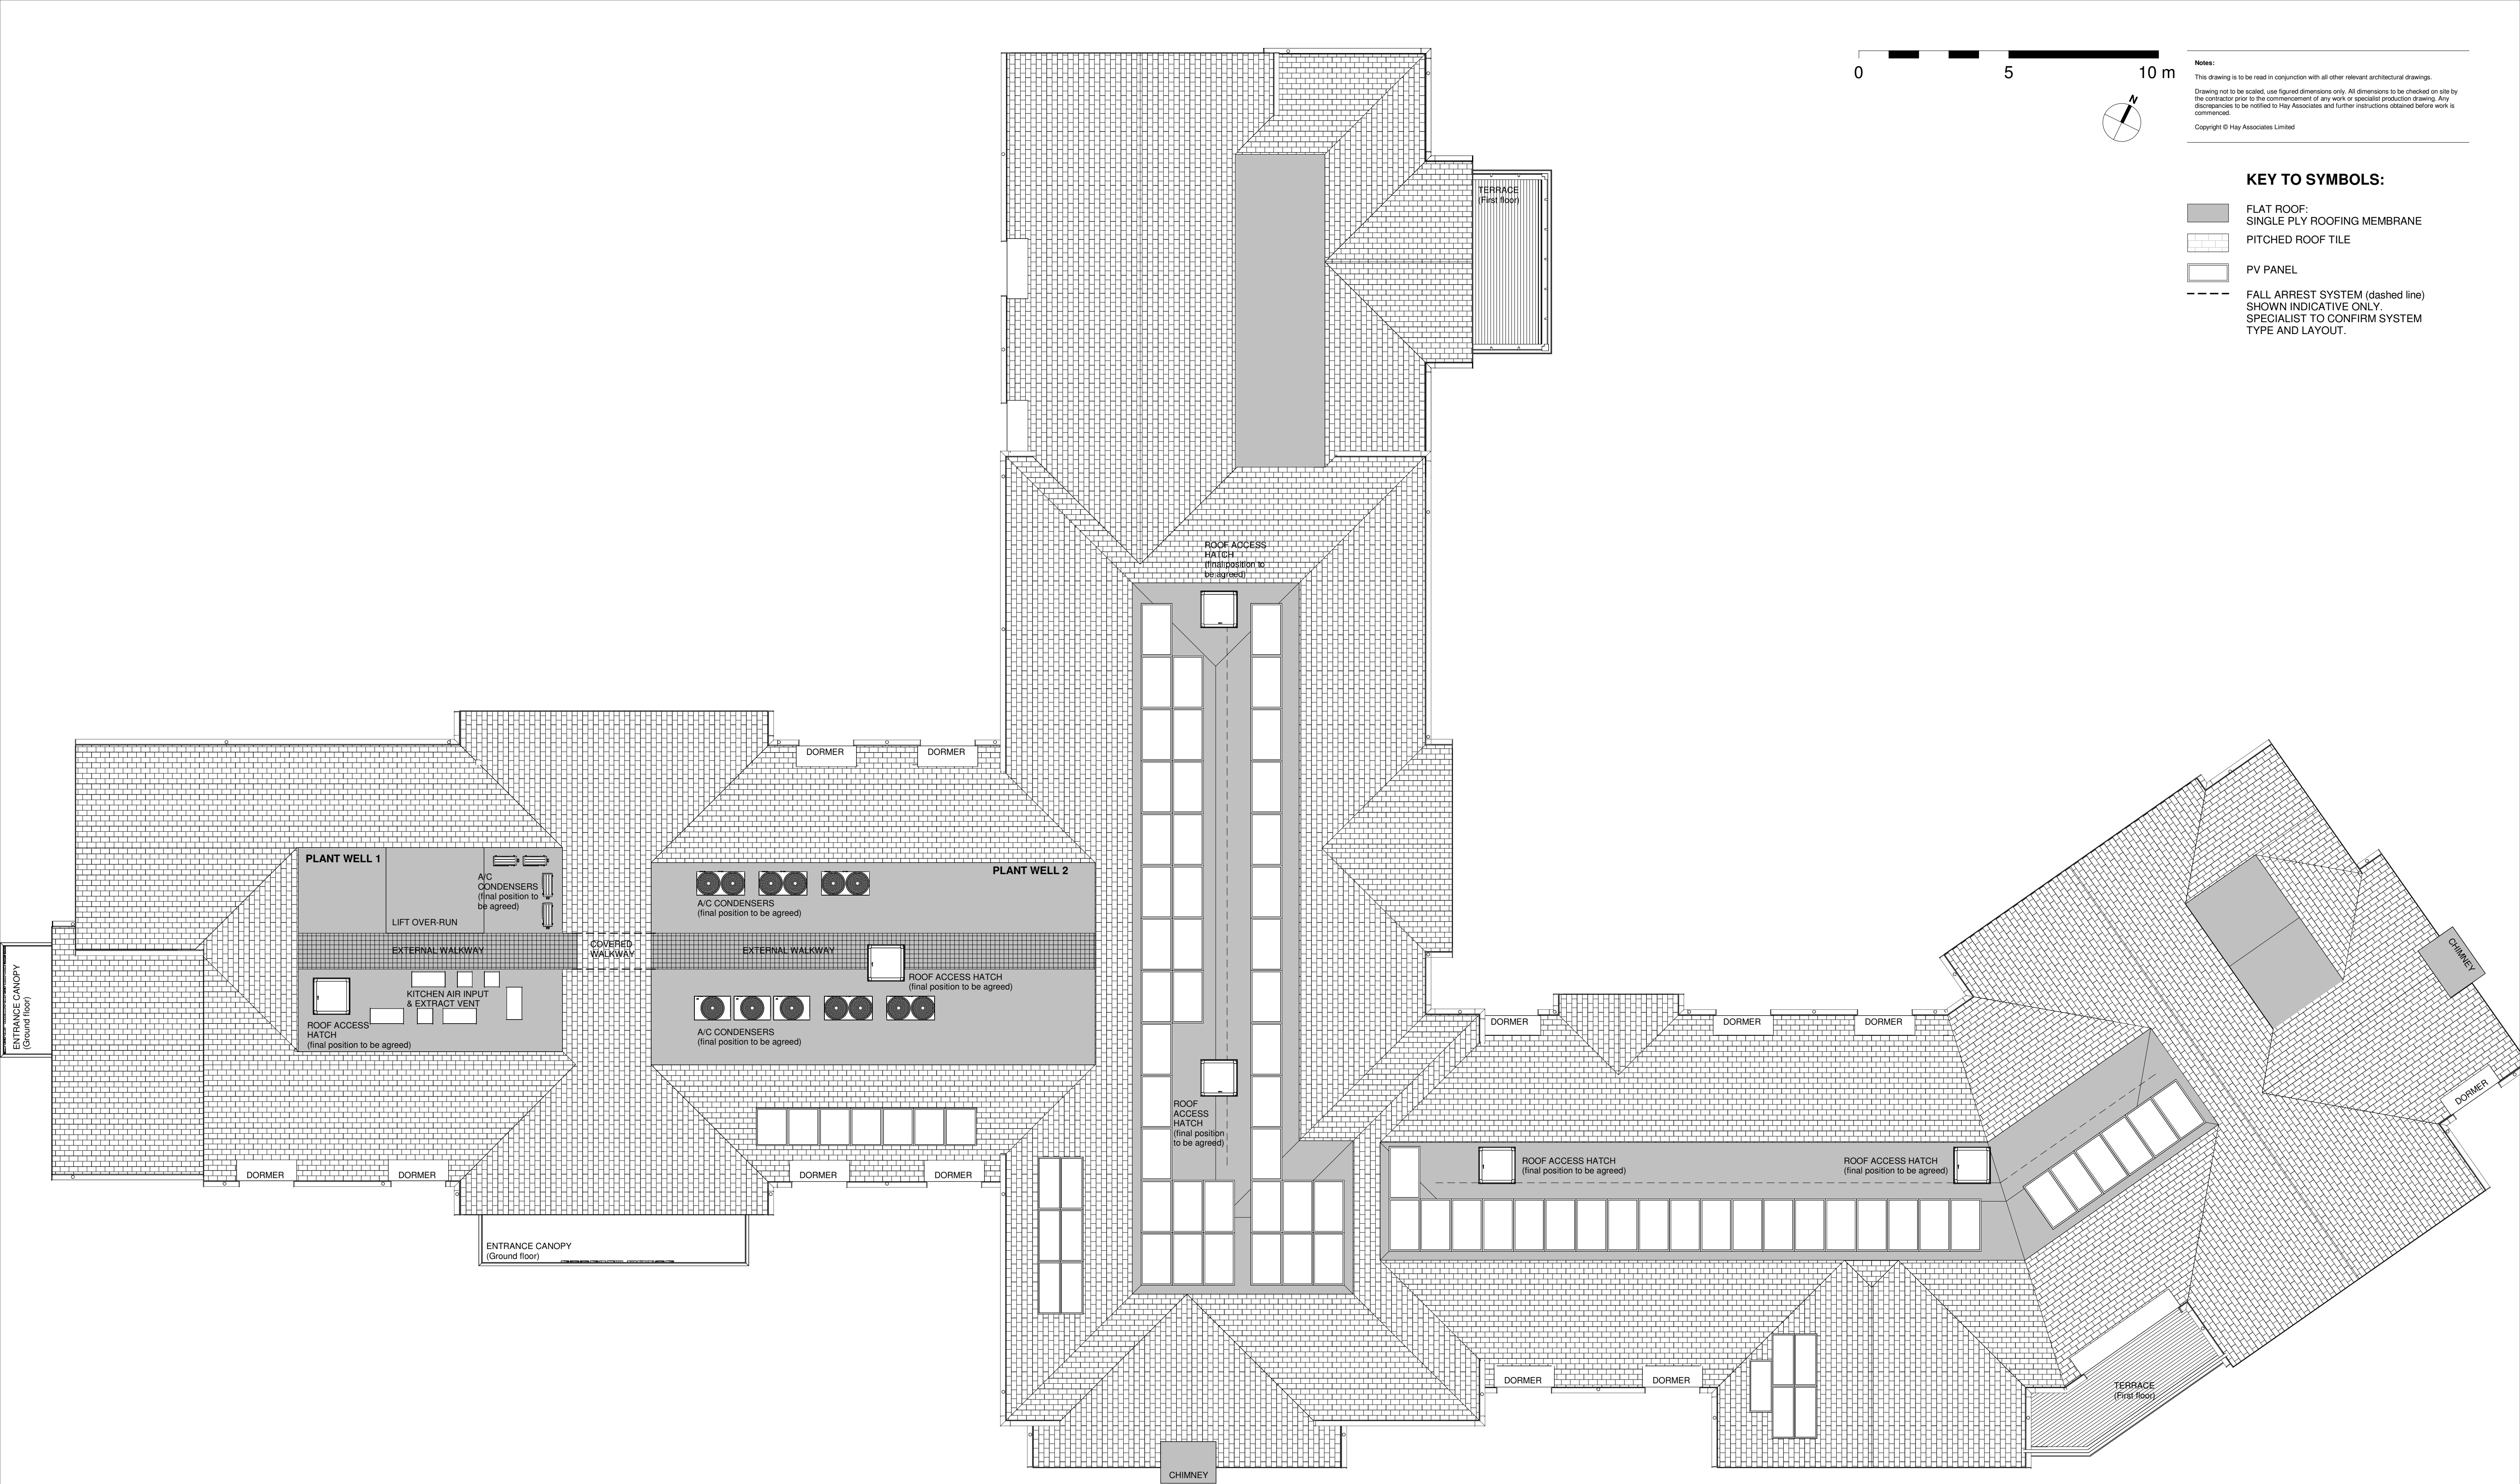

1 Roof Plan
1 : 100

Notes:
This drawing is to be read in conjunction with all other relevant architectural drawings.
Drawing not to be scaled, use figured dimensions only. All dimensions to be checked on site by the contractor prior to the commencement of any work or specialist production drawing. Any discrepancies to be notified to Hay Associates and further instructions obtained before work is commenced.
Copyright © Hay Associates Limited

KEY TO SYMBOLS:

- FLAT ROOF: SINGLE PLY ROOFING MEMBRANE
- PITCHED ROOF TILE
- PV PANEL
- FALL ARREST SYSTEM (dashed line) SHOWN INDICATIVE ONLY. SPECIALIST TO CONFIRM SYSTEM TYPE AND LAYOUT.

B	Key to symbols added; identification notes added to plan	16.12.2025
A	Issued for information	08.10.2025
Rev.	Note:	Date:



Hay Associates Limited
4100 Park Approach
Thorpe Park
Leeds
LS15 8GB

0113 880 5500
info@thehayassociates.co.uk
www.thehayassociates.co.uk

Client	Hedge End Care Home Limited						
Project	Boorley Gardens, Botley SO32 2BX						
Title	Proposed Roof Plan						
Scale @ A1	1 : 100	Date	Oct 2025	Drawn by	mh	Checked by	mh
Project No.	H228	Drawing No.	S73-04	Revision	B	Status	PLANNING