


Notes
Report any discrepancies to the author.
Do not scale from this drawing.
This drawing is copyrighted to Temple Ford Design LTD.

 


new windows to replace all existing
- structural opening to remain as existing

large rooflight to provide natural light into landing and ground floor hallway

2x pitched roof dormers to provide additional head room to loft conversion
- materials to match / blend with existing

bay window roof altered to allow for dormer
- dormer cheeks to match existing tile hanging of bay window

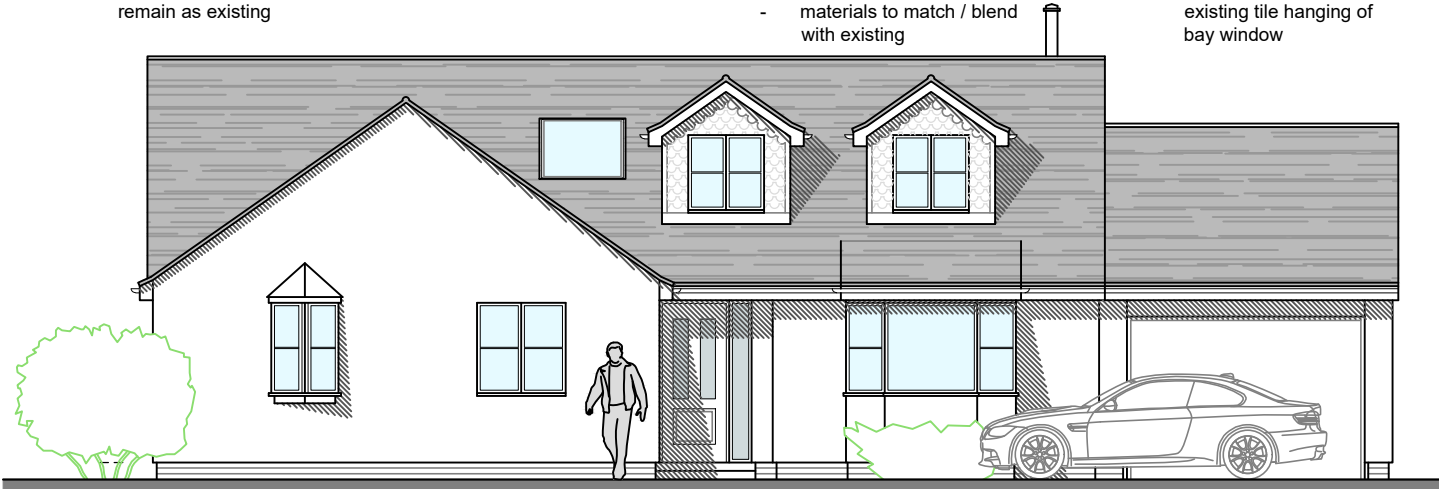


SOUTH ELEVATION



EAST ELEVATION

obscured glazing to side windows

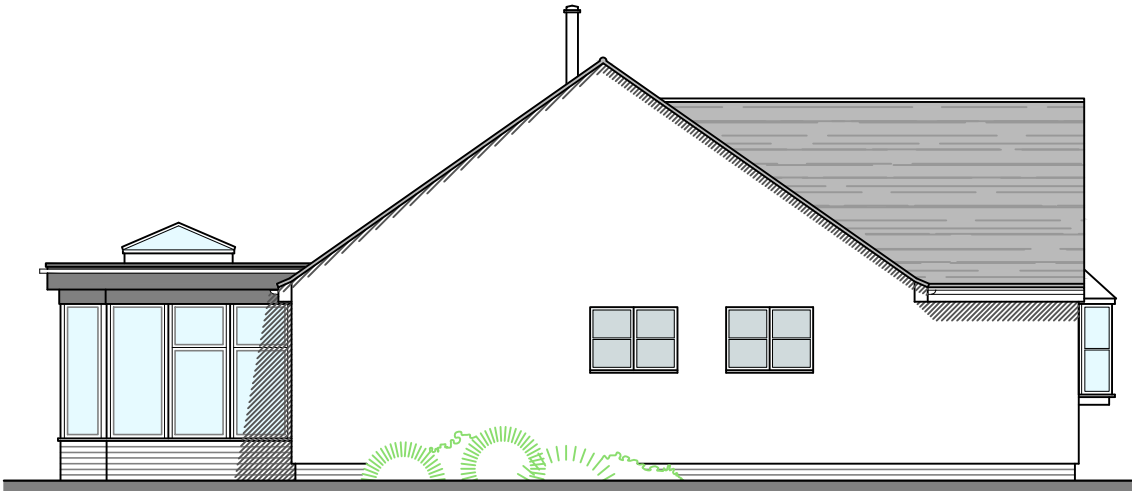

WEST ELEVATION

garage extension to allow internal access from bungalow and meet the modern standards for sufficient space to park a vehicle

new flue positioned 600mm above ridge line

new single ply roof to conservatory to improve thermal efficiency

obscured glazing to low rooflight



NORTH ELEVATION

Revision Notes:

Rev:	Date:	Description:
A	08/01/2025	Changes
B	16/01/2025	Changes
C	29/01/2025	Changes
D	02/03/2026	Non-Material Amendment Alterations

Date:
January 2025

Scale @ A3:
1/100

Drawing Status:
Design

Drawn:
JC

Checked:
~

Project:
Alterations to 1 Compton Close

Drawing Title:
Elevations as Proposed

Client:
Mr J Clarke

Project:
JC01

Dwg No:
D03

Rev:
D

Temple Ford Design Ltd
architects



T 023 8027 6393
E templeforddesign@gmail.com W templeforddesign.co.uk