


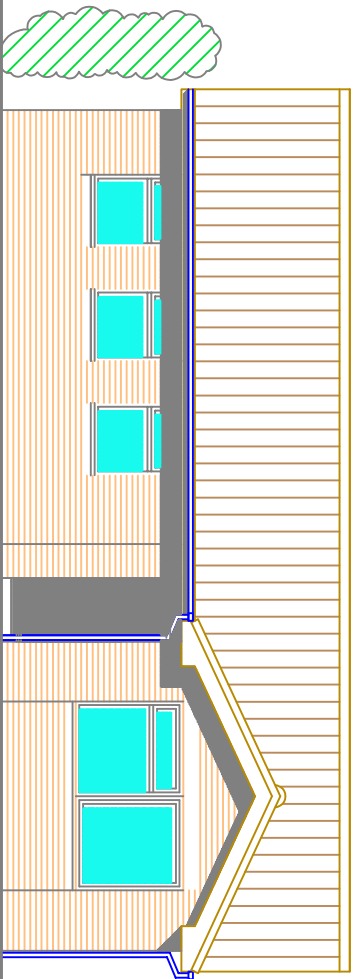


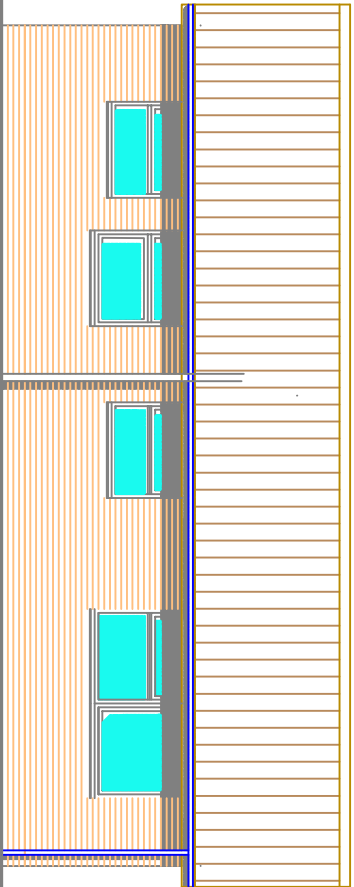


EXISTING SOUTH ELEVATION

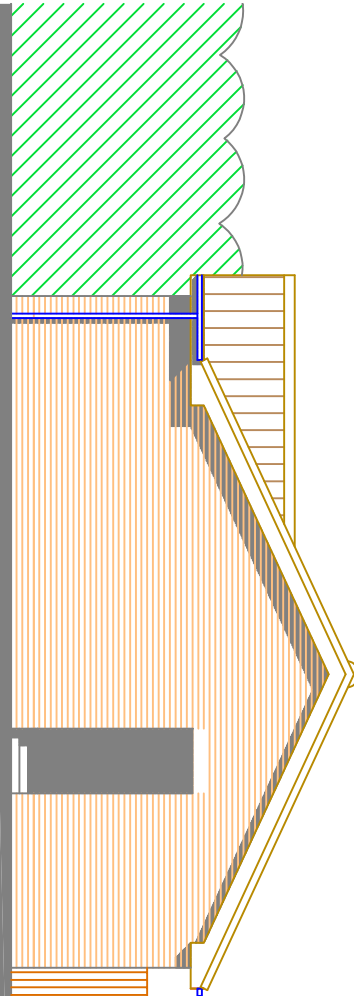

EXISTING NORTH ELEVATION

 


EXISTING EAST ELEVATION

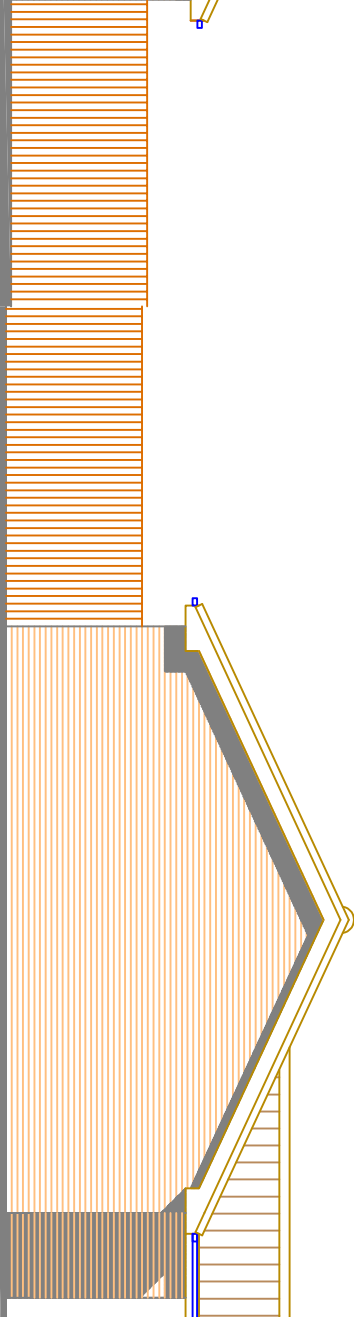

EXISTING WEST ELEVATION

Tony Oldfield Architect

Cedar Spring
Winghams Lane
Ampfield
Hampshire
SO51 9BE
Tel: 01794 368220
Mob: 07801 880411
Email: tony@toldfieldarchitect.co.uk

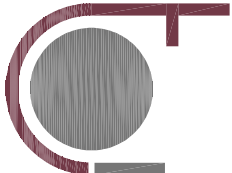

Client Mr and Mrs Saunders

Project 95 Church Road
Bishopstoke Hampshire SO50 6DT

Drawing Title Existing Elevations

Scale 1:100 Drawn

Date 24.02.2026 Checked

Project Number 251101

Drawing No P04 Revision A

This drawing is copyright of the architect & must not be reproduced without permission. Any discrepancies should be reported to the architect.