


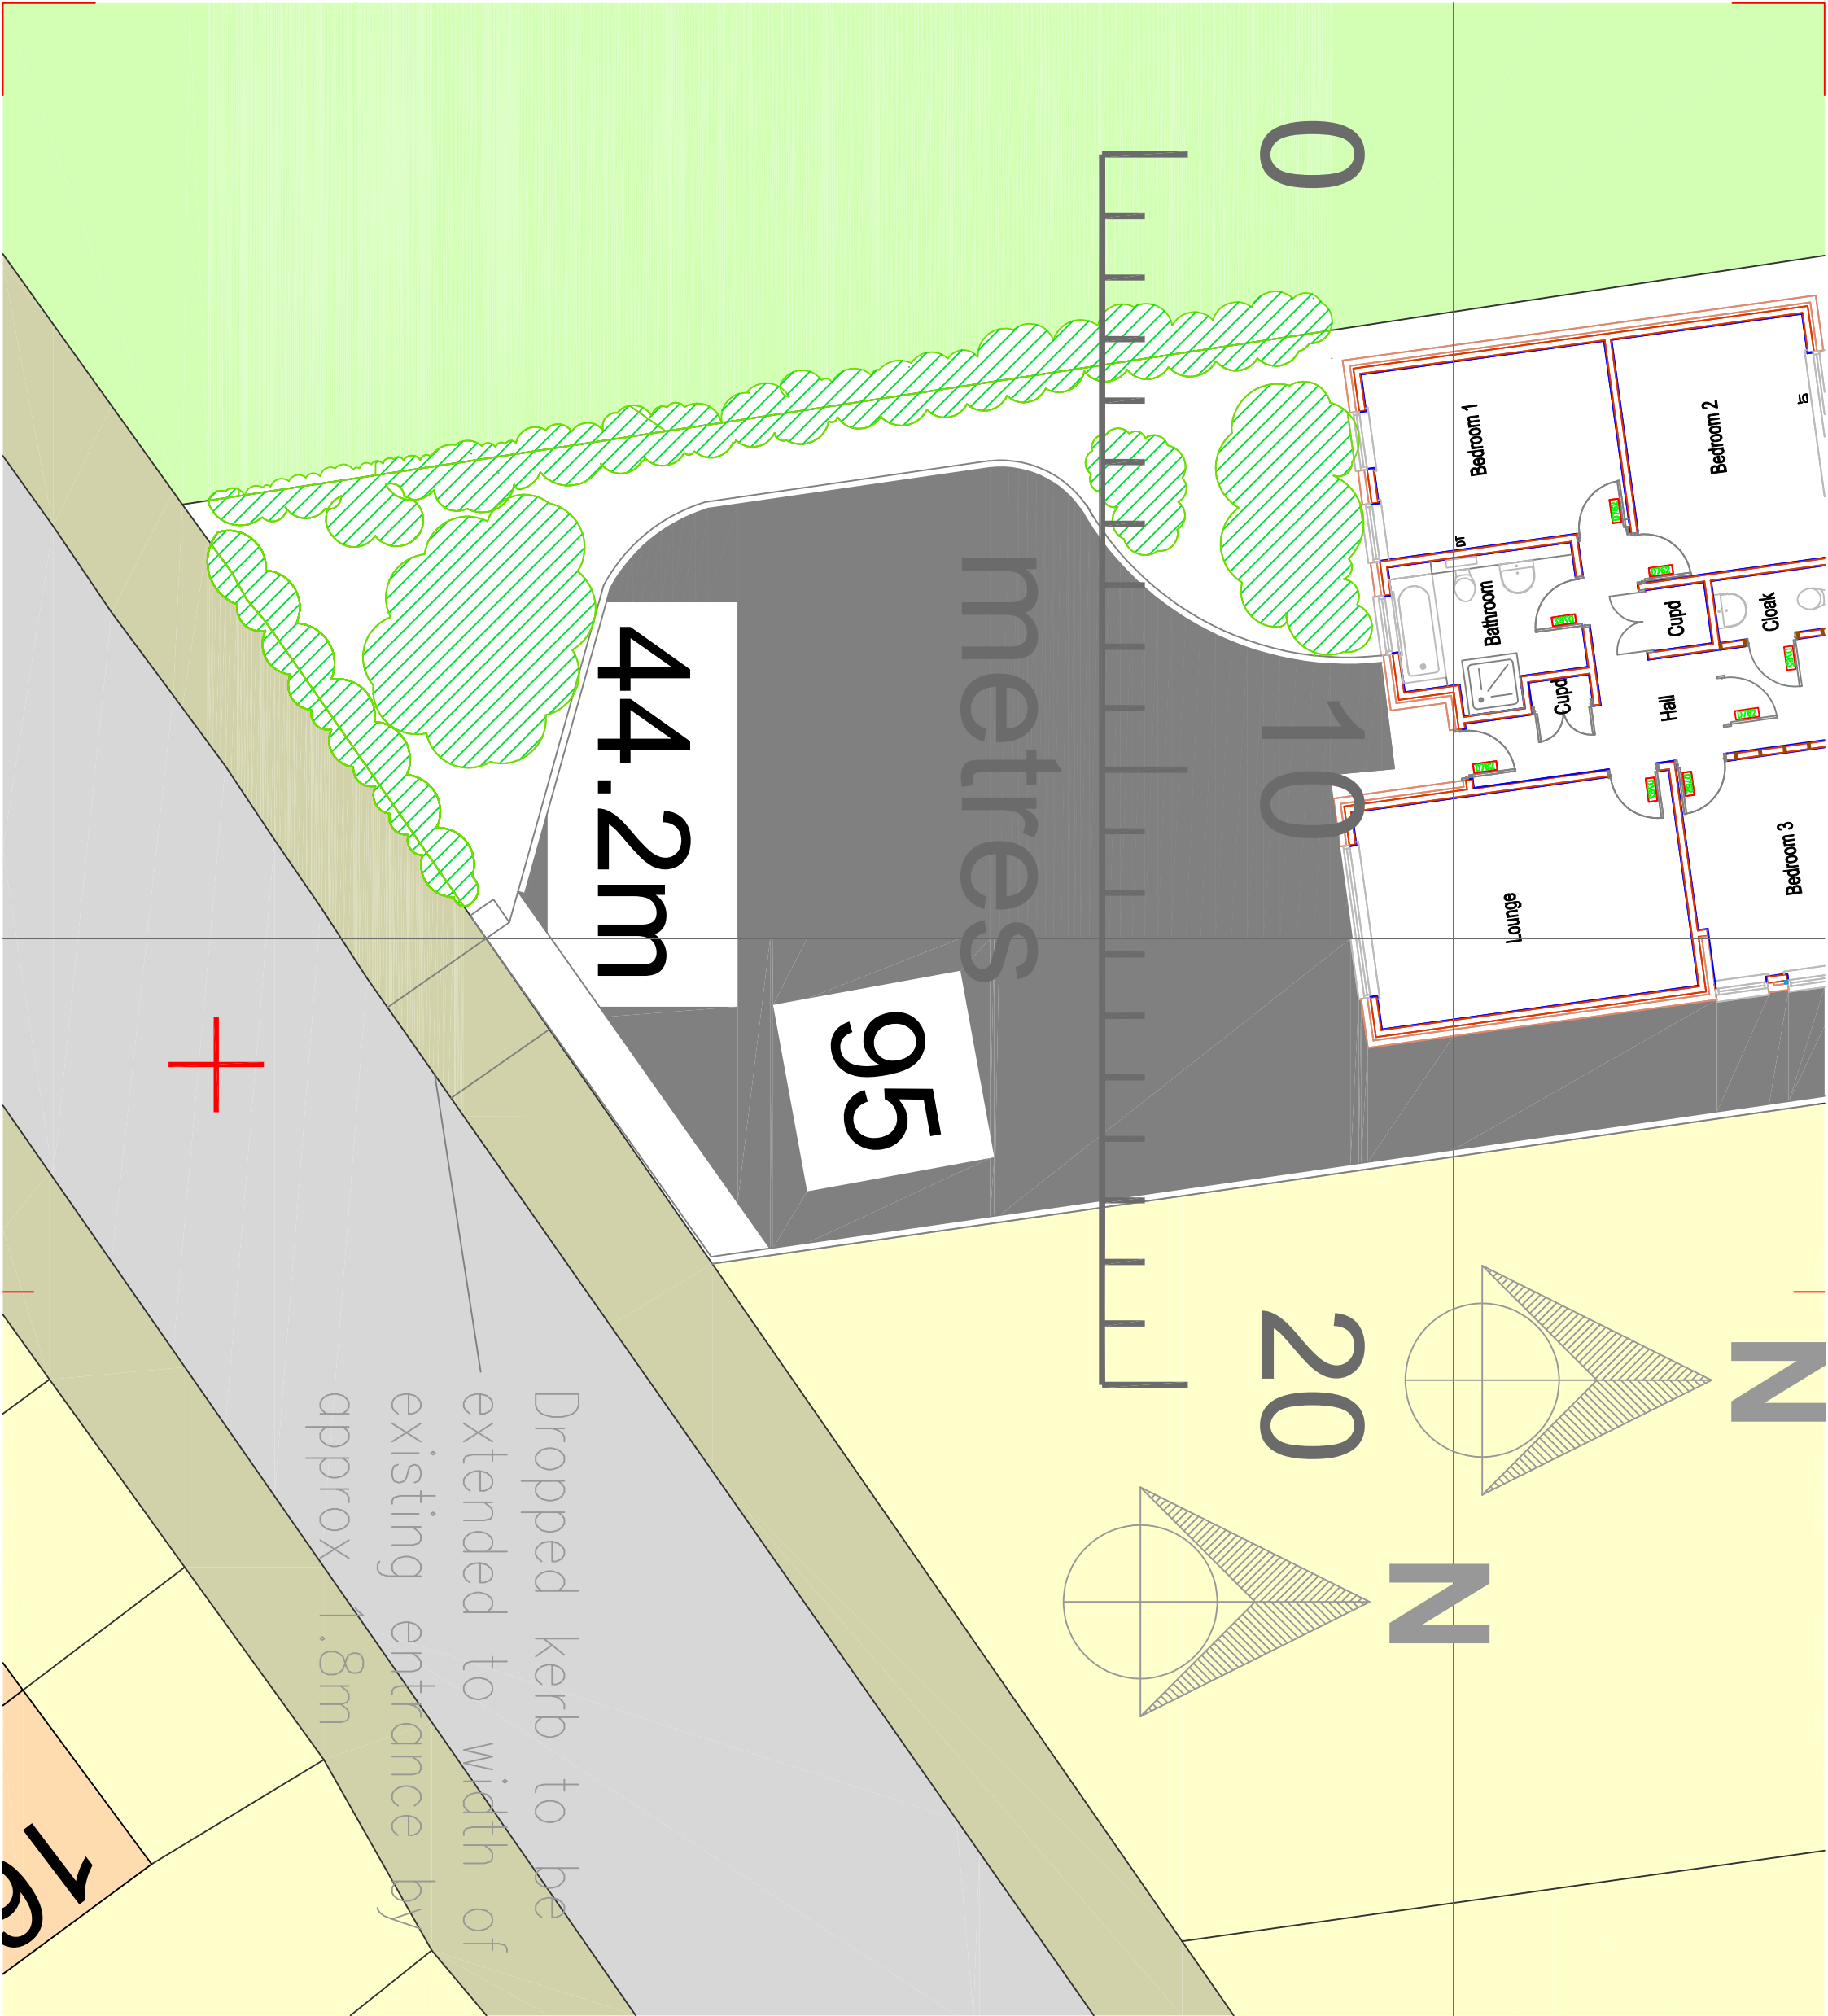

At Scale bar added	03.04.2026
Revision	Date

Tony Oldfield Architect

Cedar Spring
Winghams Lane
Ampfield
Hampshire
SO51 9BE
Tel: 01794 368220
Mob: 07801 880411
Email: tony@tolfieldarchitect.co.uk



Client	Mr and Mrs Saunders				
Project	95 Church Road Bishopstoke, Hampshire SO50 6DT				
Drawing Title	Detail Site Plan Extended Dropped Kerb				
Scale	1:100	Drawn			
Date	24.02.2026	Checked			
Project Number	251101				
Drawing No	P07	Revision	A		

This drawing is copyright of the architect & must not be reproduced without permission. Any discrepancies should be reported to the architect.