






PROPOSED REAR ELEVATION (East)

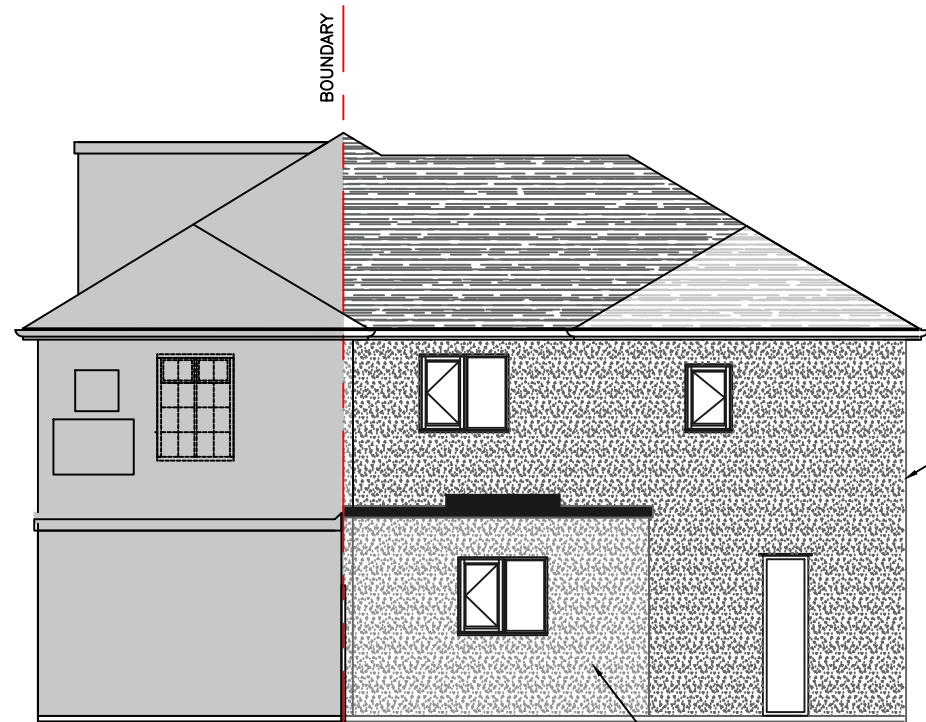

PROPOSED SIDE ELEVATION (North)

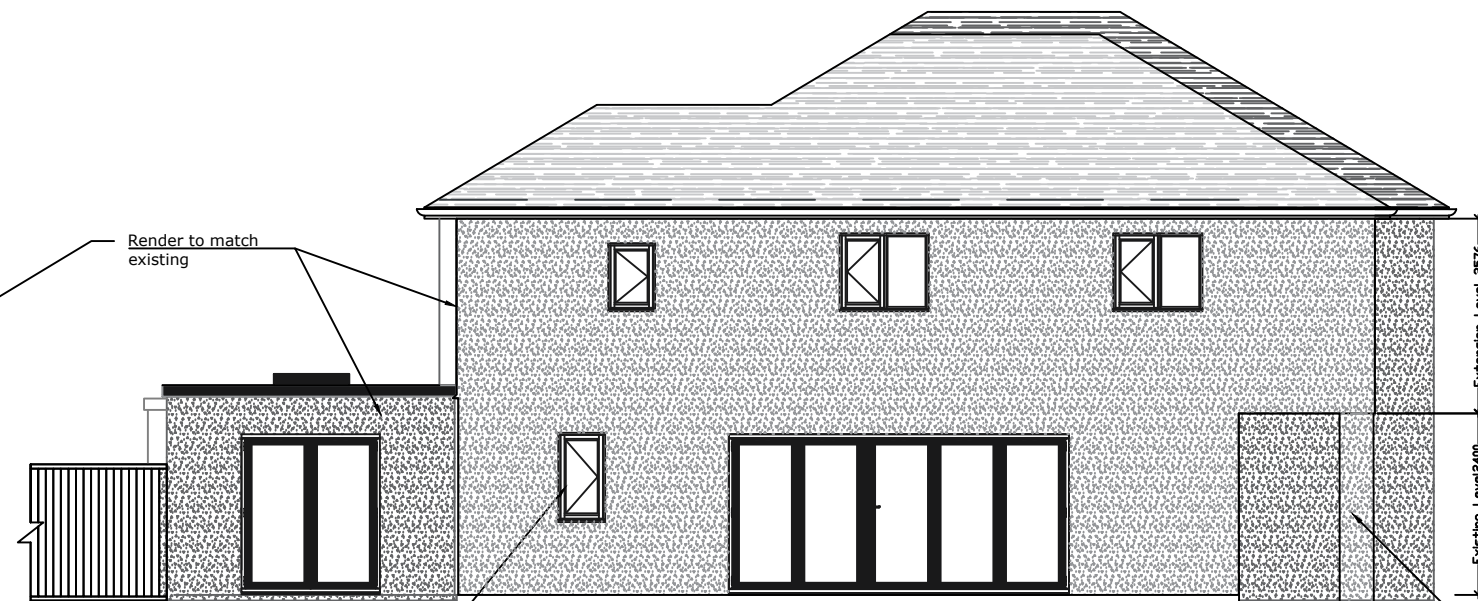

PROPOSED FRONT ELEVATION (West)

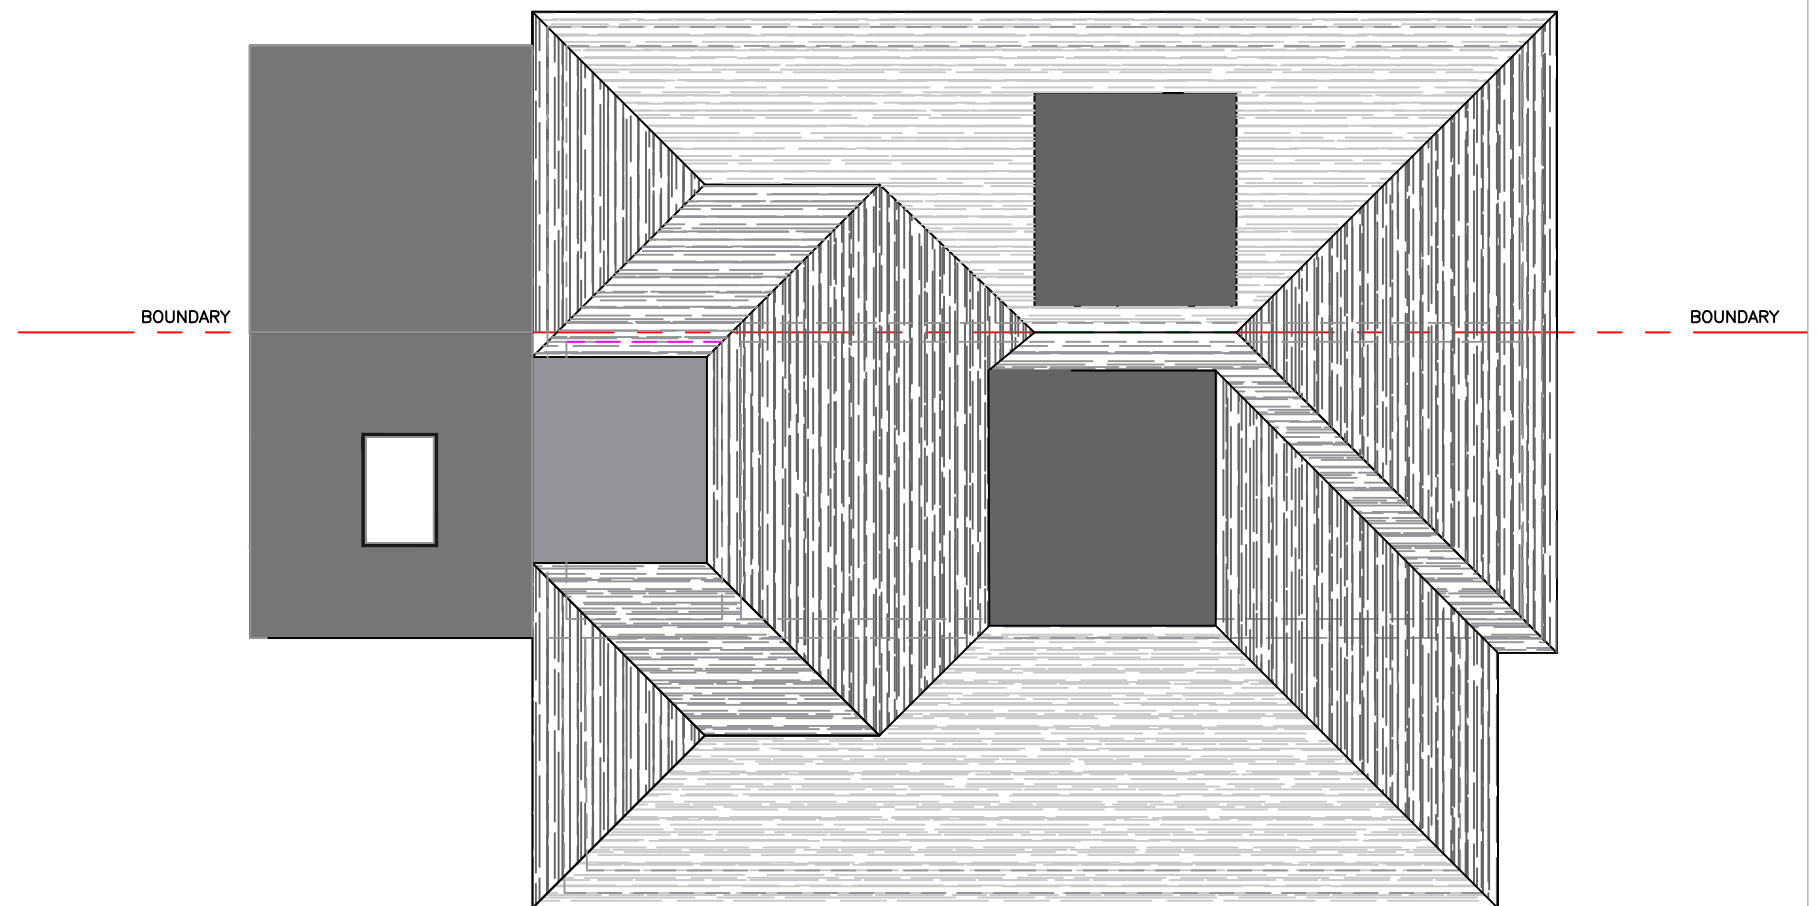

PROPOSED ROOF PLAN

Note:
Flood risk Flood Zone 3 - The extension is solely to the upper floor and sits within the current footprint therefore the Floor levels within the extension will be set more than 300mm above the known.

Scale 1:100



D	Masonry Post added	16.04.26	DA	
C	Levels of extension and flood note added	25.02.26	DA	
B	Scale Bar added	24.02.26		
A	Roof Changes	22.01.26	DA	
Rev	Revision note	Date	Drwn	Chkd

D. A. Associates

Avebury House
St Peter St
Winchester
SO23 8BN

Tel. 07947 499279
Email: dave@daassociates.biz

Drawn.	DA	Date.	17.10.25	Scale.	Scale Bar added
Project.	2 Heath Cottages	Title.	Proposed Elevations	Drw No.	25/903/A115
Rev.	D				