



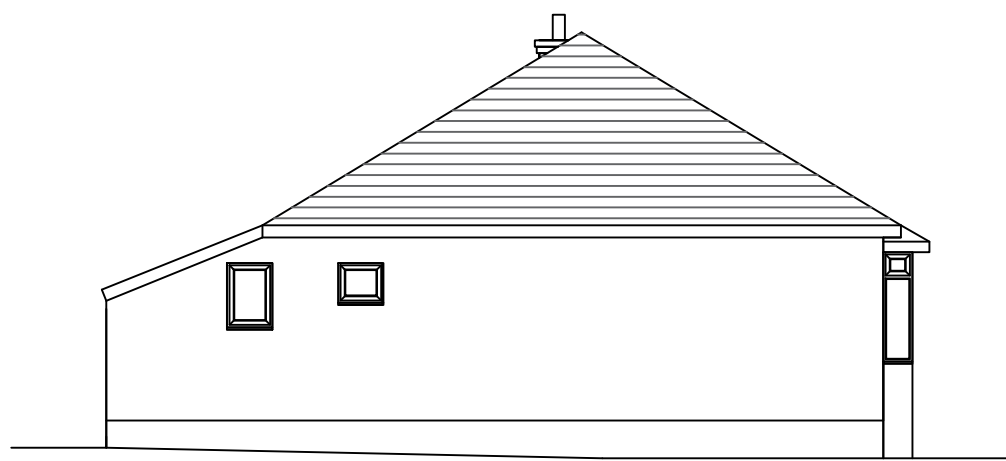

Existing Side Elevation 1:100




Existing Front Elevation 1:100

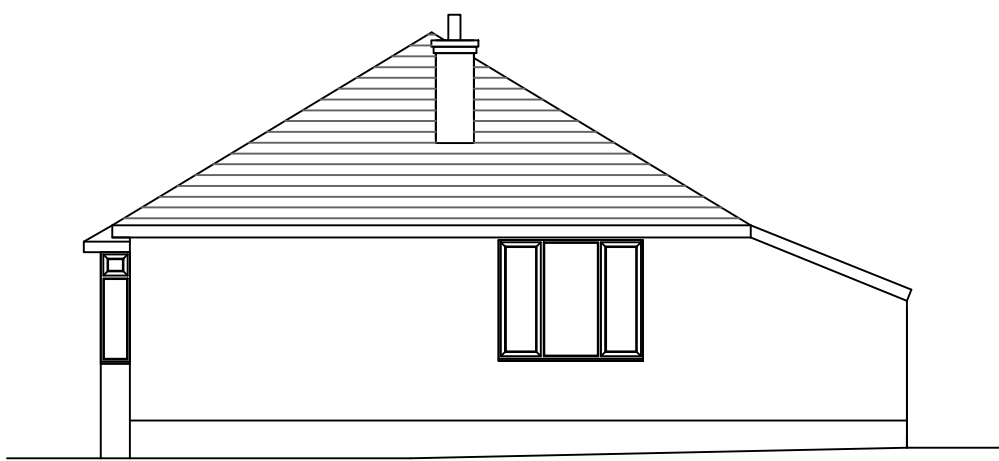


Existing Side Elevation 1:100




Existing Rear Elevation 1:100

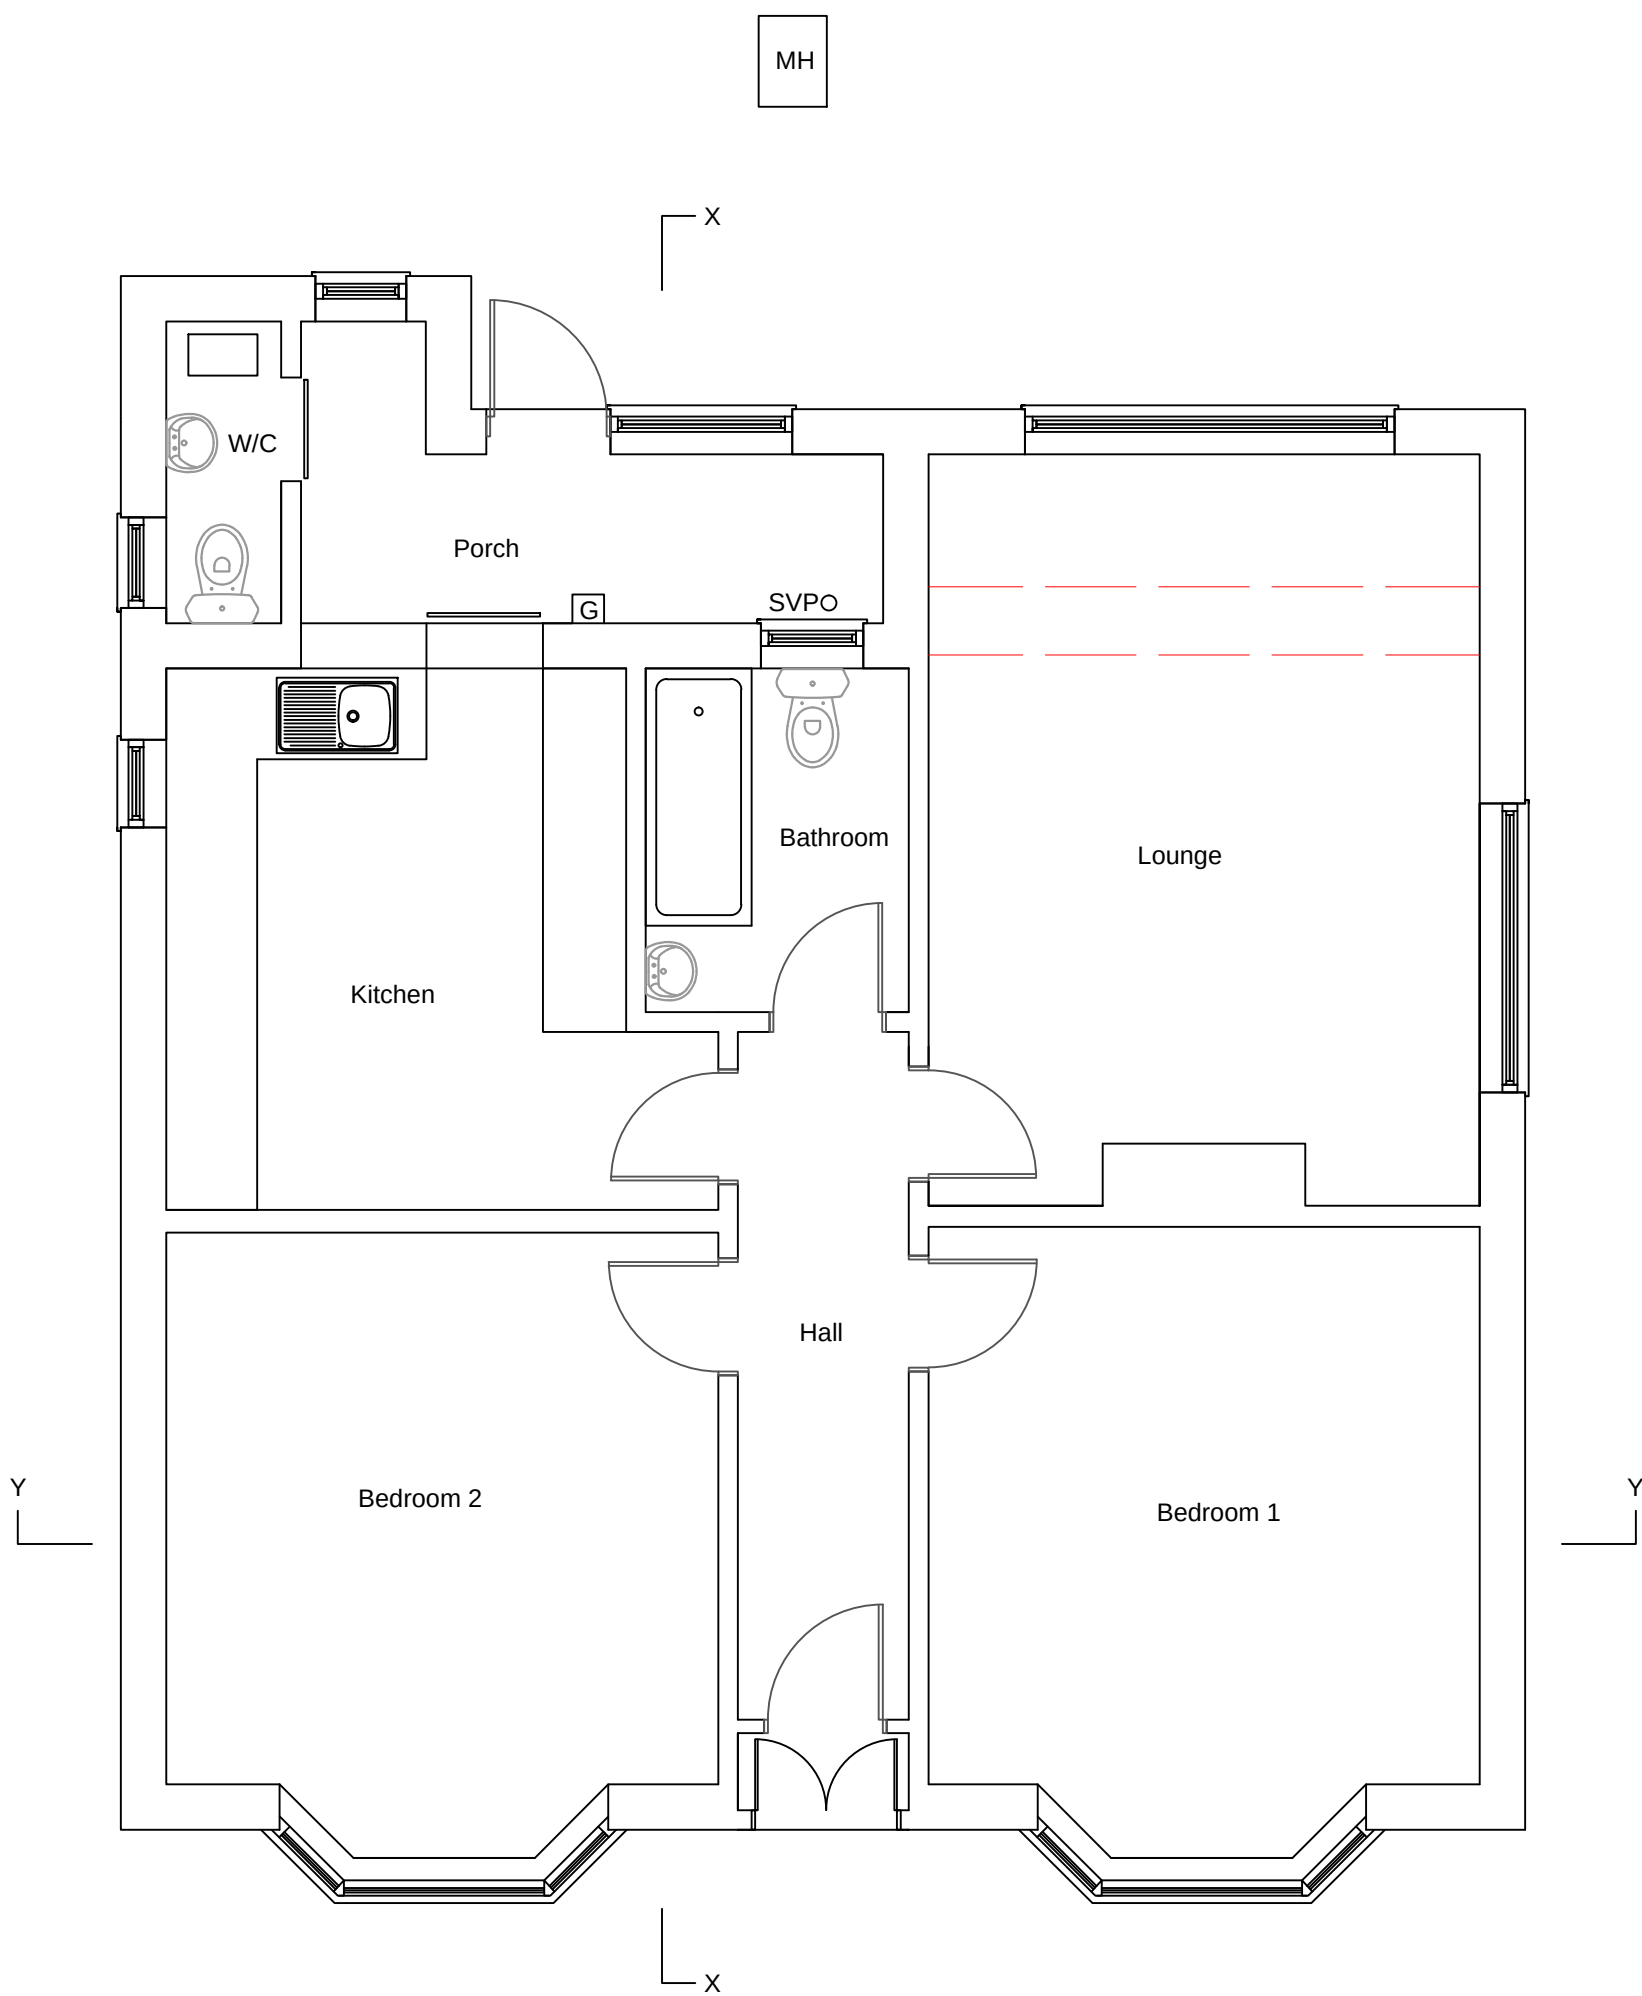

Existing Floor Plan 1:50

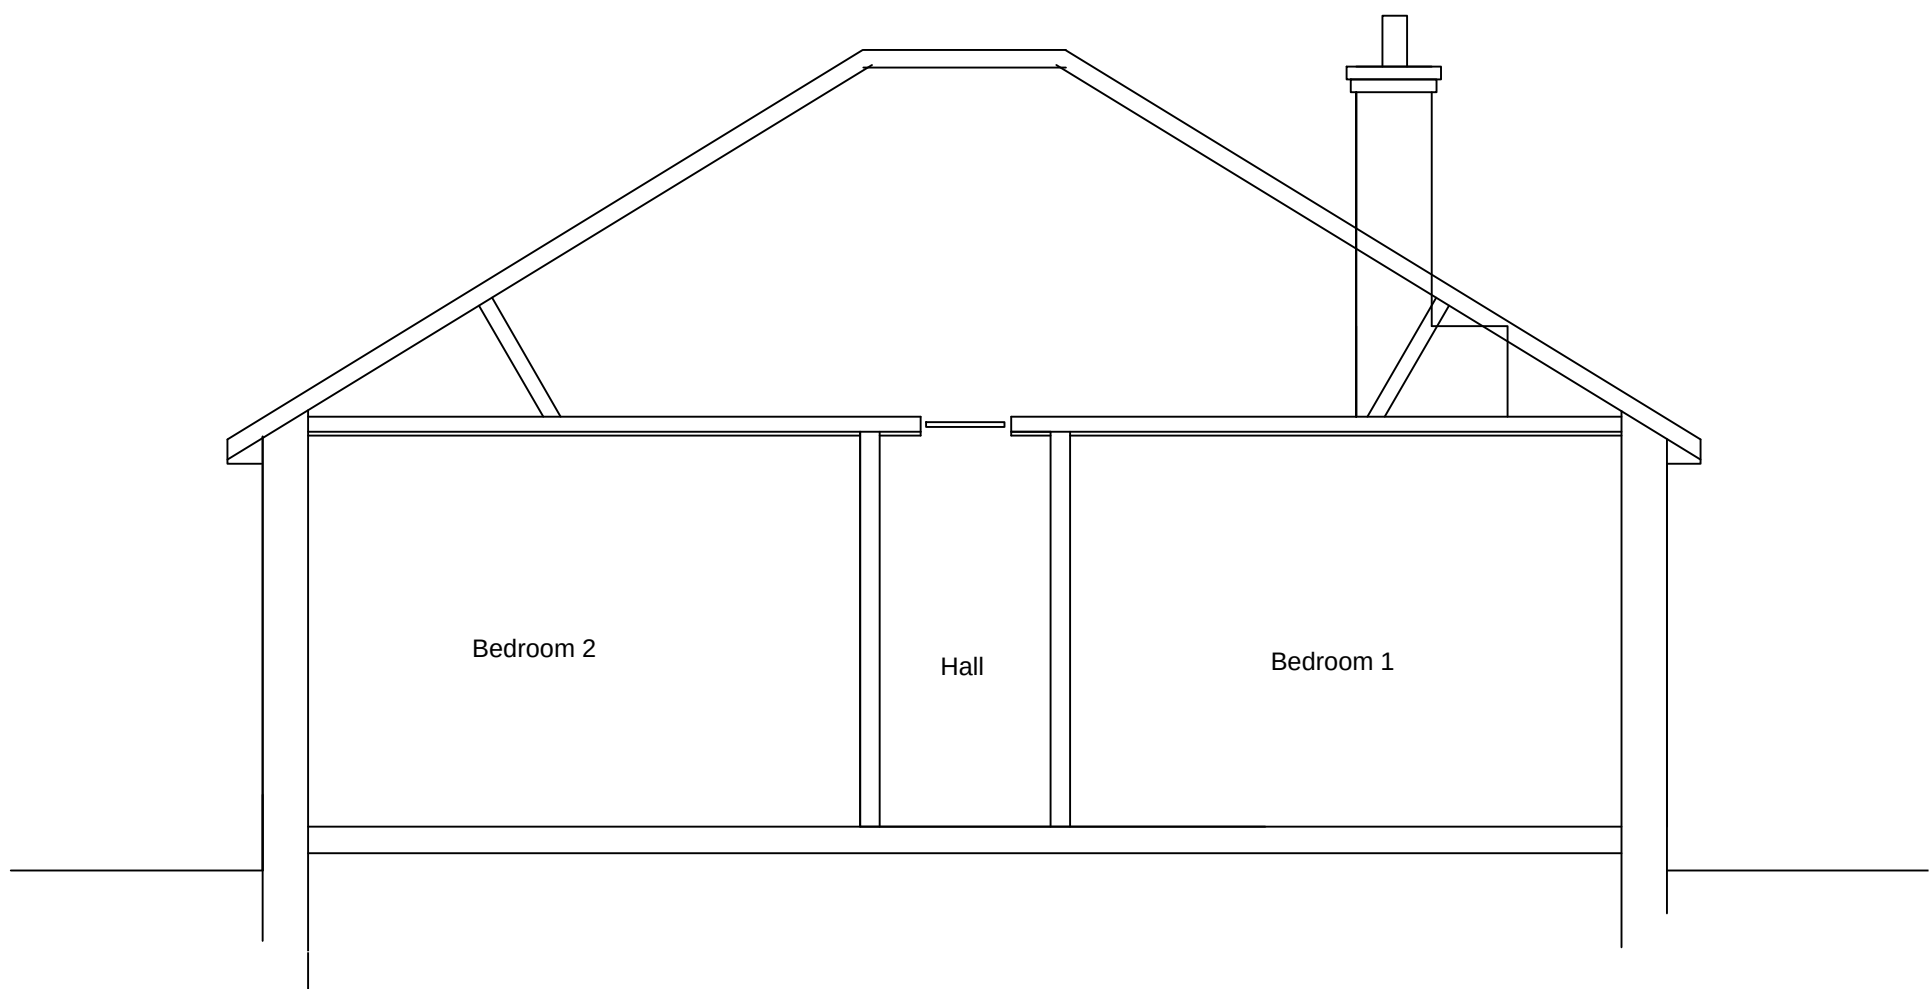

Existing Section Y-Y 1:50

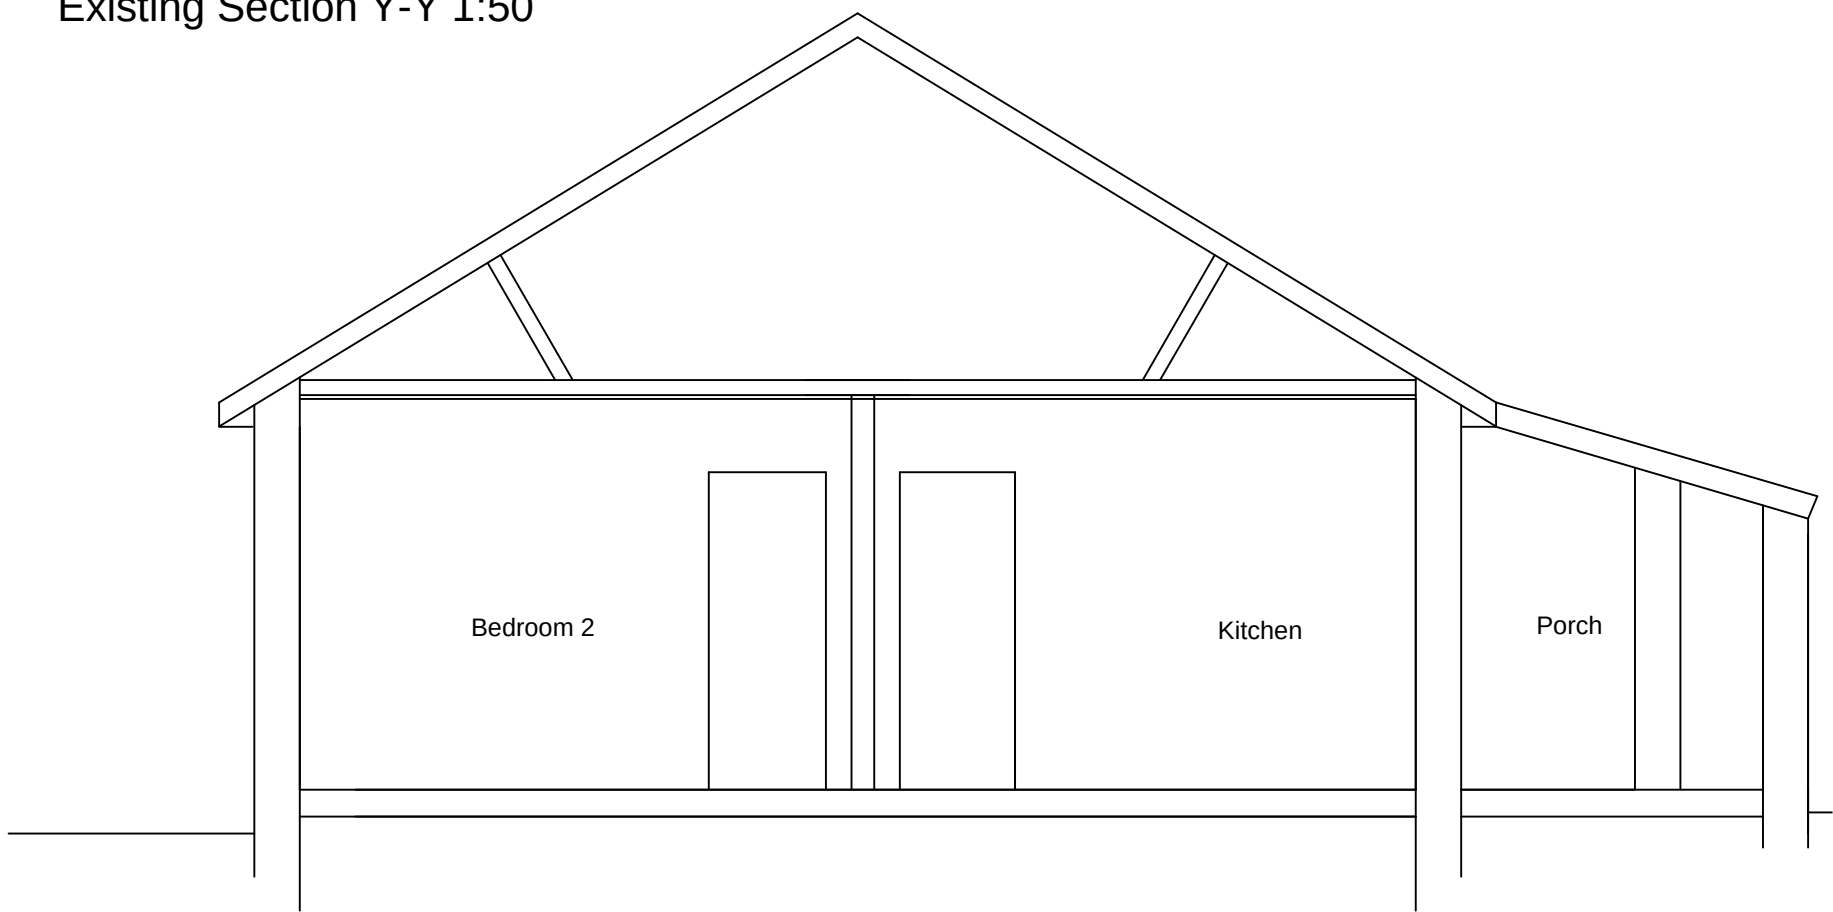

Existing Section X-X 1:50



C	Corrections	13/04/26
B	Amendments for planners	30/03/26

REV:	DESCRIPTION:	DATE:
STATUS:		

Bernard E Cole & Partner
8 Love Lane
Romsey
Hampshire
SO51 8DE
Tel: 01794 512264
Fax:01794 511919



CLIENT:
Mr P White

SITE:			
40 Shaftesbury Avenue			
TITLE:			
Existing Plans			
SCALE: AT A1:	DATE:	DRAWN:	CHECKED:
AS SHOWN	02/03/26	GJ	GLS
PROJECT NO:	DRAWING NO:	REVISION:	
10058	1	C	