



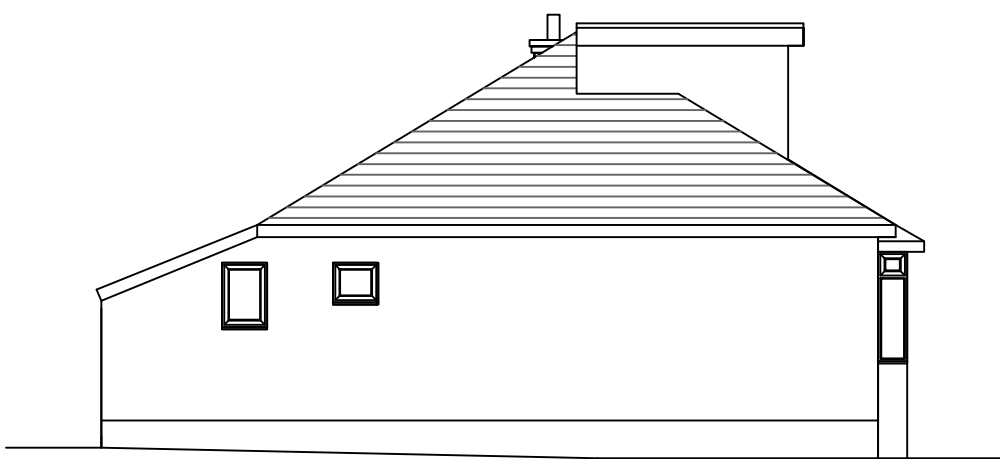

Proposed Side Elevation 1:100




Proposed Front Elevation 1:100

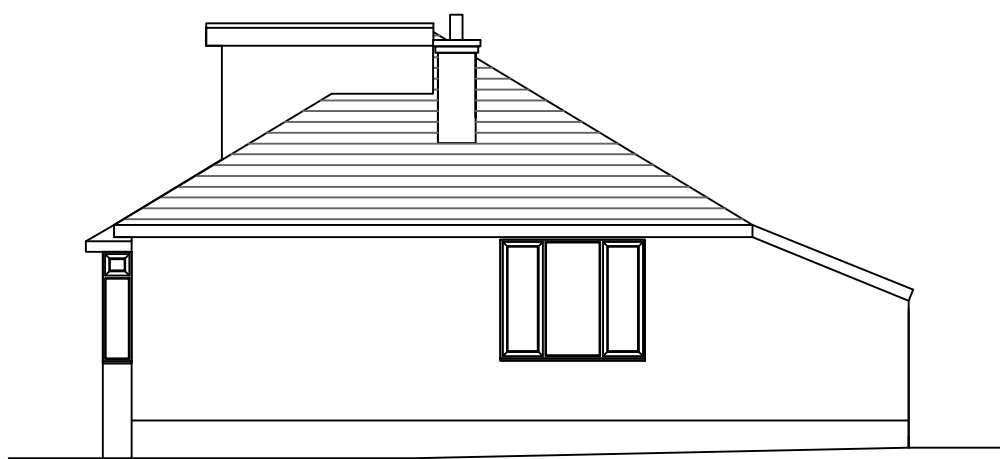


Proposed Side Elevation 1:100




Proposed Rear Elevation 1:100

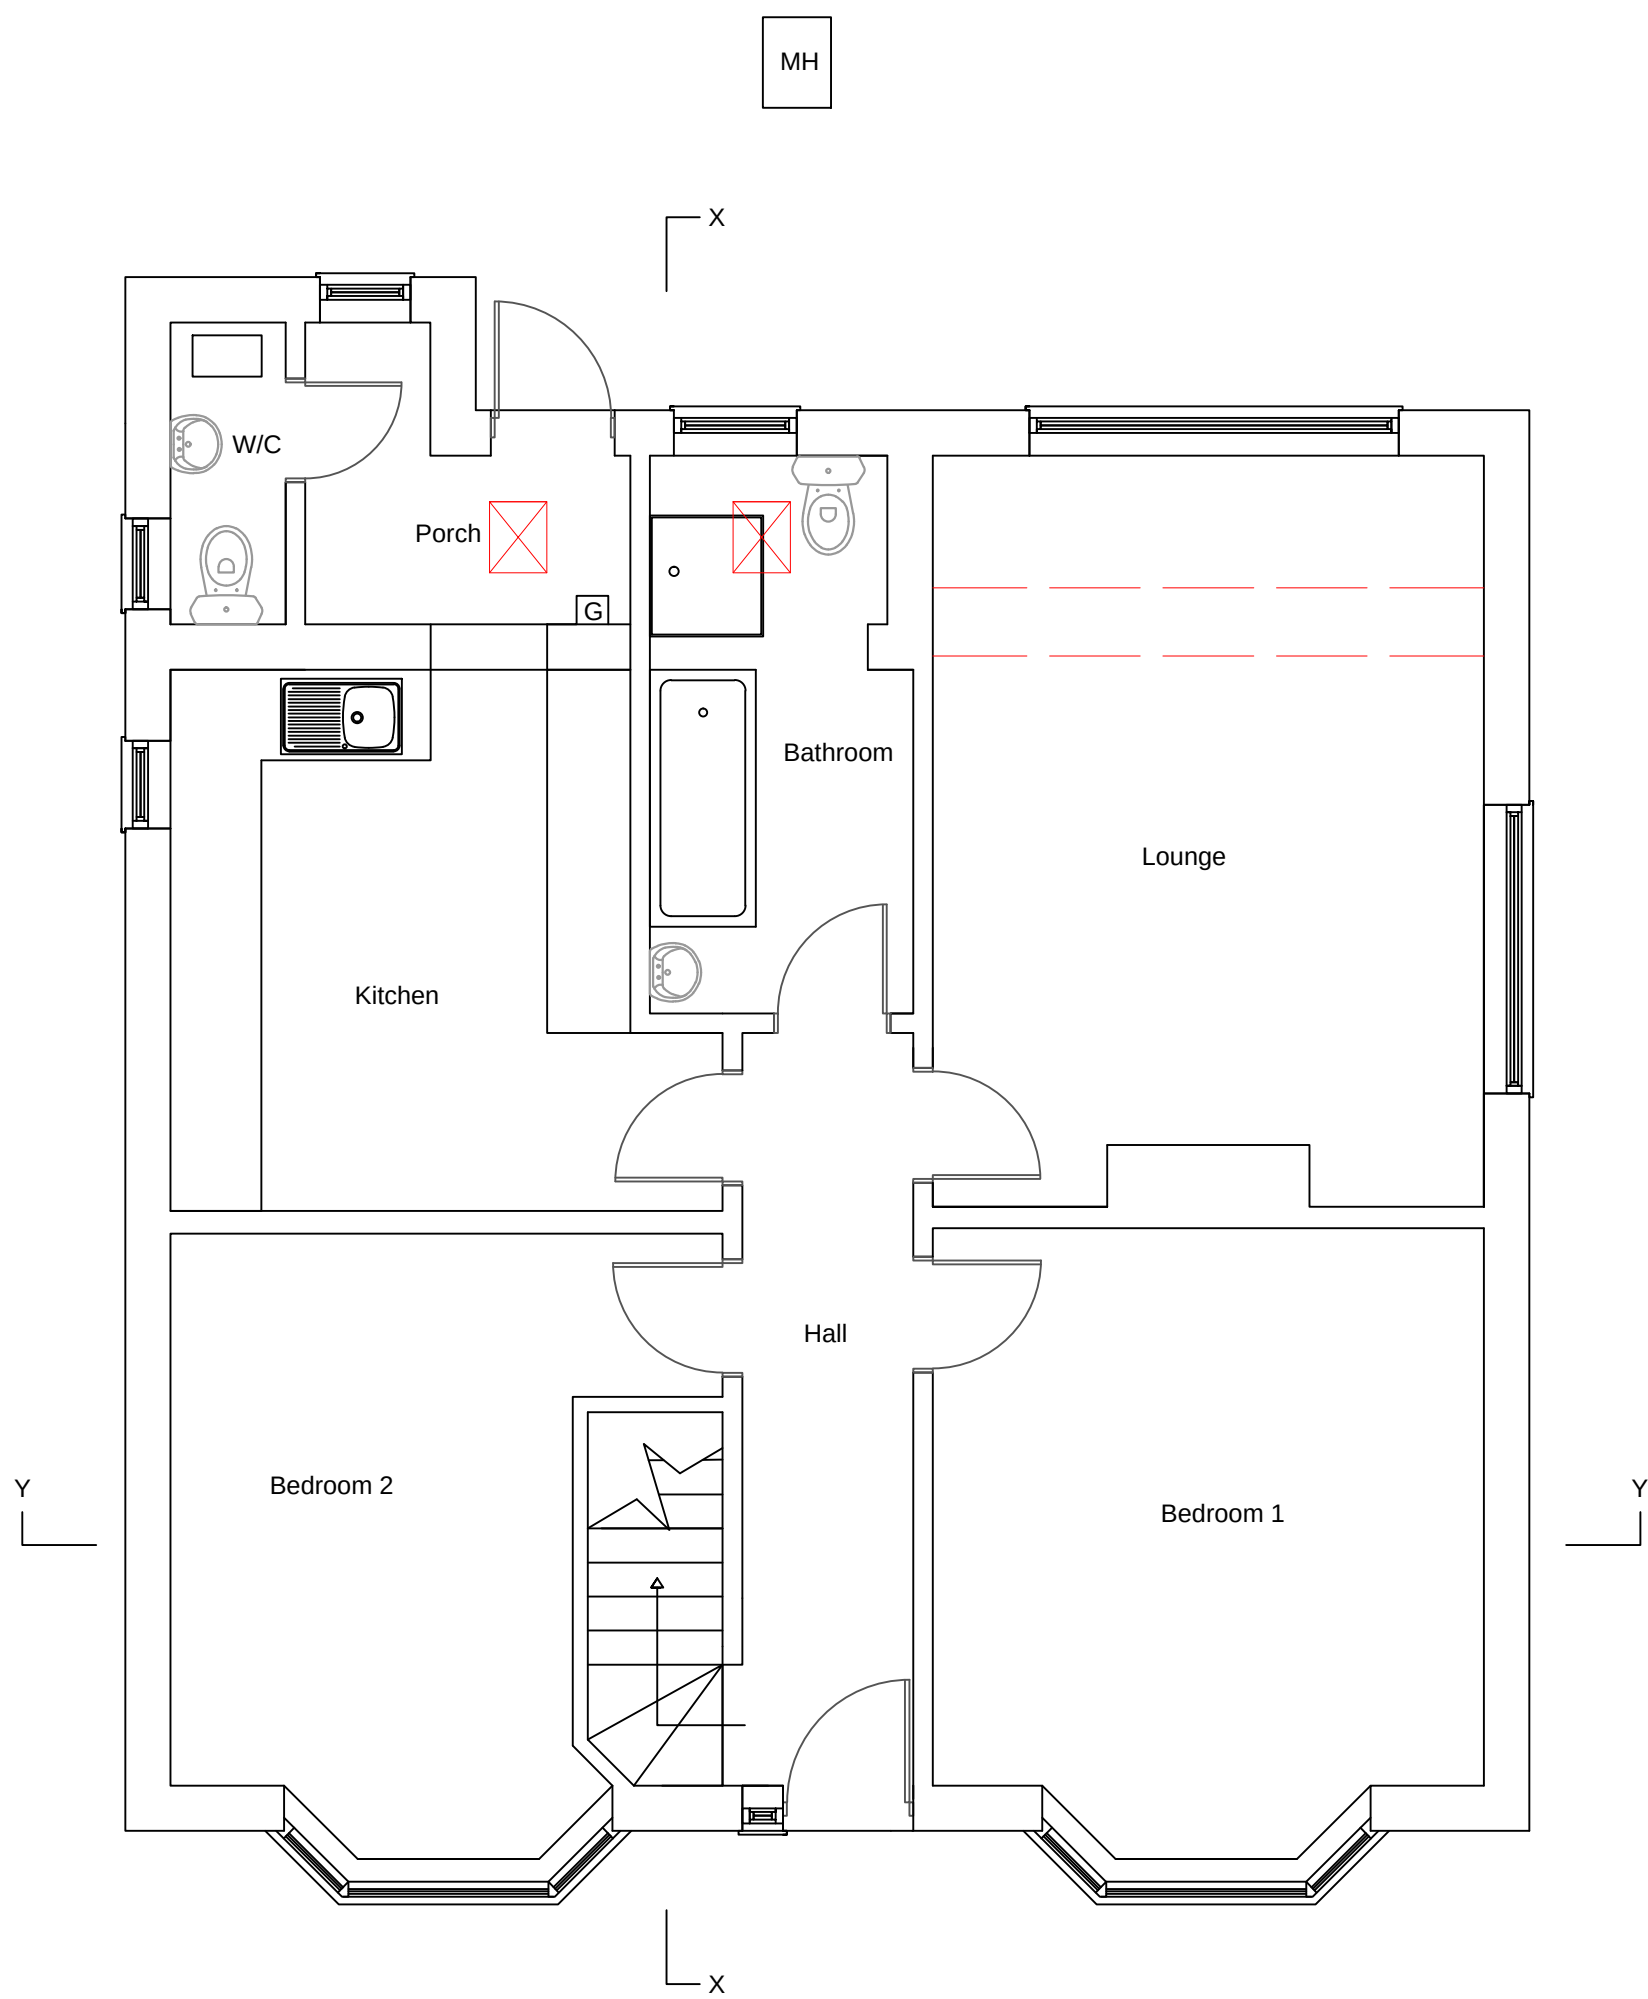


Proposed Floor Plan 1:50

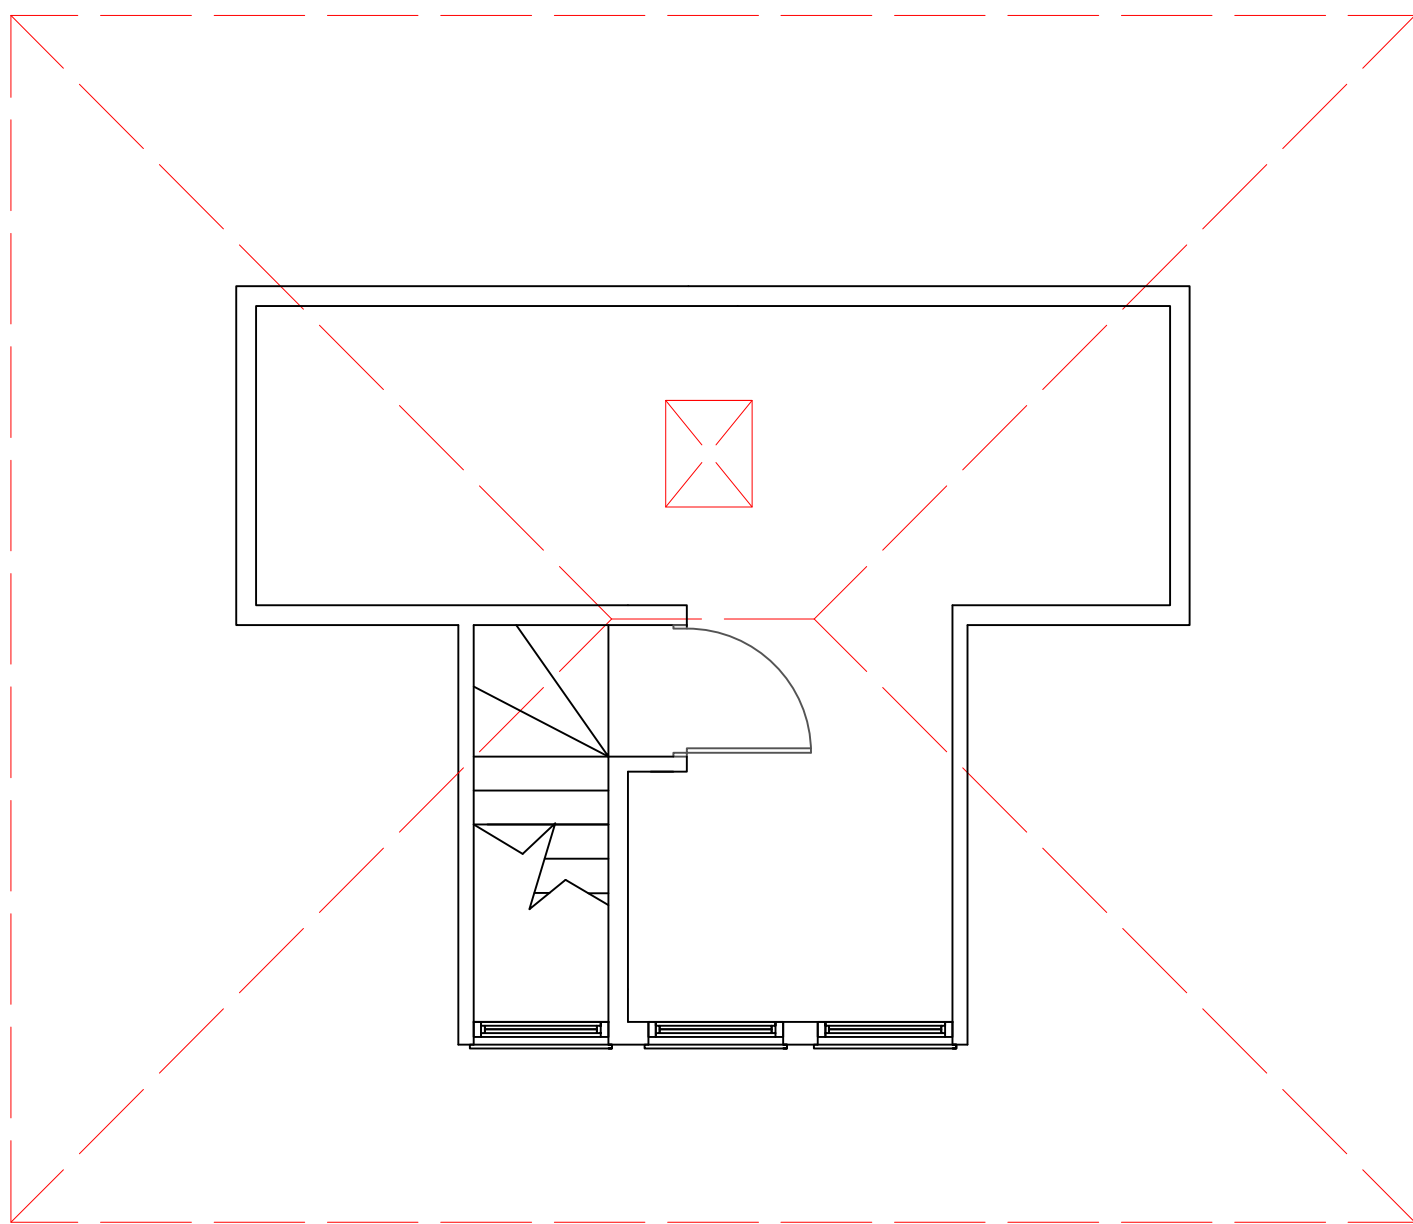


Proposed First Floor Plan 1:50

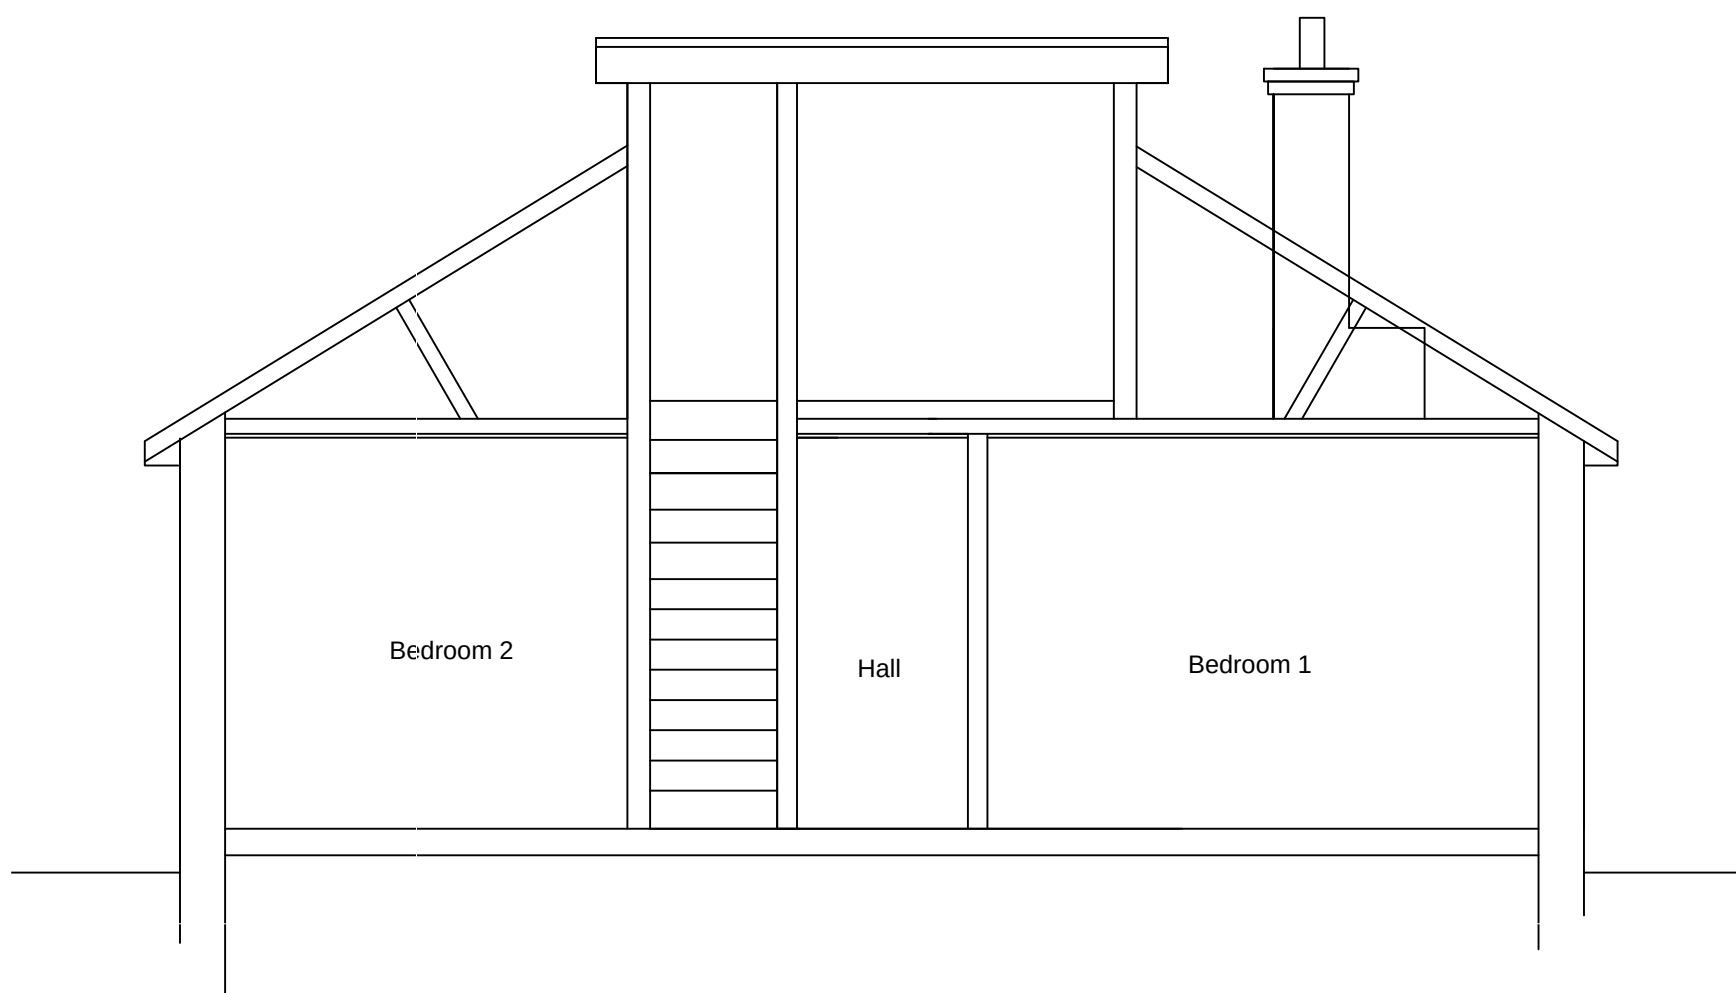



Proposed Section Y-Y 1:50

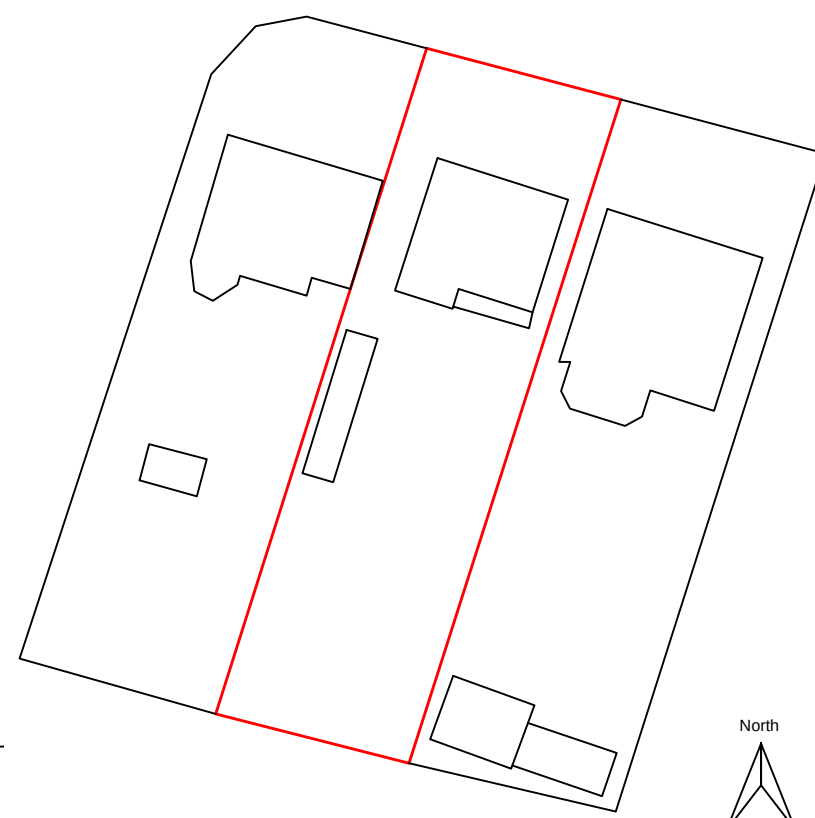

Block Plan 1:500

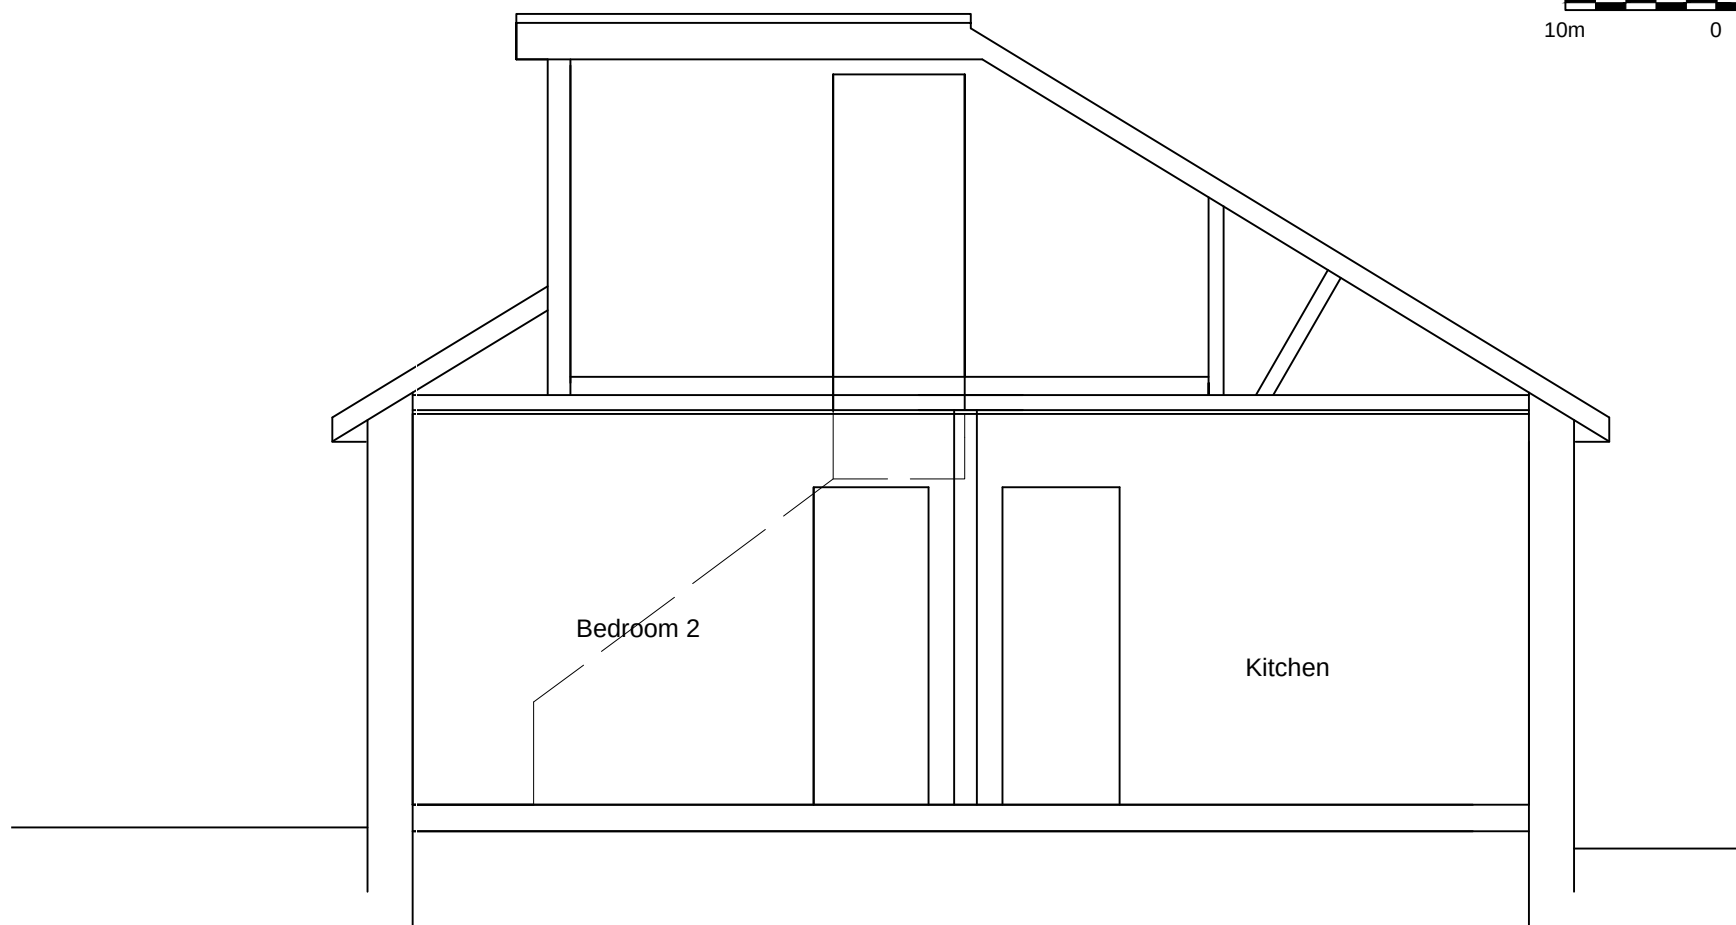

Proposed Section X-X 1:50

  

c.	Corrections	13/04/26
B	Amendments for Planners	30/03/26

REV:	DESCRIPTION:	DATE:
STATUS:		

Bernard E Cole & Partner
8 Love Lane
Romsey
Hampshire
SO51 8DE
Tel: 01794 512264
Fax:01794 511919



CLIENT:

Mr P White

SITE: 40 Shaftesbury Avenue			
TITLE: Proposed Plans			
SCALE: AT A1: AS SHOWN	DATE: 09/03/26	DRAWN: GJ	CHECKED: GLS
PROJECT NO: 10058	DRAWING NO: 2	REVISION: C	