


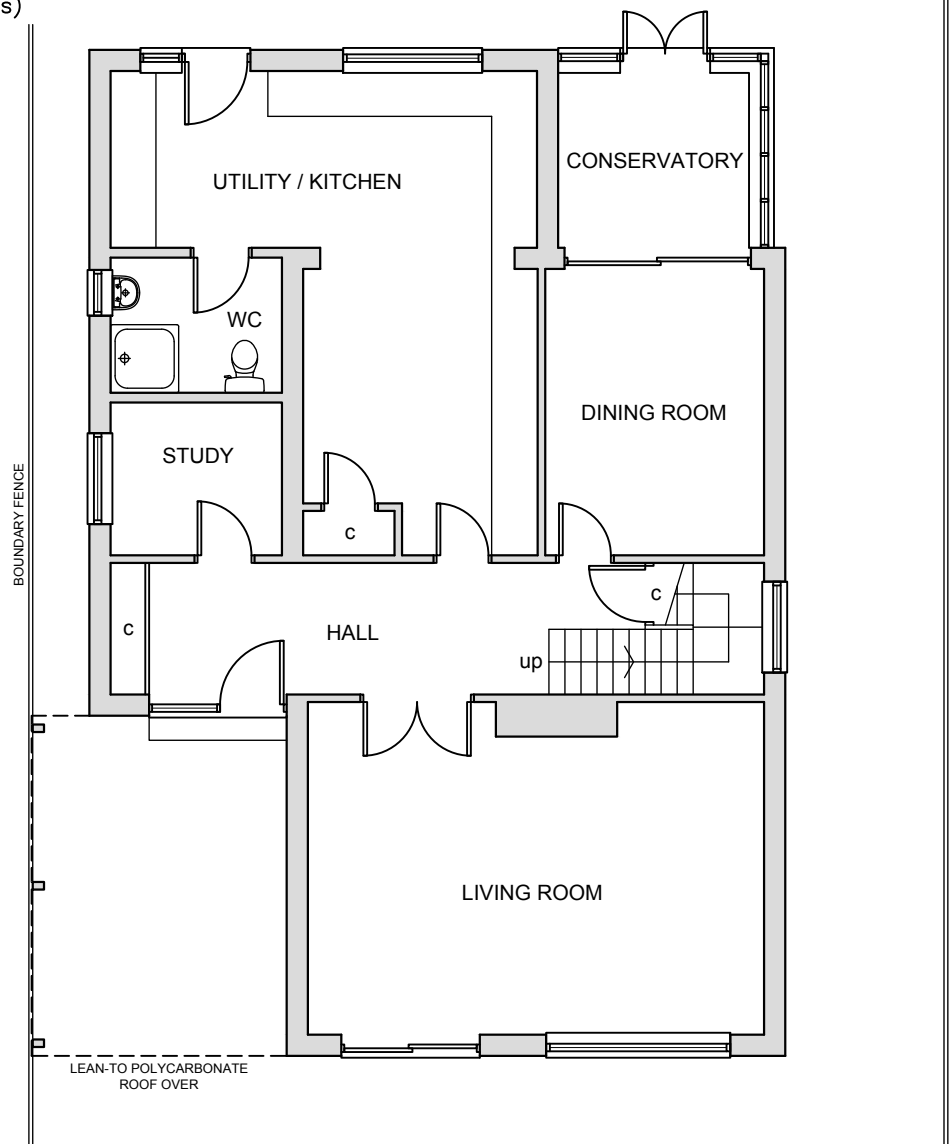
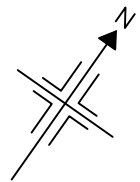


 




GROUND FLOOR PLAN

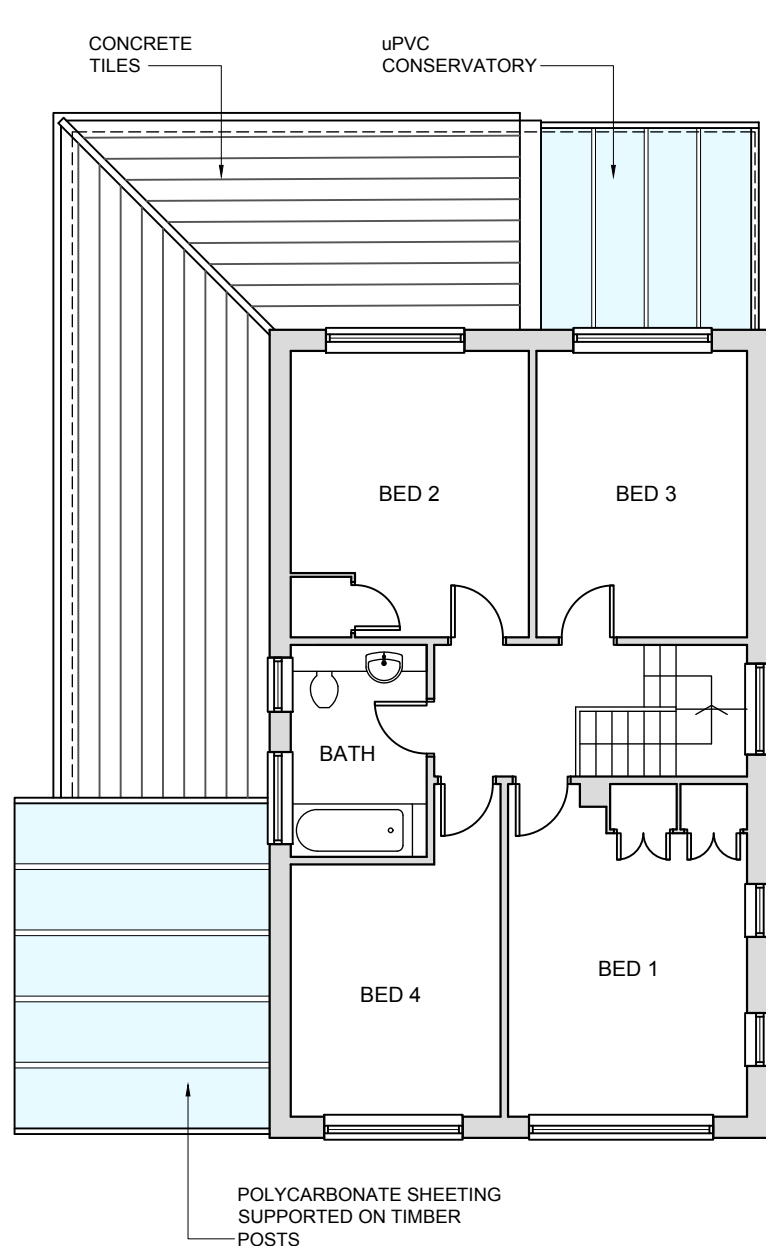

FIRST FLOOR PLAN

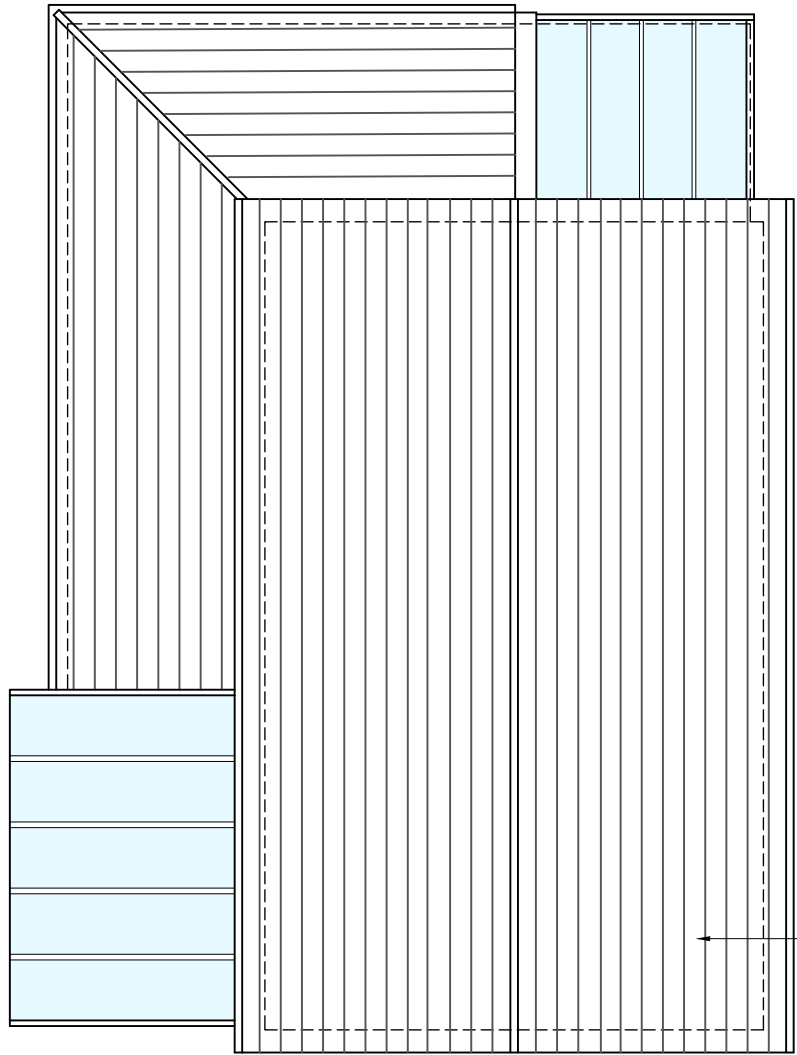


ROOF PLAN

 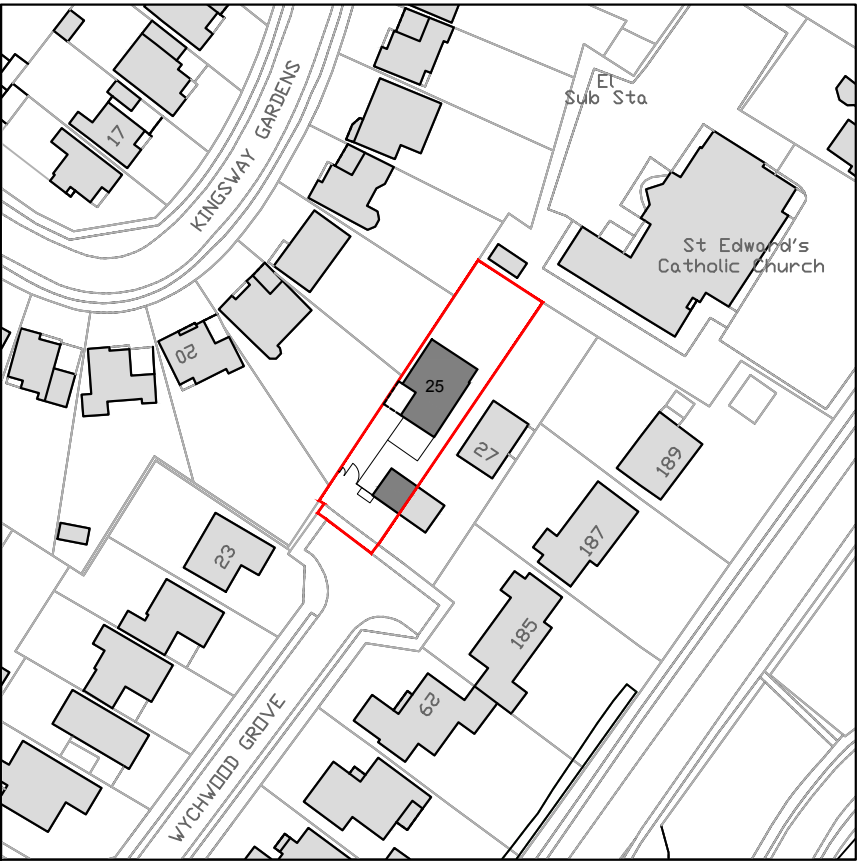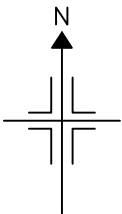

SITE LOCATION PLAN
Streetwise licence No. 100047474
© Crown Copyright and database rights 2025 OS




SOUTH WEST ELEVATION

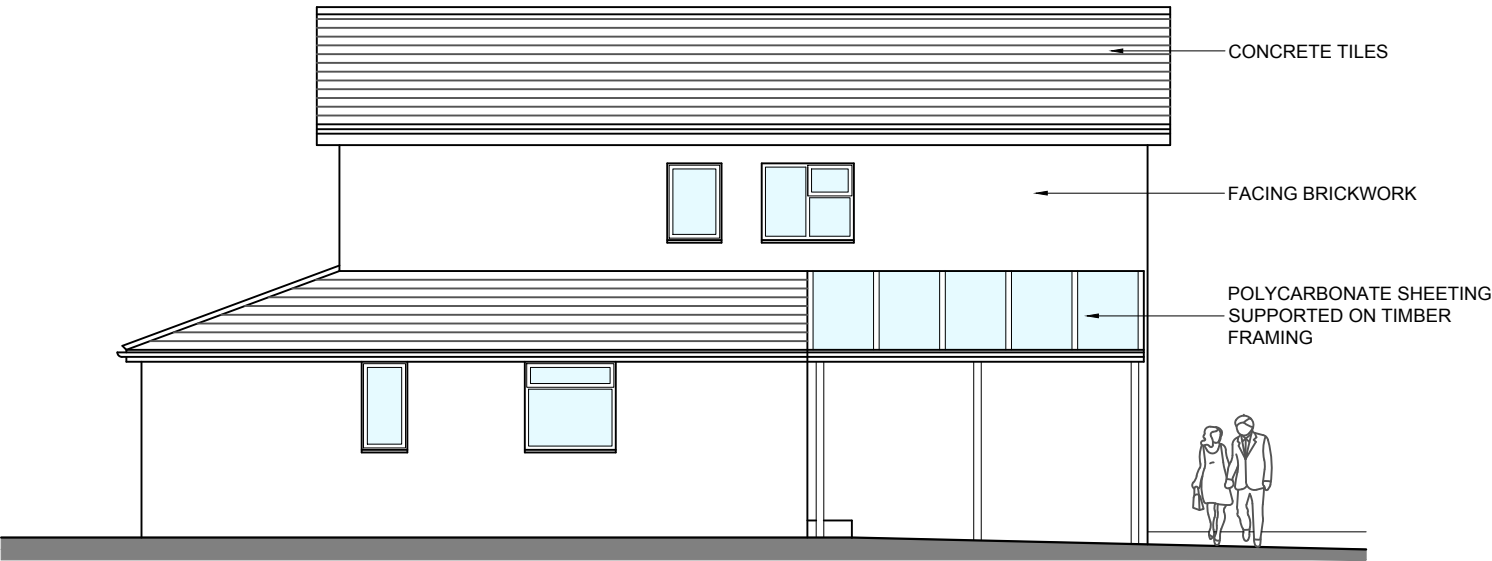




NORTH WEST ELEVATION



NORTH EAST ELEVATION

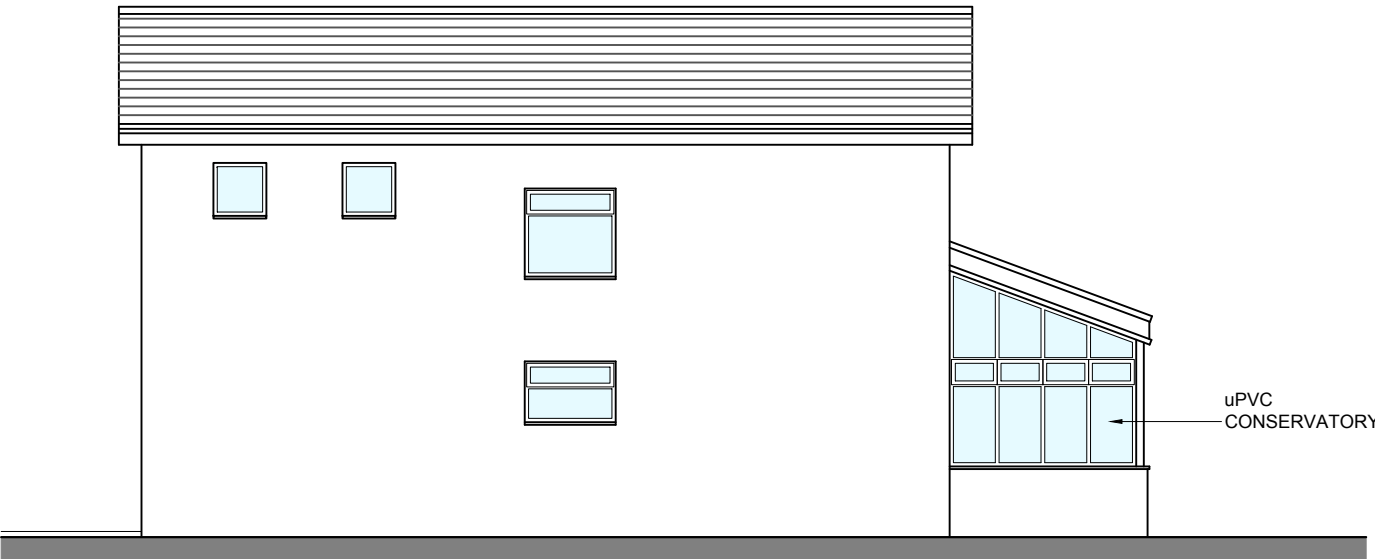

SOUTH EAST ELEVATION

 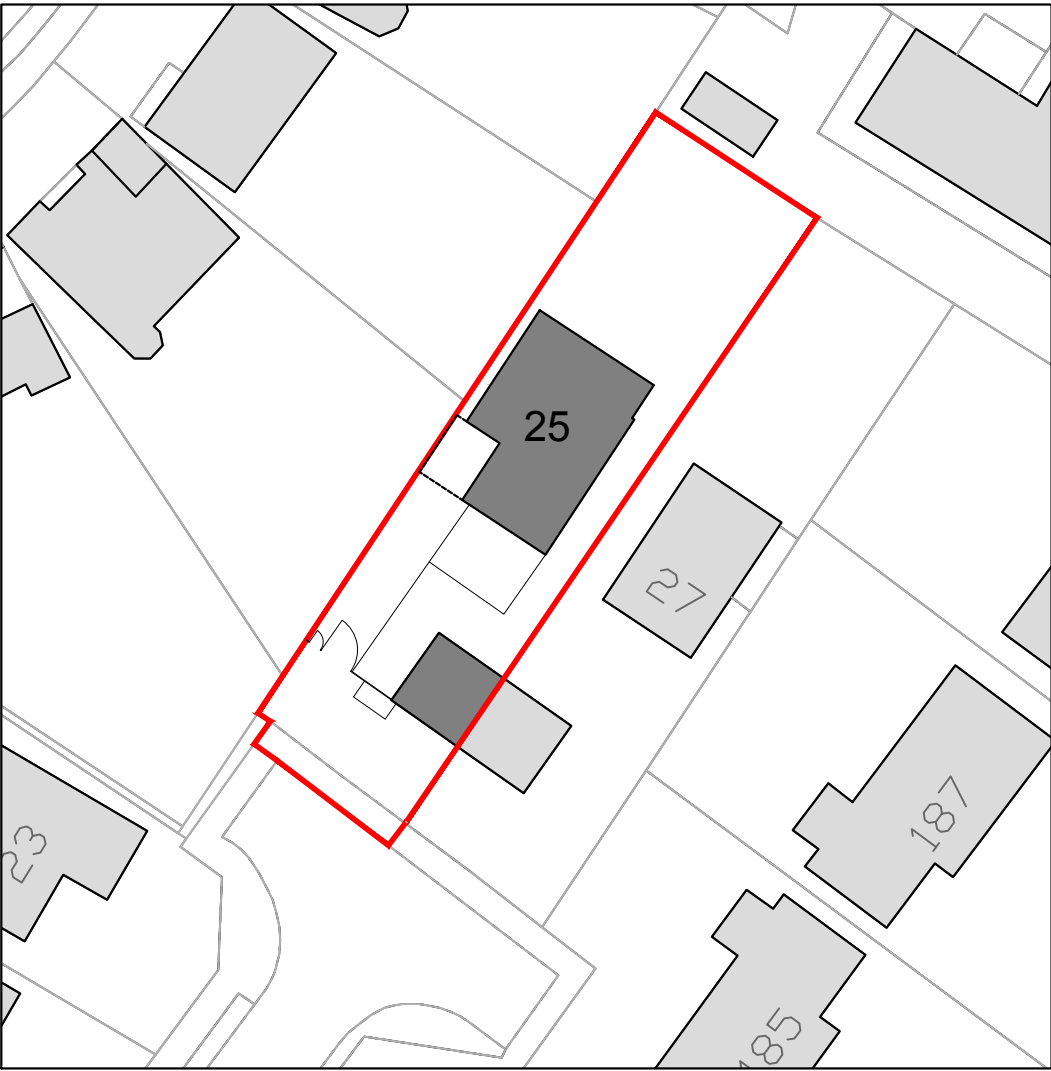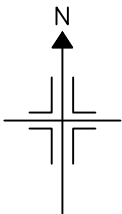

BLOCK PLAN

Revision Notes:		
Rev:	Date:	Description:
A	23 03 26	Windows added to SE Elevation
B	10 04 26	Amended to Planning Validation requirements
C	15 04 26	First Floor Plan added
Notes Report any discrepancies to the author. This drawing is copyrighted to Temple Ford Design LTD.		

Date: March 2026		
Scale @ A2: 1:100		
Drawing Status: Planning	Drawn: mp	Checked: dm

Project: Alterations & Extension 25 Wychwood Grove, Ch Ford
Drawing Title: Plans and Elevations As Existing

Client: Mr & Mrs D Whitehouse		
Project: 2386	Dwg No: 900	Rev: C

Temple Ford Design Ltd
architects



T 023 8027 6393
E templeforddesign@gmail.com W templeforddesign.co.uk