


Notes: Do not scale dimensions from this drawing. Only figured dimensions are to be taken from this drawing. Check all dimensions on site before commencing any work or shop drawings. © Copyright: All rights reserved. This drawing must not be reproduced without permission of Mark Simmonds Planning Services. Based upon the Ordnance Survey mapping with permission of the Controller of Her Majesty's Stationery Office © Crown Copyright. Unauthorised reproduction infringes Crown Copyright and may lead to prosecution or civil proceedings. [100053143 2026](#).

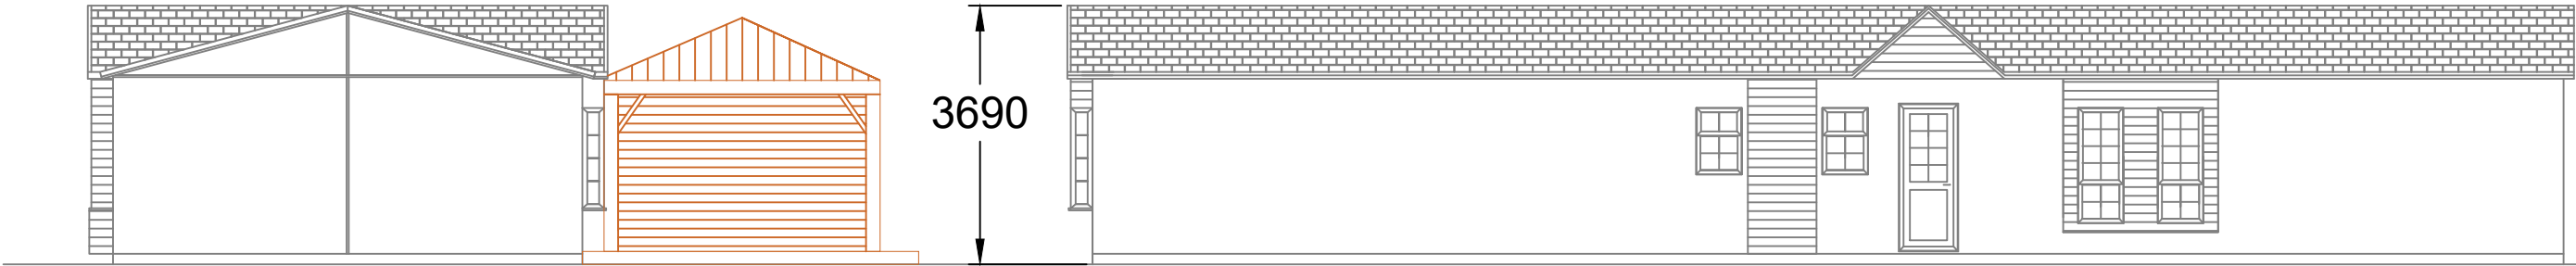


END ELEVATION
VIEW ON 'A'

REAR ELEVATION
VIEW ON 'D'



FRONT ELEVATION
VIEW ON 'B'

END ELEVATION
VIEW ON 'C'

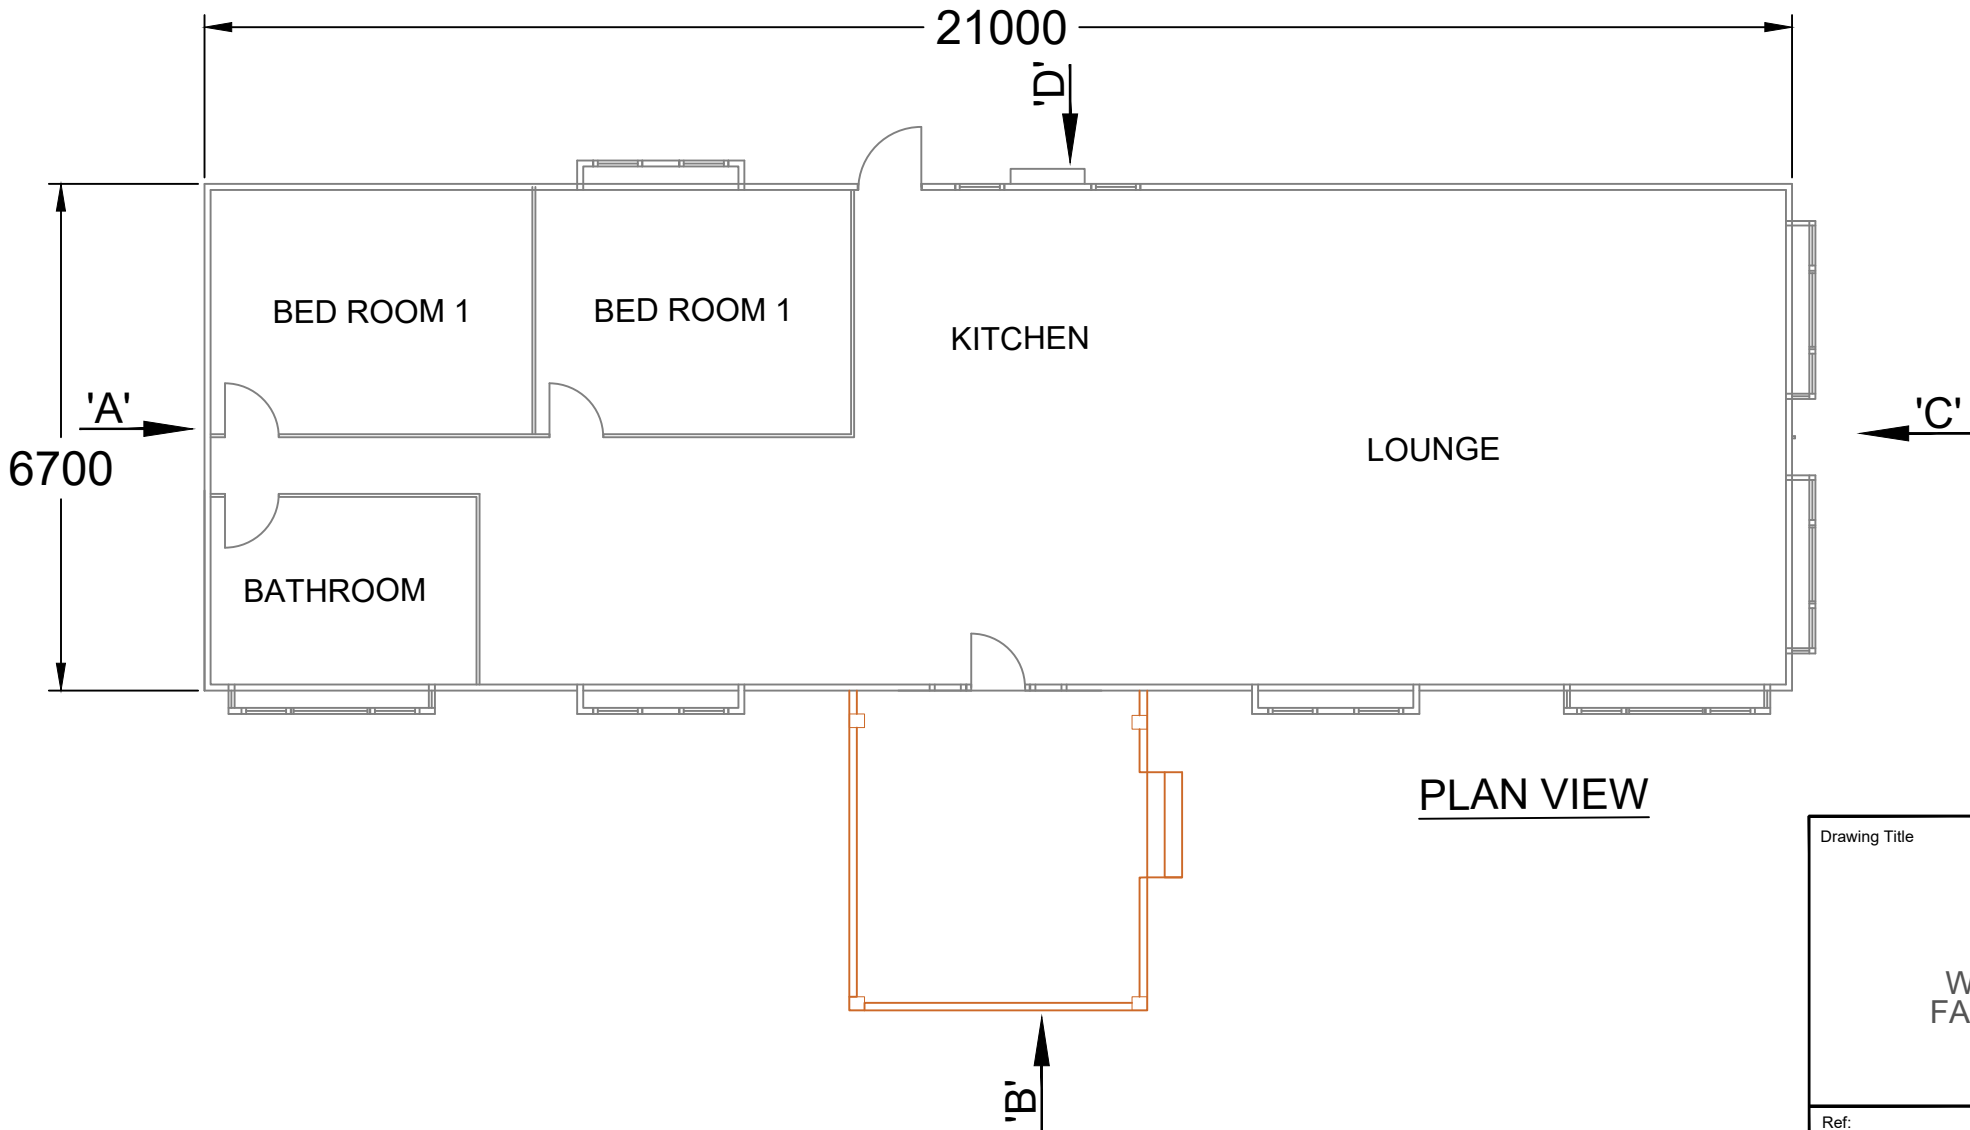

PLAN VIEW

Drawing Title			 enquiries@marksimmondsplanningservices.co.uk
LODGE DETAILS HILL VIEW WINCHESTER ROAD FAIR OAK, EASTLEIGH			
Ref: EAHV 003	Scale @ A3 1:100	Date APR/26	