



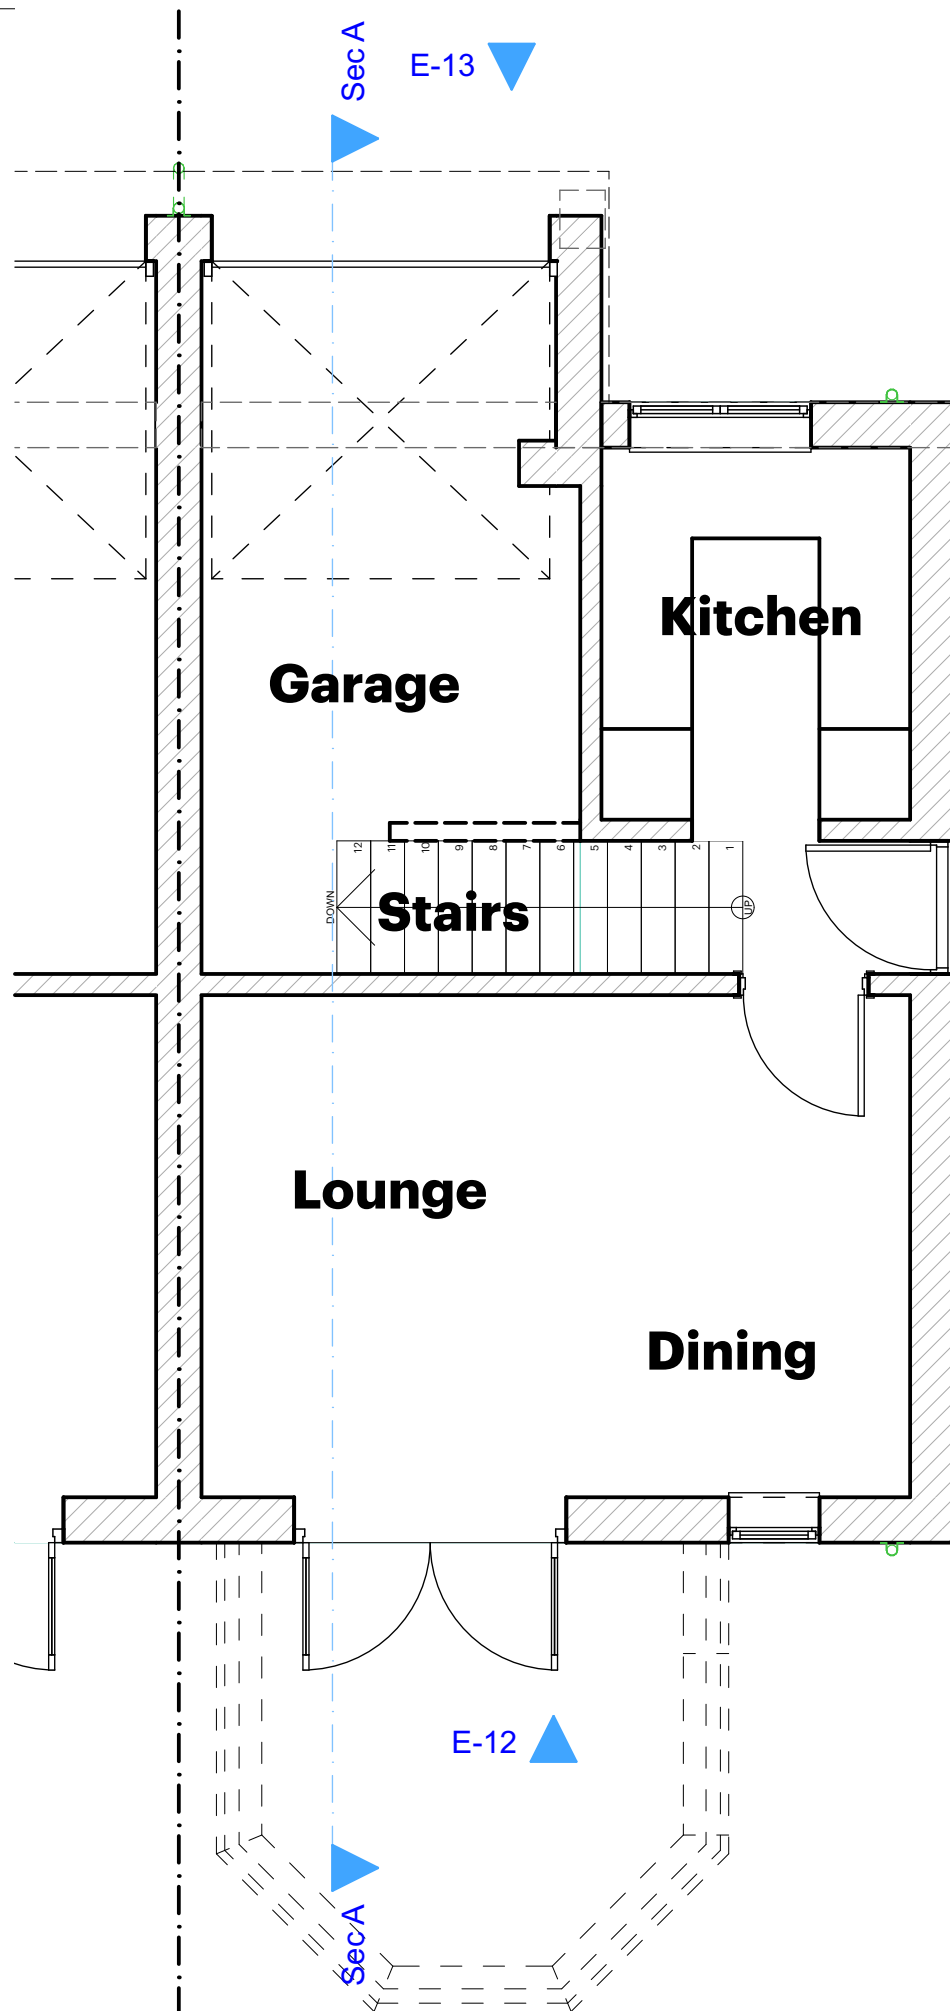

Ground Floor Plan as Existing 1:50

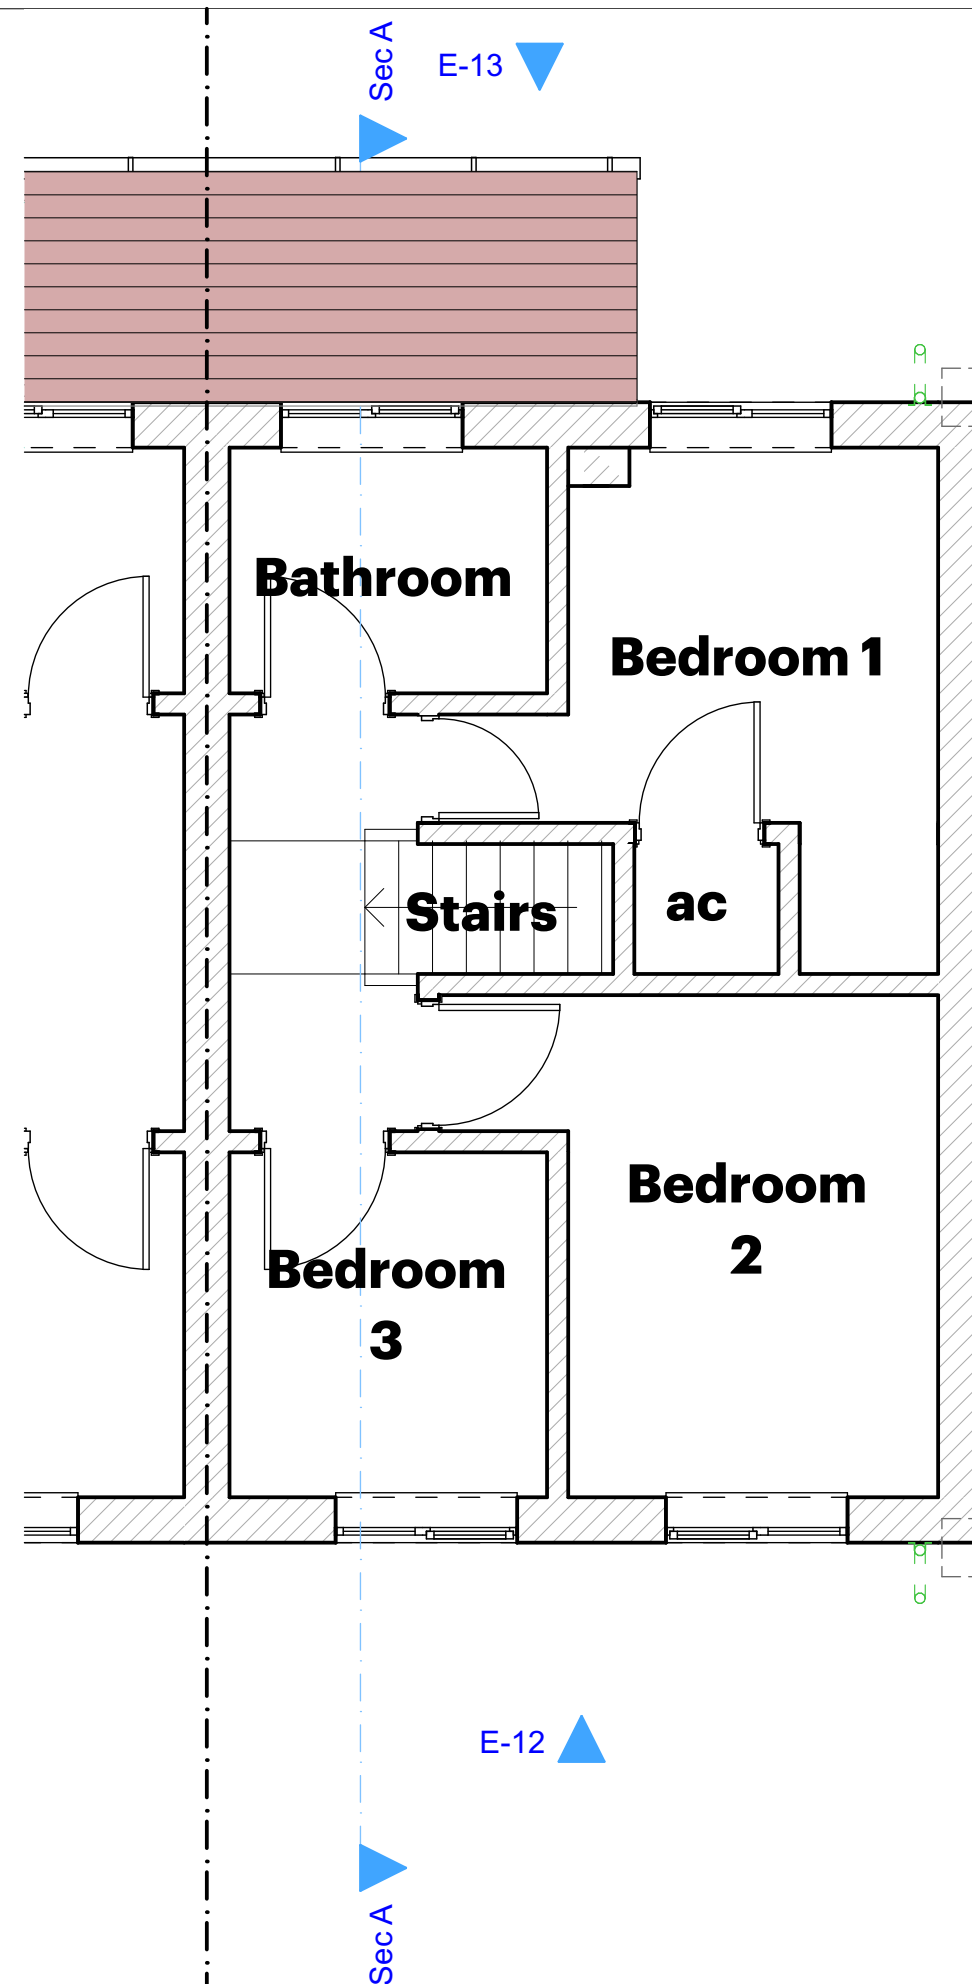

First Floor Plan as Existing 1:50

PLEASE NOTE:-
Figured dimensions to take preference to scaled dimensions. The contractor is responsible for checking all figured dimensions against actual dimensions on site prior to starting any work. Any discrepancies are to be reported prior to work being carried out.

COPYRIGHT
This drawing is the Copyright of the Architect Jon Tyrrell and must not be reproduced without the Architects permission.

CONSTRUCTION STANDARDS
All work shown on this drawing must be carried out to conform with the relevant British Standards of Codes of Practice or any National or International standards applicable, then the higher standard shall apply.

0 1 2 3
Scale 1:50

Architect & Artist

Jon Tyrrell Studio
1a Admiralty Cottages Fort Road Gosport Hampshire PO12 2AP
Tel:- 07501 831831 Email:- enquiry@jontyrrellstudio.co.uk
Website:- www.jontyrrellstudio.co.uk

Project Details
Proposed Alterations to 46 Woodstock Close Hedge End Southampton SO30 ONG

Drawing Description
Survey as Existing Floor Plans

Drawing Type
Survey Drawing

Prepared by
Date
April 2026

Drawing Scale
As Shown @ A3 size

Drawing Number
JTS-179- S01

Jon Tyrrell Studio Ltd
Company Reg Number 14099191