


PLEASE NOTE:-
Figured dimensions to take preference to scaled dimensions. The contractor is responsible for checking all figured dimensions against actual dimensions on site prior to starting any work. Any discrepancies are to be reported prior to work being carried out.

COPYRIGHT
This drawing is the Copyright of the Architect Jon Tyrrell and must not be reproduced without the Architects permission.

CONSTRUCTION STANDARDS
All work shown on this drawing must be carried out to conform with the relevant British Standards of Codes of Practice or any National or International standards applicable, then the higher standard shall apply.

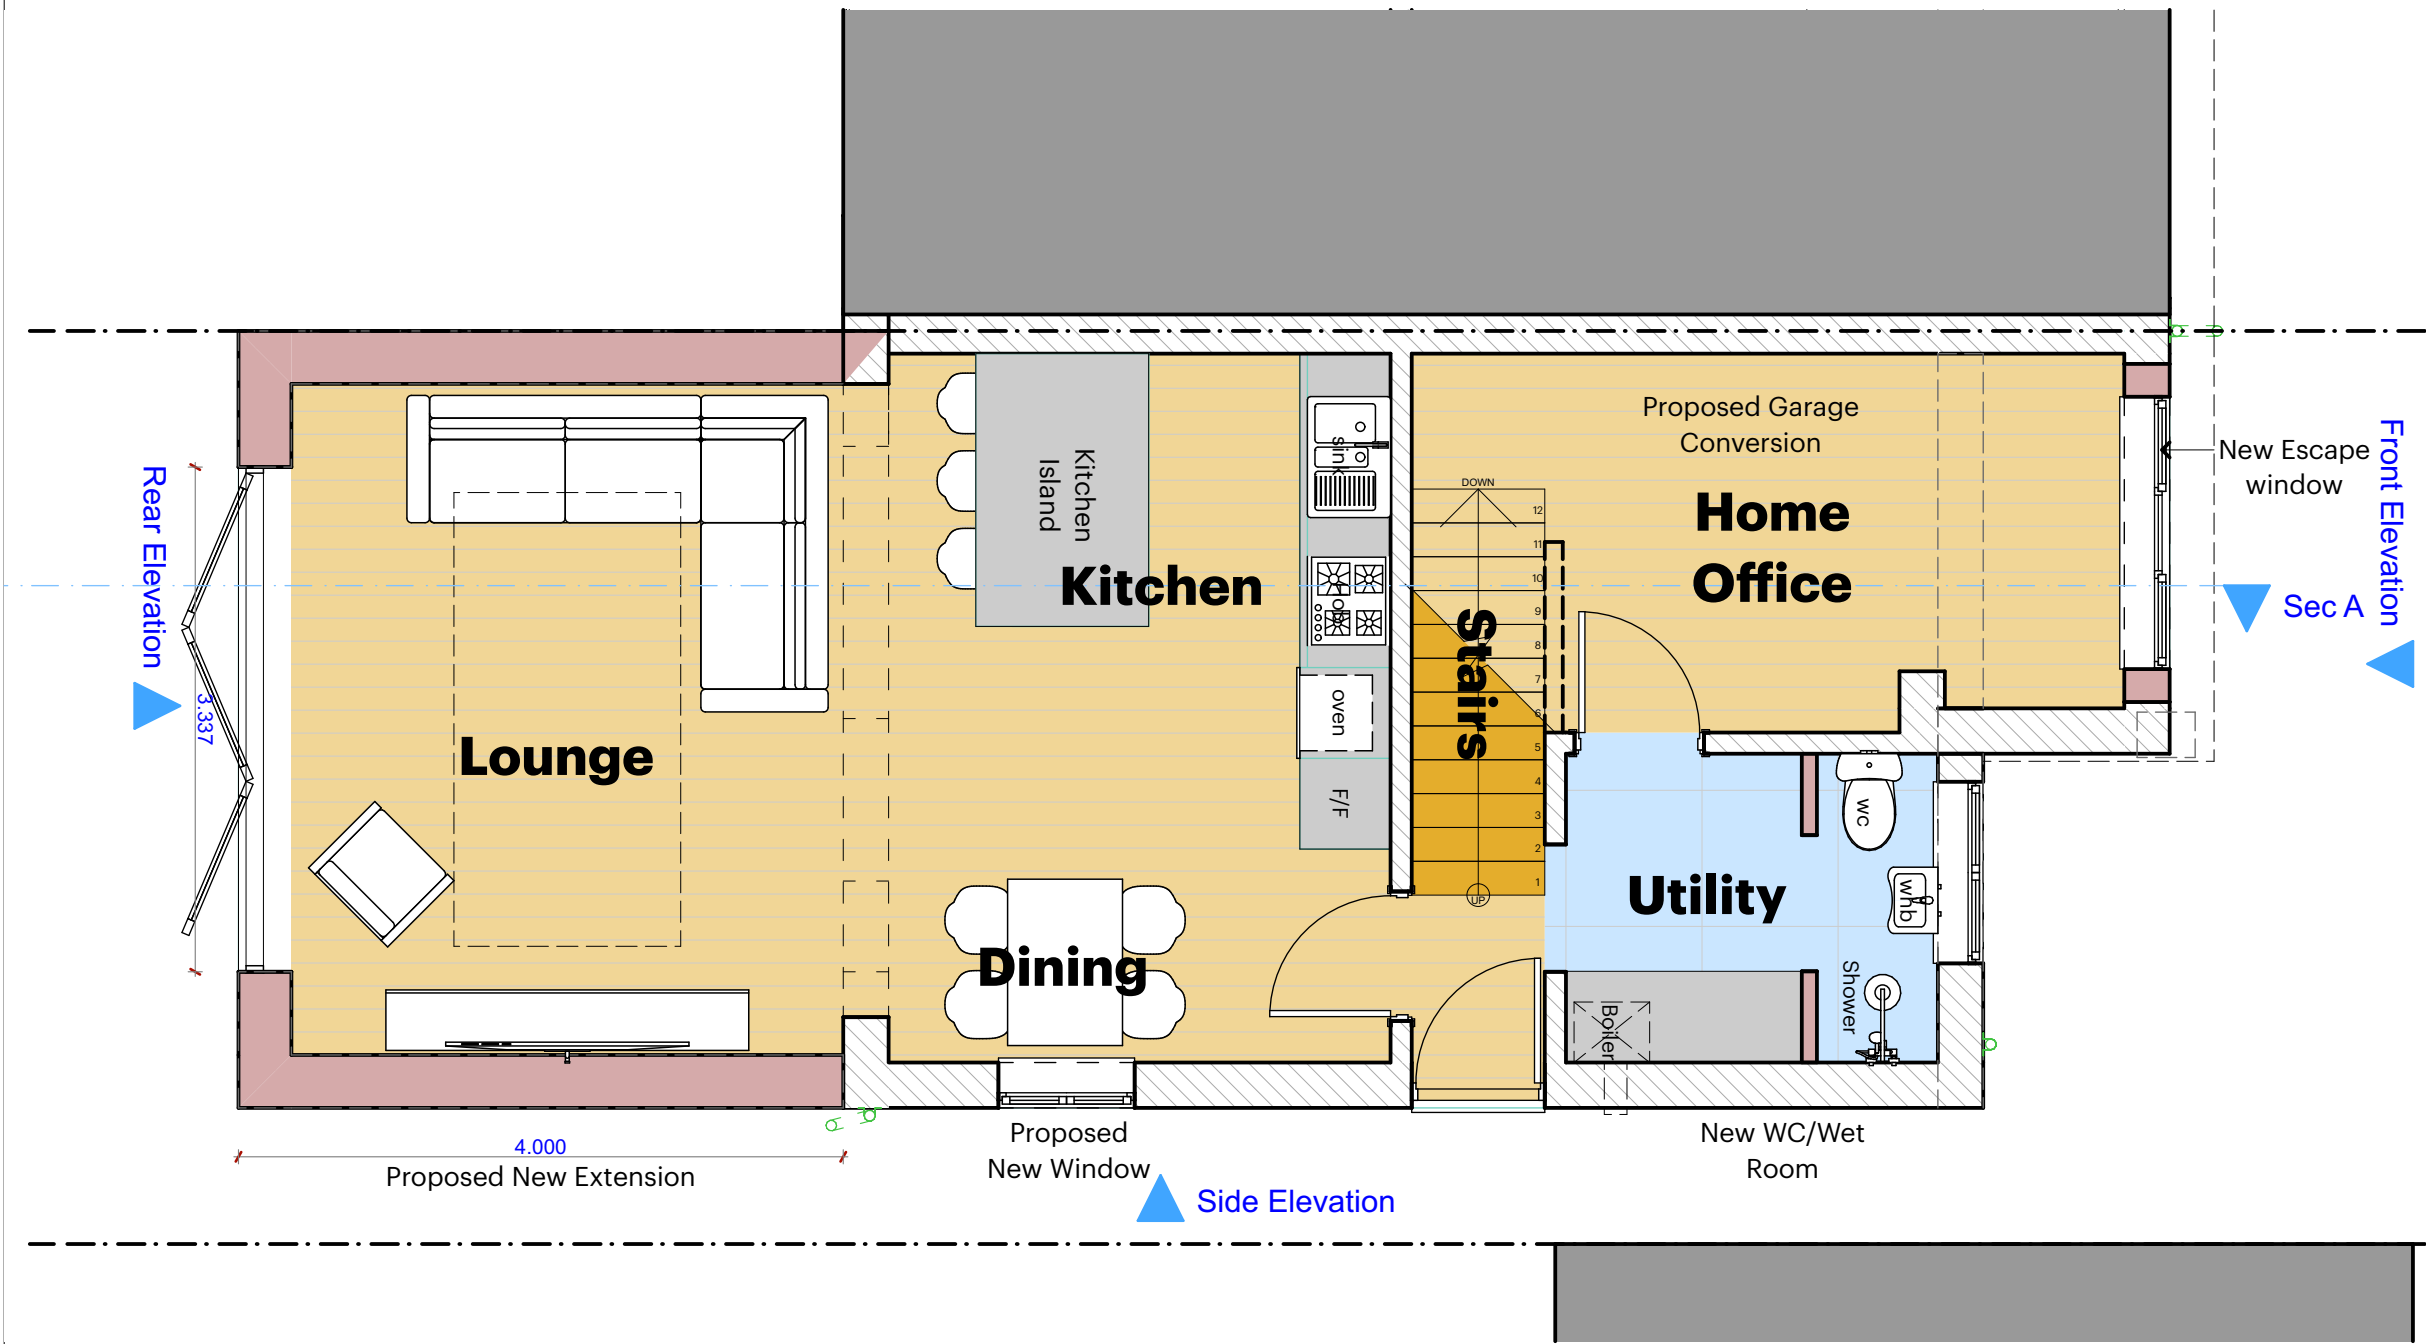

Ground Floor Plan as Proposed 1:50



Architect & Artist

Jon Tyrrell Studio

1a Admiralty Cottages Fort Road Gosport Hampshire PO12 2AP
Tel:- 07501 831831 Email:- enquiry@jontyrrellstudio.co.uk
Website:- www.jontyrrellstudio.co.uk

Project Details

**Proposed Alterations to 46
Woodstock Close Hedge End
Southampton SO30 ONG**

Drawing Description

Proposed Ground Floor Plan

Drawing Type

Design Drawing

Prepared by

Date

April 2026

Drawing Scale

As Shown @ A3 size

Drawing Number

JTS-179- C01

Jon Tyrrell Studio Ltd
Company Reg Number 14099191