



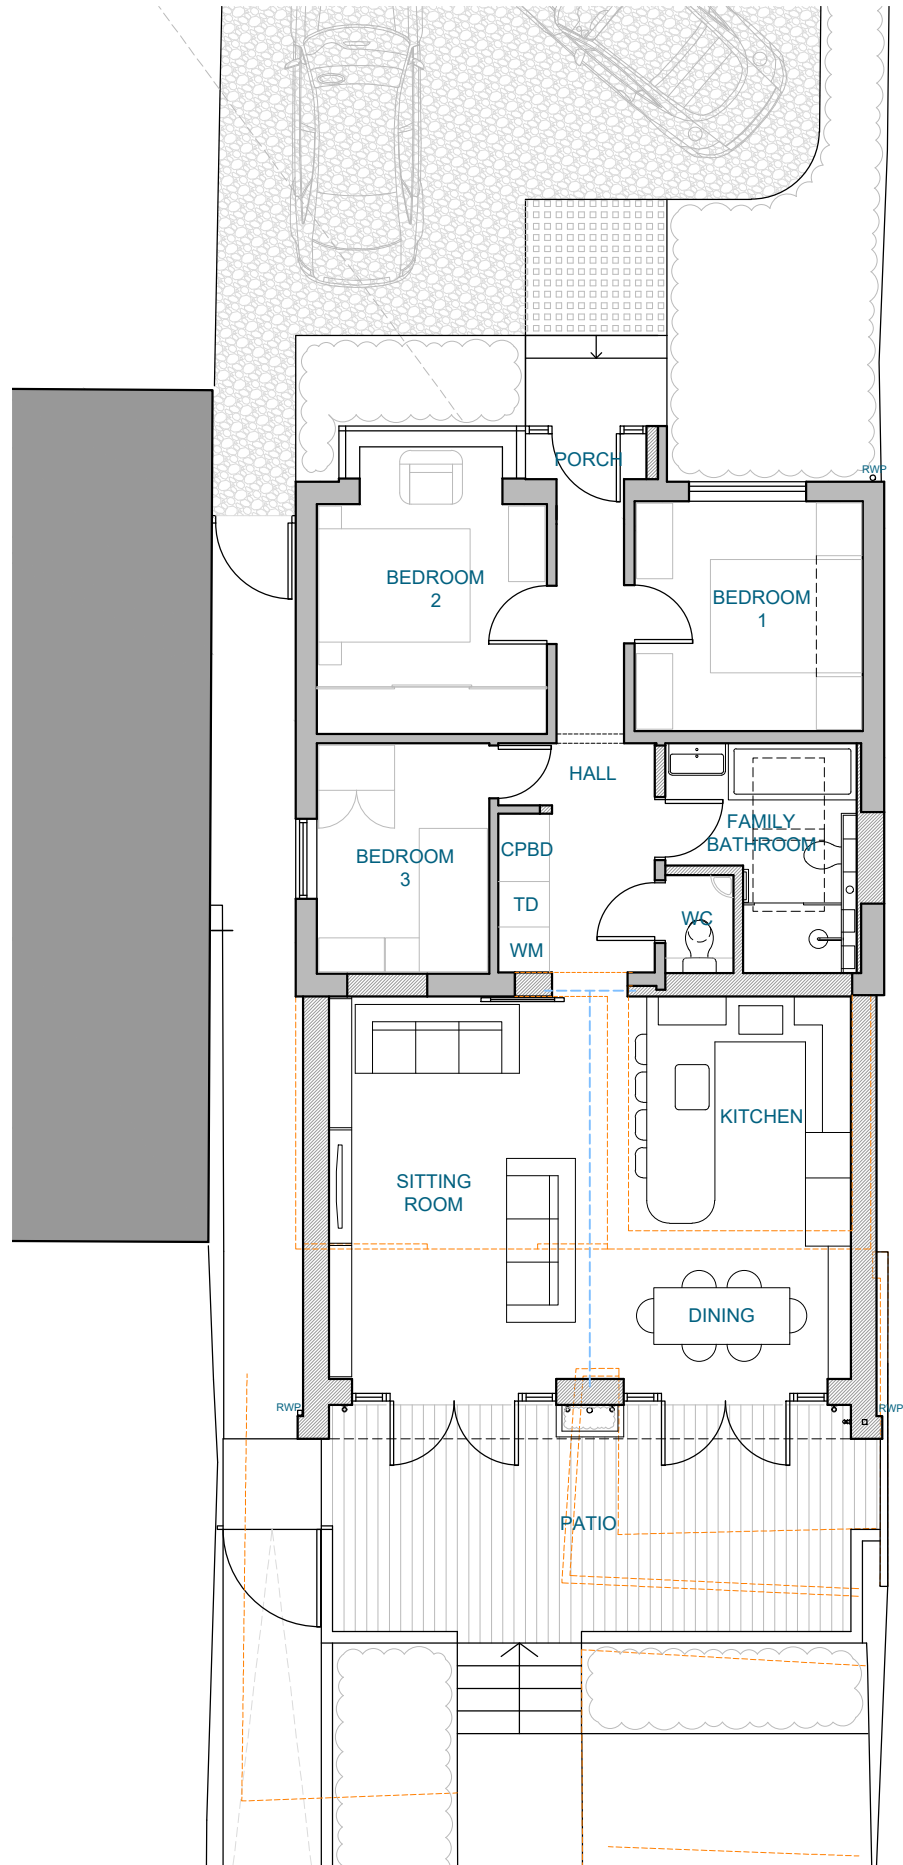


PROPOSED GROUND FLOOR PLAN

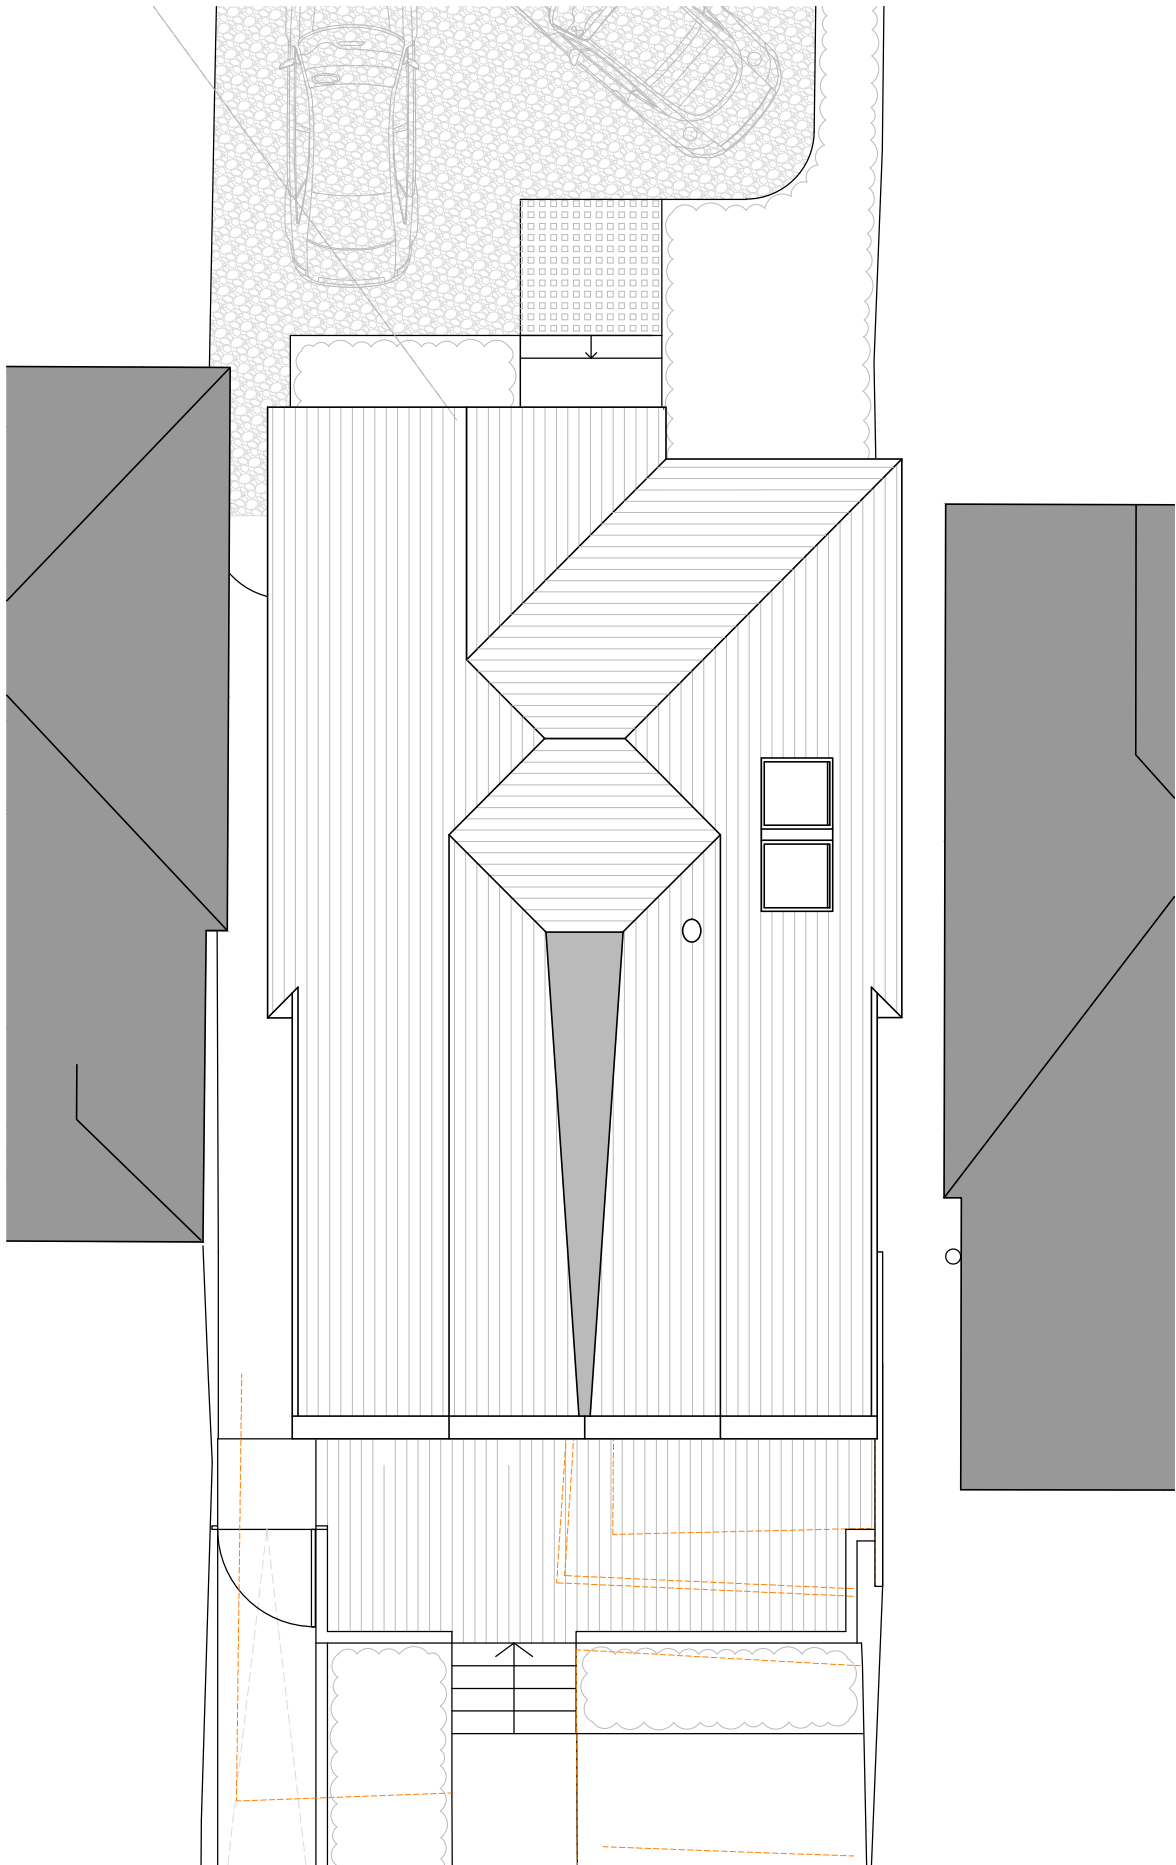

PROPOSED ROOF PLAN

Scale 1:100

 

Figured dimensions to be followed in preference to those scaled from drawing.
All dimensions to be verified on site by the contractors and such dimensions to be their responsibility.
Drawing omissions and errors to be reported immediately to the designer.

P01 19.04.26 Issued for Planning
Rev Date Description

ENZO
DESIGN STUDIO

E: martin@enzo-ds.co.uk W: www.enzo-ds.co.uk T: 07788800350
© Enzo Design Studio Limited 2026 Company Reg No.11875766

Client: Mr E Rudge & Miss O Secker			
Project: 84 Upr Northam Rd, Hedge End, SO30 4EB			
Drawing: Ground Floor Plan Roof Plan		Existing / Proposed: Proposed Status: PLANNING	
Project: 2206	Drawn/Checked: MA / --	Scale: 1:100	Month: 04
Drawing revision: [3PLN] 152_P01		Size: A3	Year: 2026