


Figured dimensions to be followed in preference to those scaled from drawing.
All dimensions to be verified on site by the contractors and such dimensions to be their responsibility.
Drawing omissions and errors to be reported immediately to the designer.

KEY


- 1. Grey concrete interlocking tiles to match existing
- 2. White render to colour match existing painted pebbledash
- 3. Anthracite aluminium trim
- 4. Anthracite UPVC doors and window frames
- 5. Rooflight - Dark grey aluminium frame
- 6. Timber / timber effect cladding
- 7. Dark grey / Black UPVC Rainwater goods
- 8. Water butt with planter on top
- 9. Existing glass blocks removed, cavity masonry infill, white render finish
- 10. Dashed orange line denotes extent of existing extension to be demolished
- 11. Composite front door and side lights.
- 12. Patio balustrade
- 13. White UPVC framed window
- 14. Patio
- 15. Existing wall removed and replaced with new brick wall. Timber fence above
- 16. Up and down wall lights
- 17. Adjacent levels to be confirmed
- 18. Low level gate to ramp
- 19. Maintenance ramp
- 20. Neighbouring properties
- 21. Gable soffit lighting
- 22. Trim and cladding around steel - to match door and window frames




PROPOSED NORTH ELEVATION

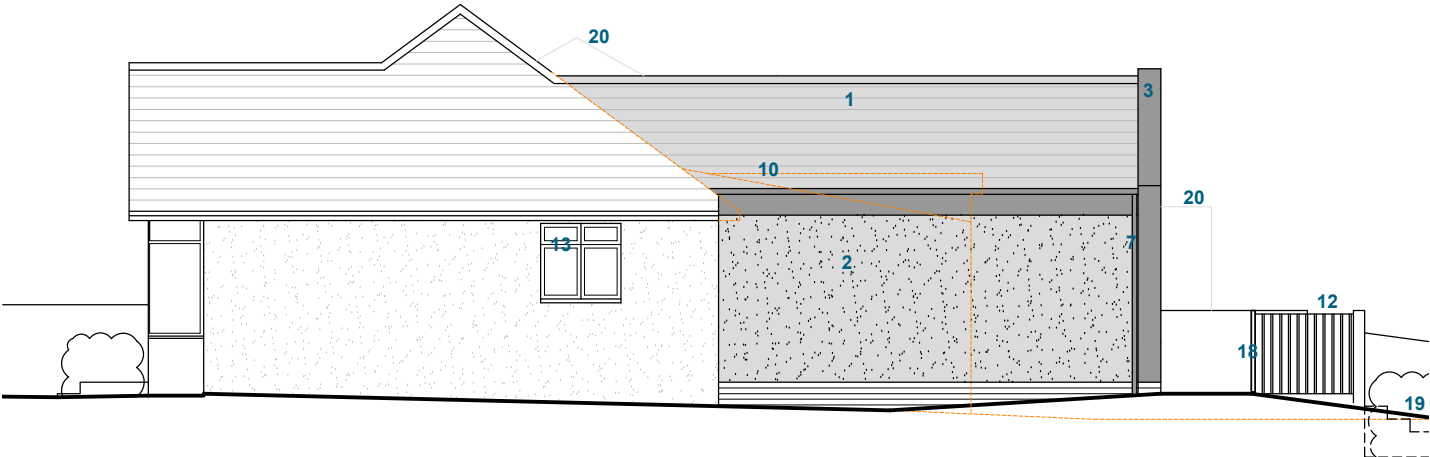

PROPOSED WEST ELEVATION

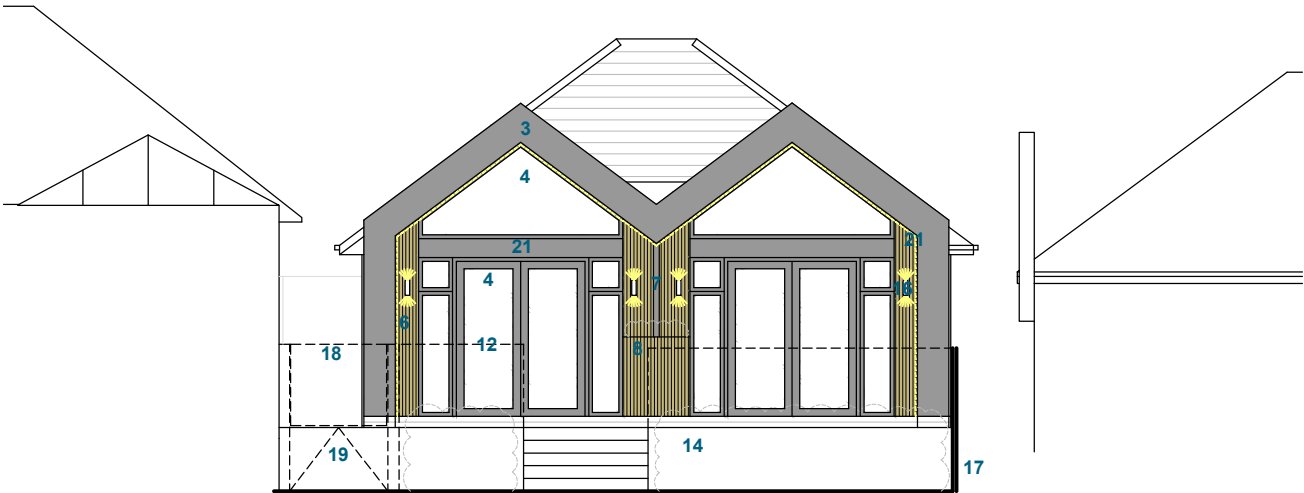

PROPOSED SOUTH ELEVATION

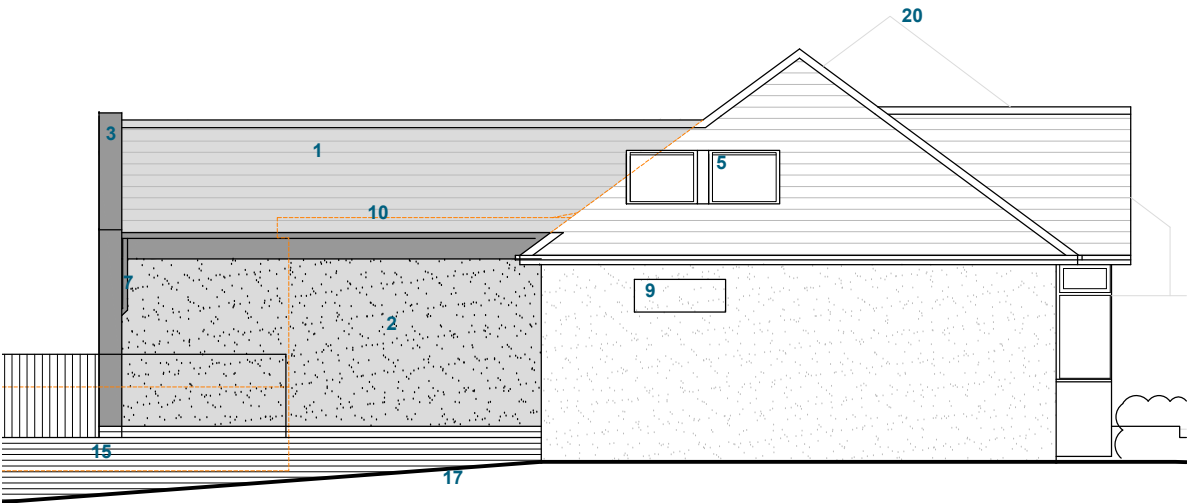

PROPOSED EAST ELEVATION

P01 19.04.26
Rev Date

Issued for Planning
Description

E: martin@enzo-ds.co.uk W: www.enzo-ds.co.uk T: 07788800350
© Enzo Design Studio Limited 2026 Company Reg No.11875766

Client: Mr E Rudge & Miss O Secker			
Project: 84 Upr Northam Rd, Hedge End, SO30 4EB			
Drawing: Elevations	Existing / Proposed: Proposed		
	Status: PLANNING		
Project: 2206	Drawn/Checked: MA / --	Scale: 1:100	Month: 04
Drawing revision: [3PLN] 251_P01	Size: A3	Year: 2026	

Scale 1:100

