



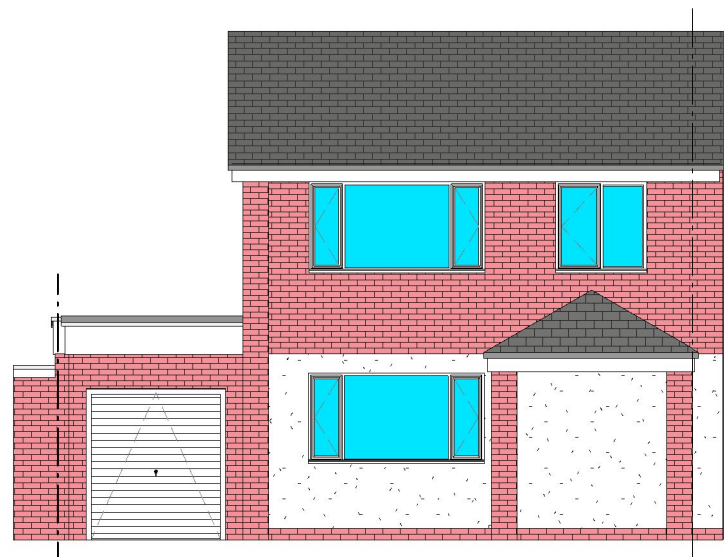


1 Proposed Front Elevation
1 : 100




2 Proposed Rear Elevation
1 : 100

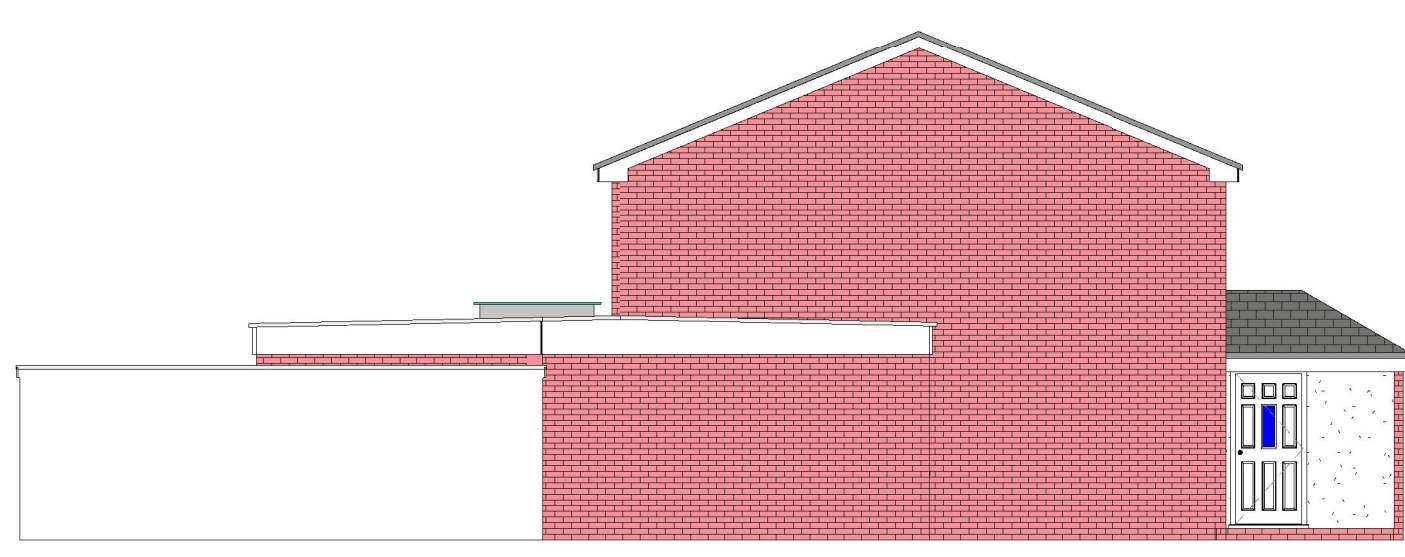


3 Proposed Side (Left) Elevation
1 : 100

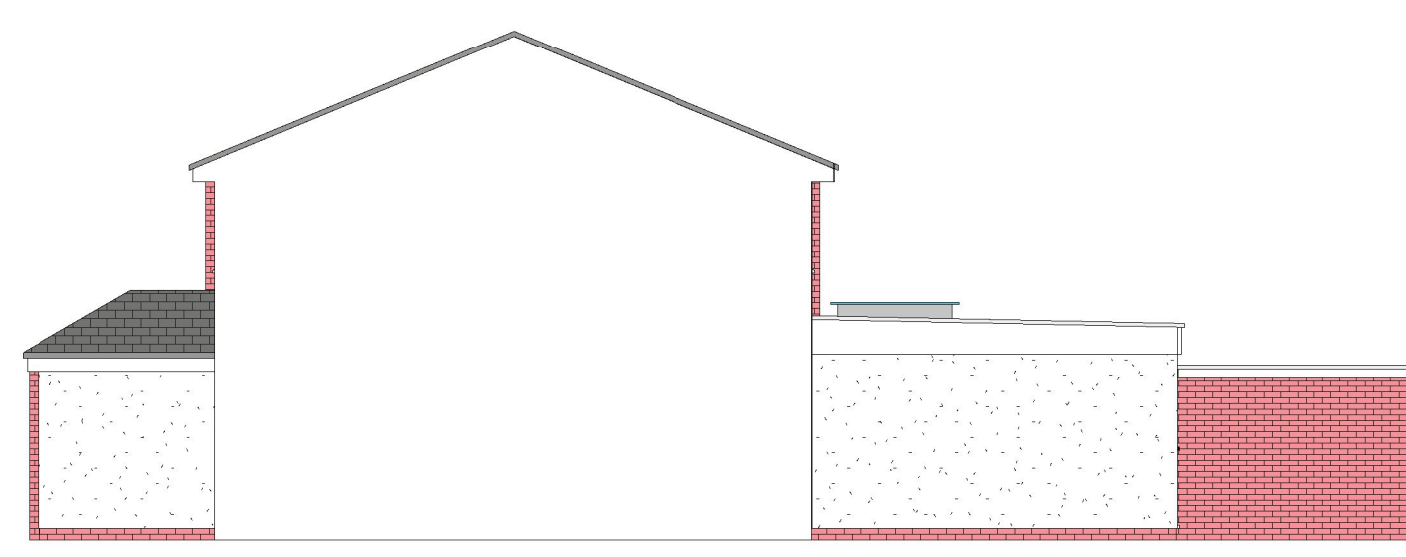


4 Proposed Side (Right) Elevation
1 : 100

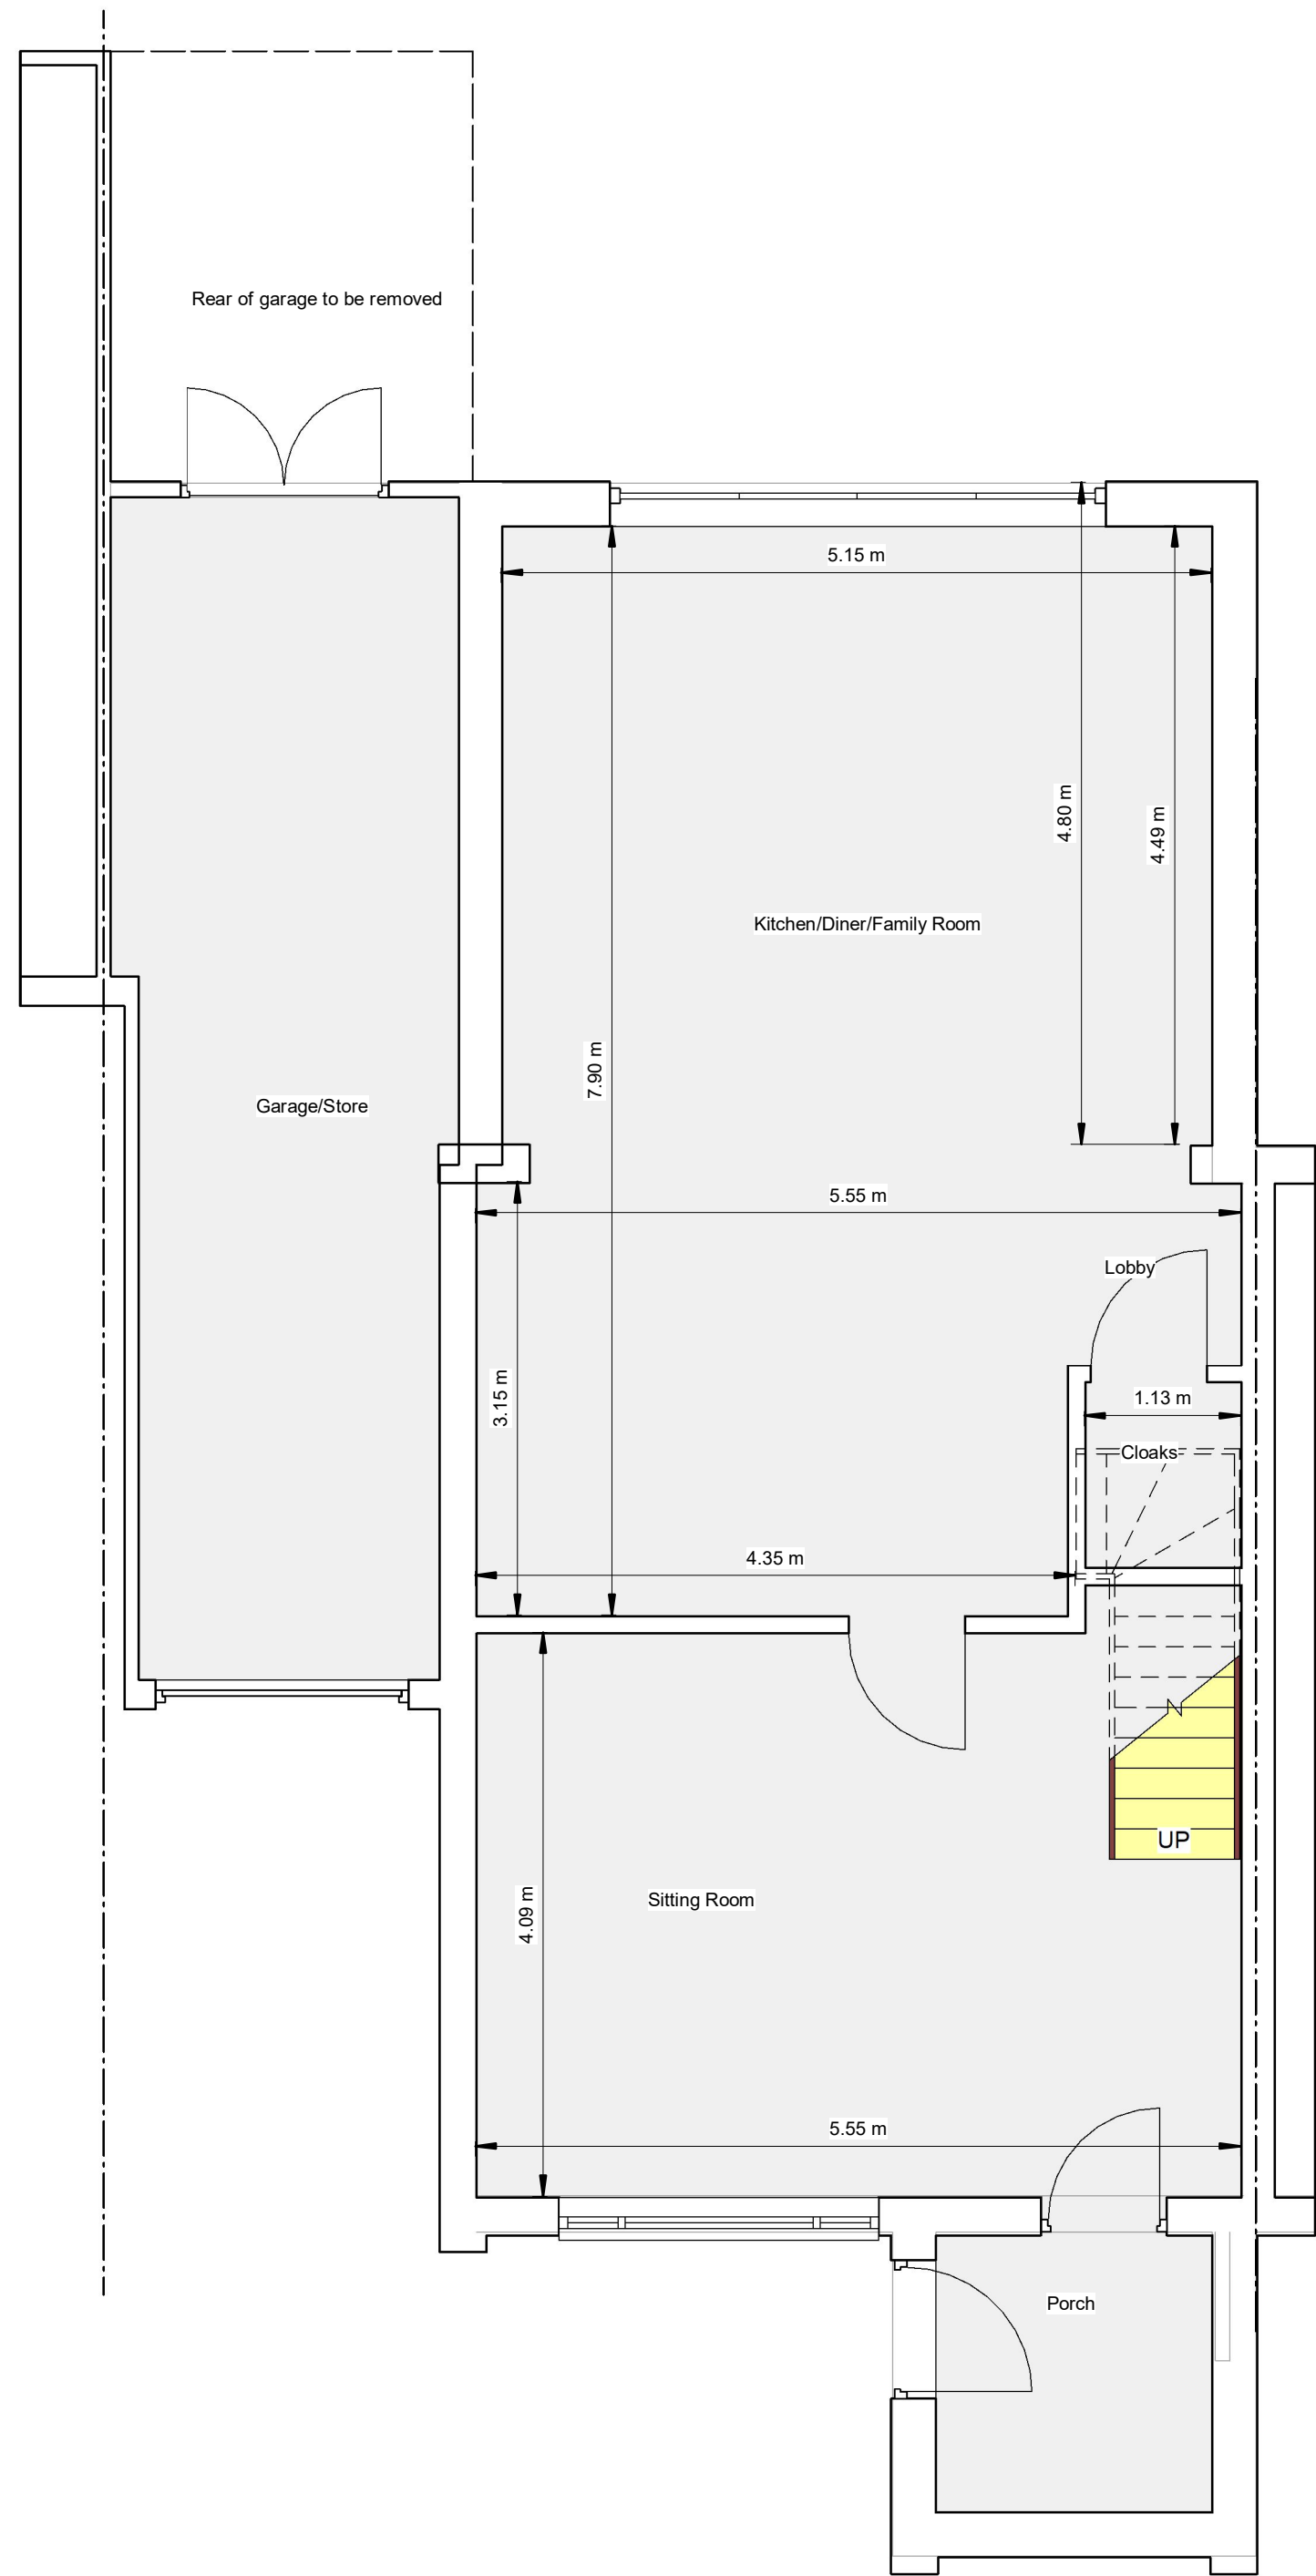


5 Proposed Ground Floor Plan
1 : 50

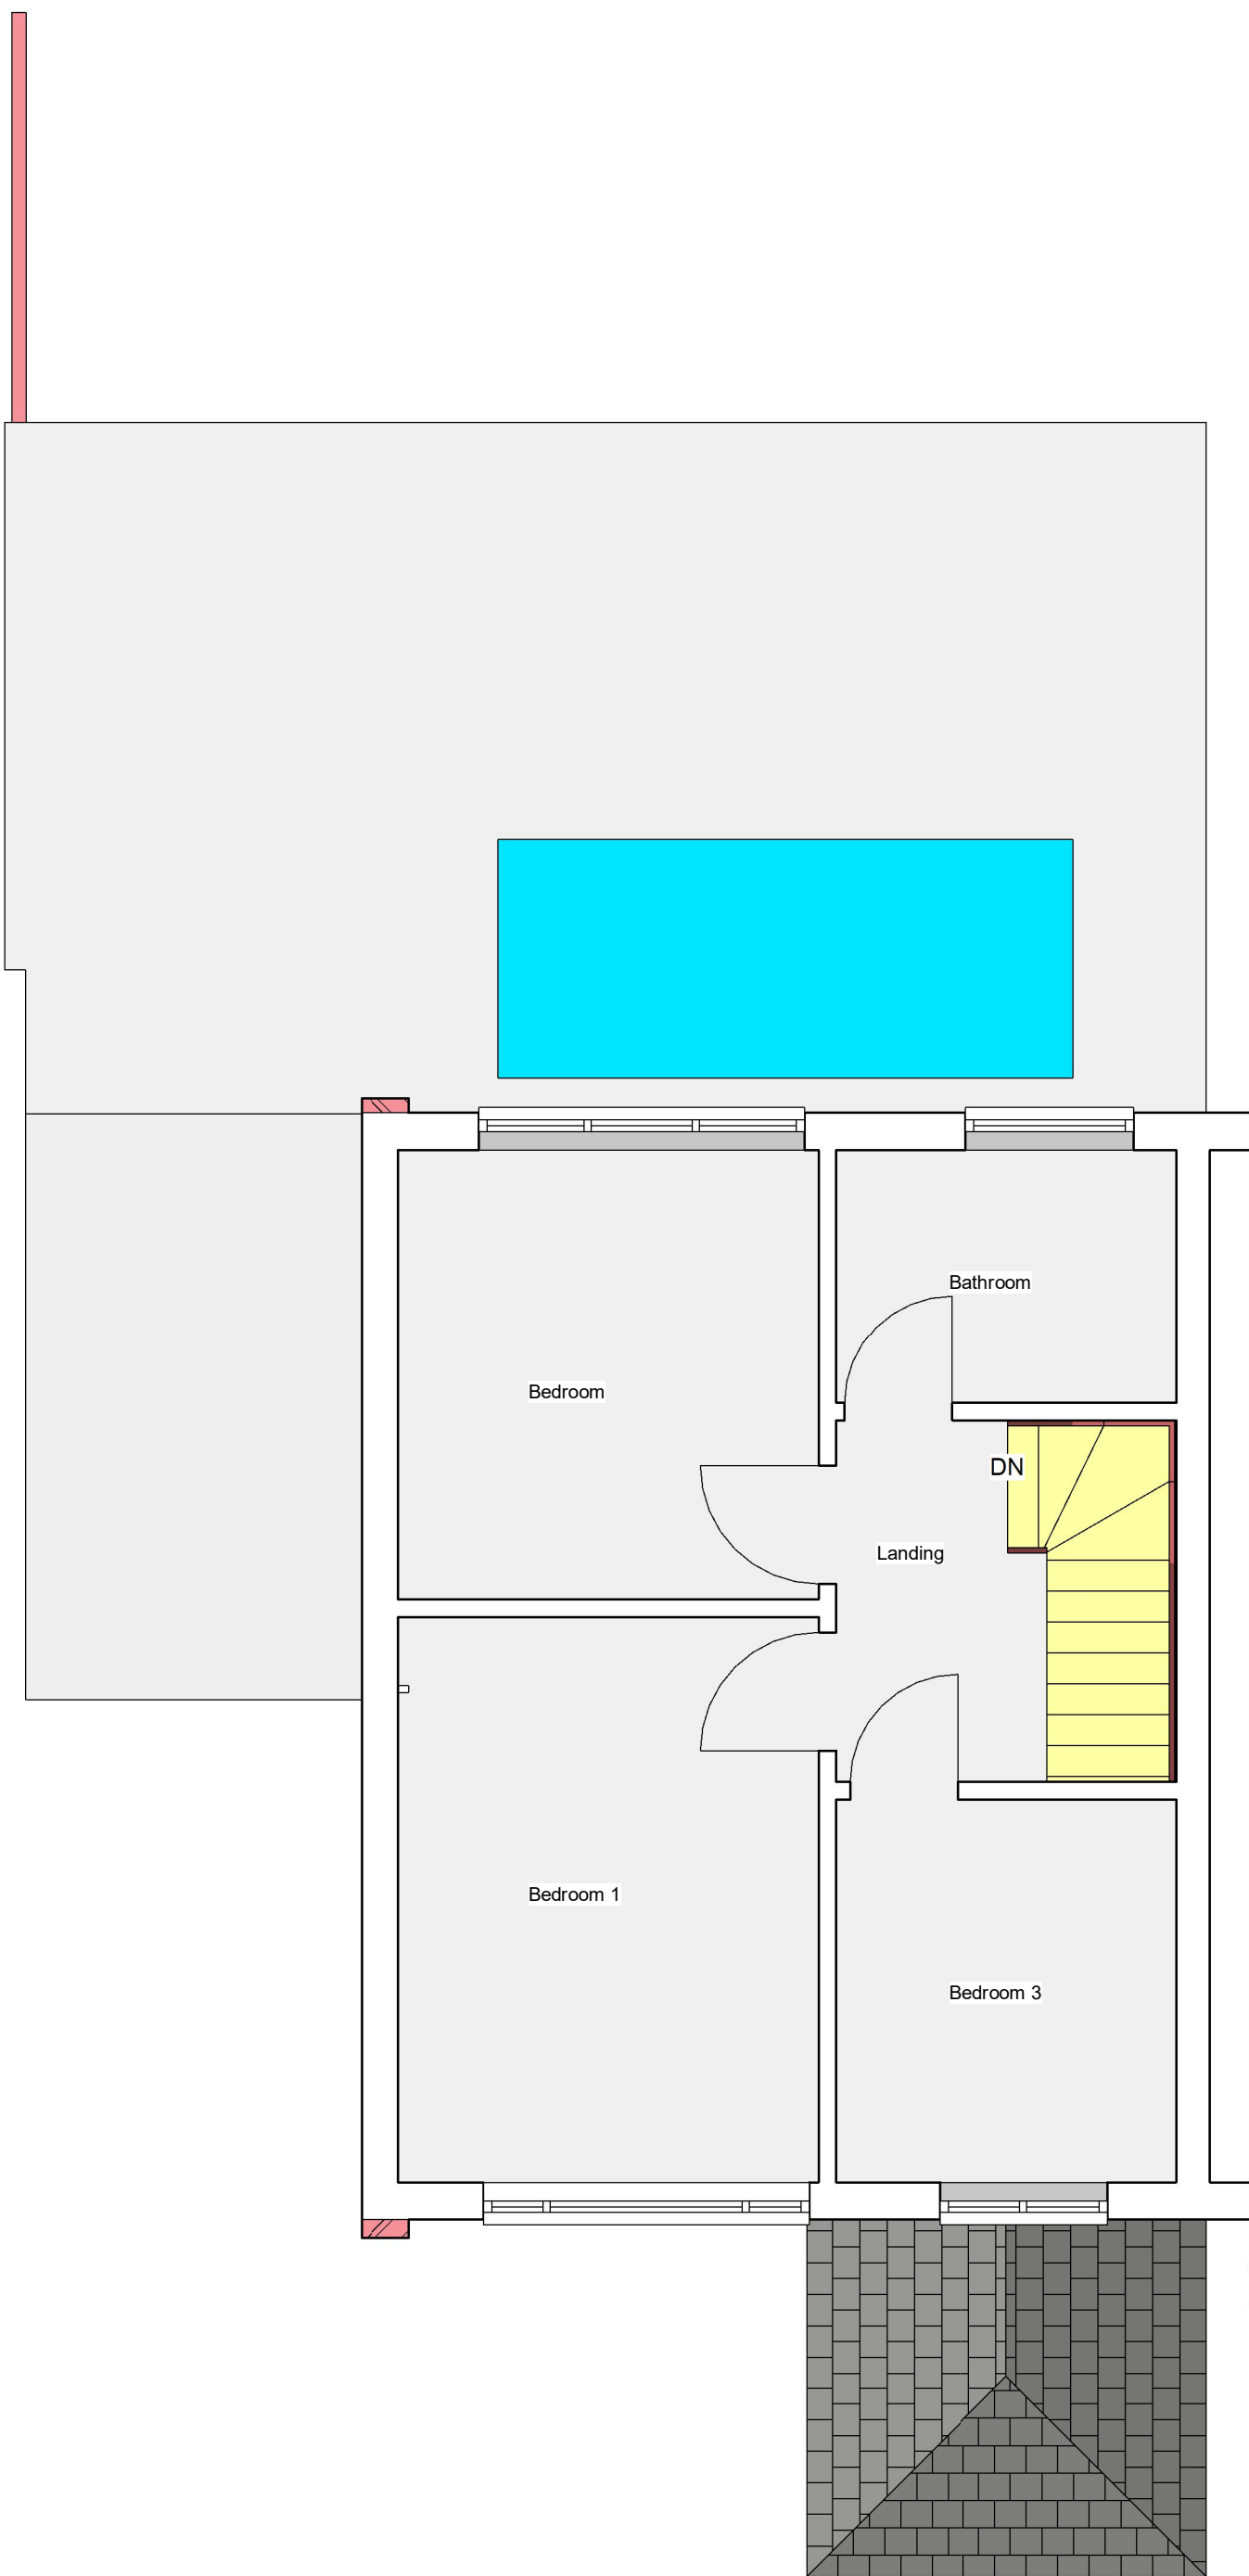

6 Proposed First Floor Plan
1 : 50

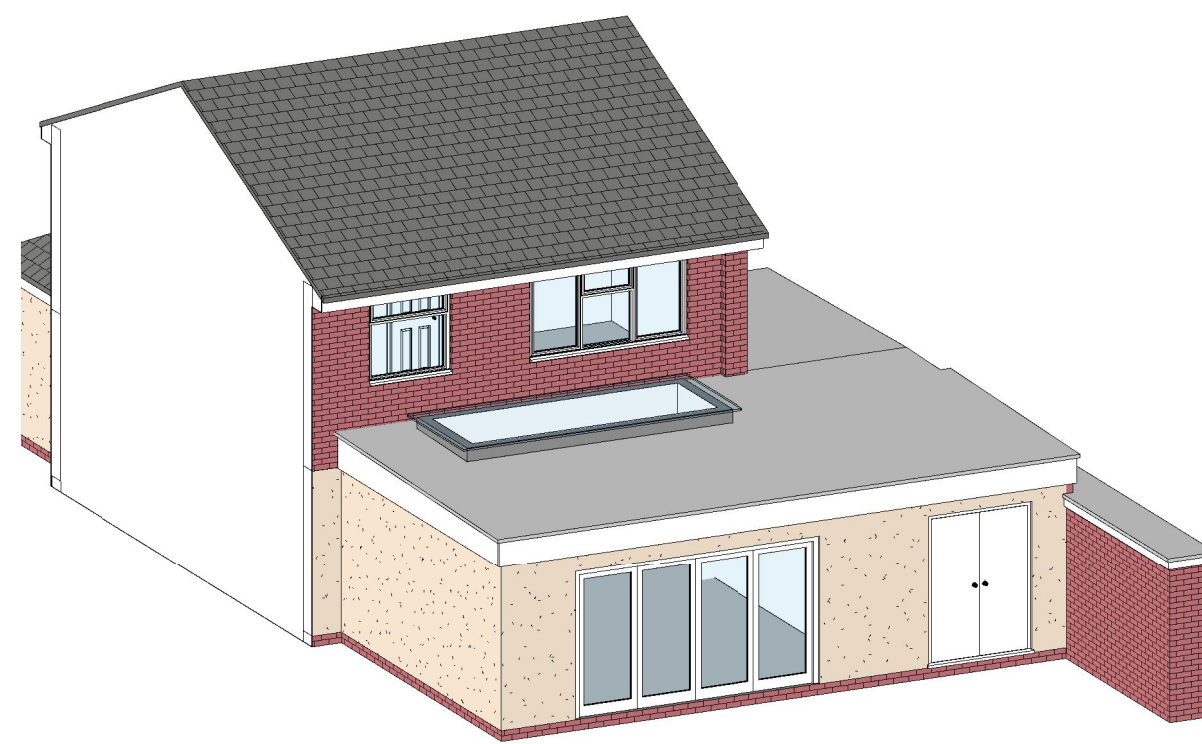


7 3D View 1

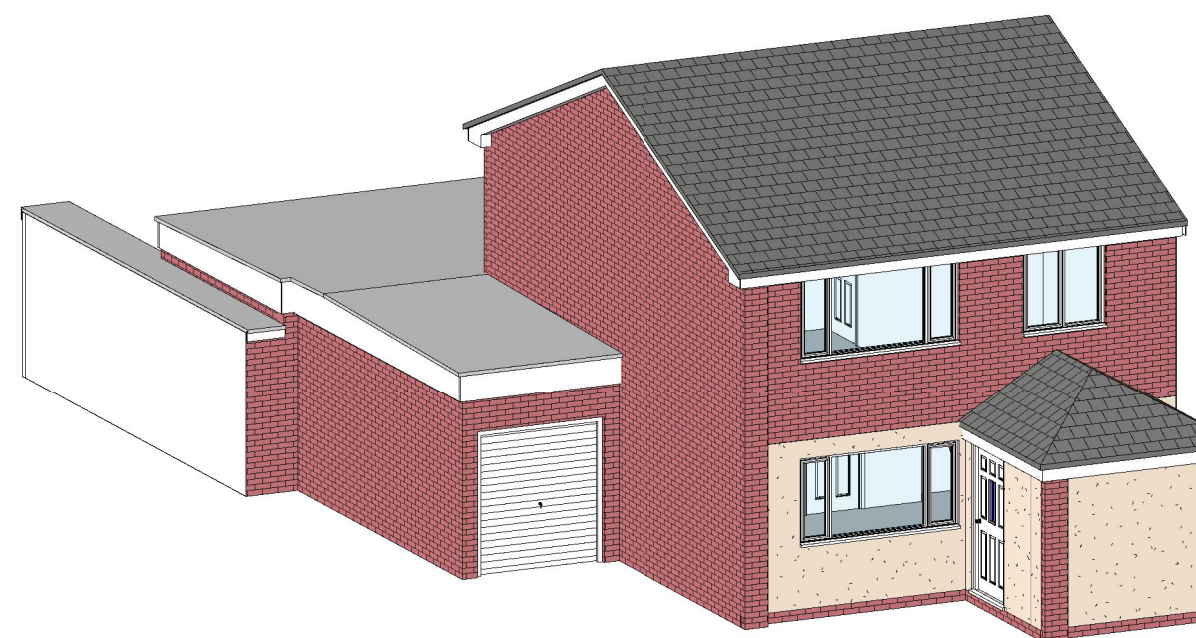

8 3D View 2

PROPOSED WORKS

Demolition of the existing porch and garden room.
Construction of a single storey rear extension.
Construction of a new porch.
Front extension to the existing garage.
Masonry walls in either red face brickwork or rendered.
Flat roofs to the rear extension and garage.
Pitched roof to the porch.
UPVC windows and doors.

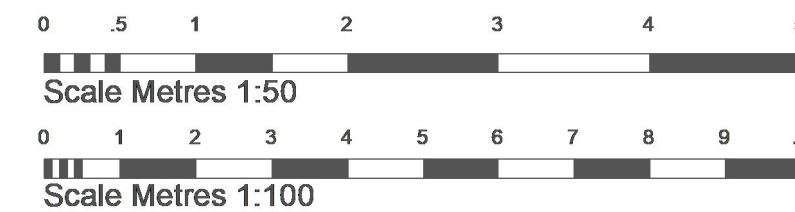

Revision			
Drawings by: unsted design			
3D Computer Aided Architectural Design			
Unsted Design Ltd 16 Hazel Close, Chandlers Ford Eastleigh SO53 5RF		Tel: 02380274720 Fax: 02380274720 Email: info@UnstedDesign.co.uk Web Site www.UnstedDesign.co.uk Company Number 8013235	
Utilities/Highways/Environment: It is the responsibility of the client or their contractor to liaise with the Utility providers, Highway Authorities and Environment Agency to ensure that all approvals are in place unless Unsted Design have been given written instructions to act on your behalf.			
Copyright: The copyright for this drawing remains the property of Unsted Design. It cannot be copied, altered or reproduced in any form without the consent of Unsted Design. It cannot be passed to a third party without the written consent of Unsted Design.			
Dimensions: All dimensions to be checked on site prior to the commencement of any work. Do not scale from this drawing for construction purposes.			
Party Wall Agreements: It is the sole responsibility of the building owner or their contractor to draw up any agreements or notices required to comply with the Party Wall Act. This drawing does not guarantee the position of the boundary.			
Client:	FREEMANTLE 15 HAZEL CLOSE CHANDLERS FORD EASTLEIGH SO53 5RF		
Project Address:			
Drawing Contents:		PROPOSED FLOOR PLANS, ELEVATIONS AND 3D VIEWS	
Purpose:	PLANNING APPLICATION		
Scale:	1:50 1:100		
Date:	11th April 2026		Drawn by: Author
Checked:	Project Manager		Drawn:
Drawn:	Project Manager		Drawn:
002 FREEMANTLE		PR1695 A1	