



NOTE : This drawing is subject to copyright, no portion is to be used without prior consent. This scheme is subject to Town and Country Planning Regulations 2015 whether domestic or commercial. As the client you have specific duties under these regulations. These duties are a legal requirement. For information on your responsibilities please go to www.HSE.gov.uk then CDM Regulations 2015.


5m @ scale 1:100

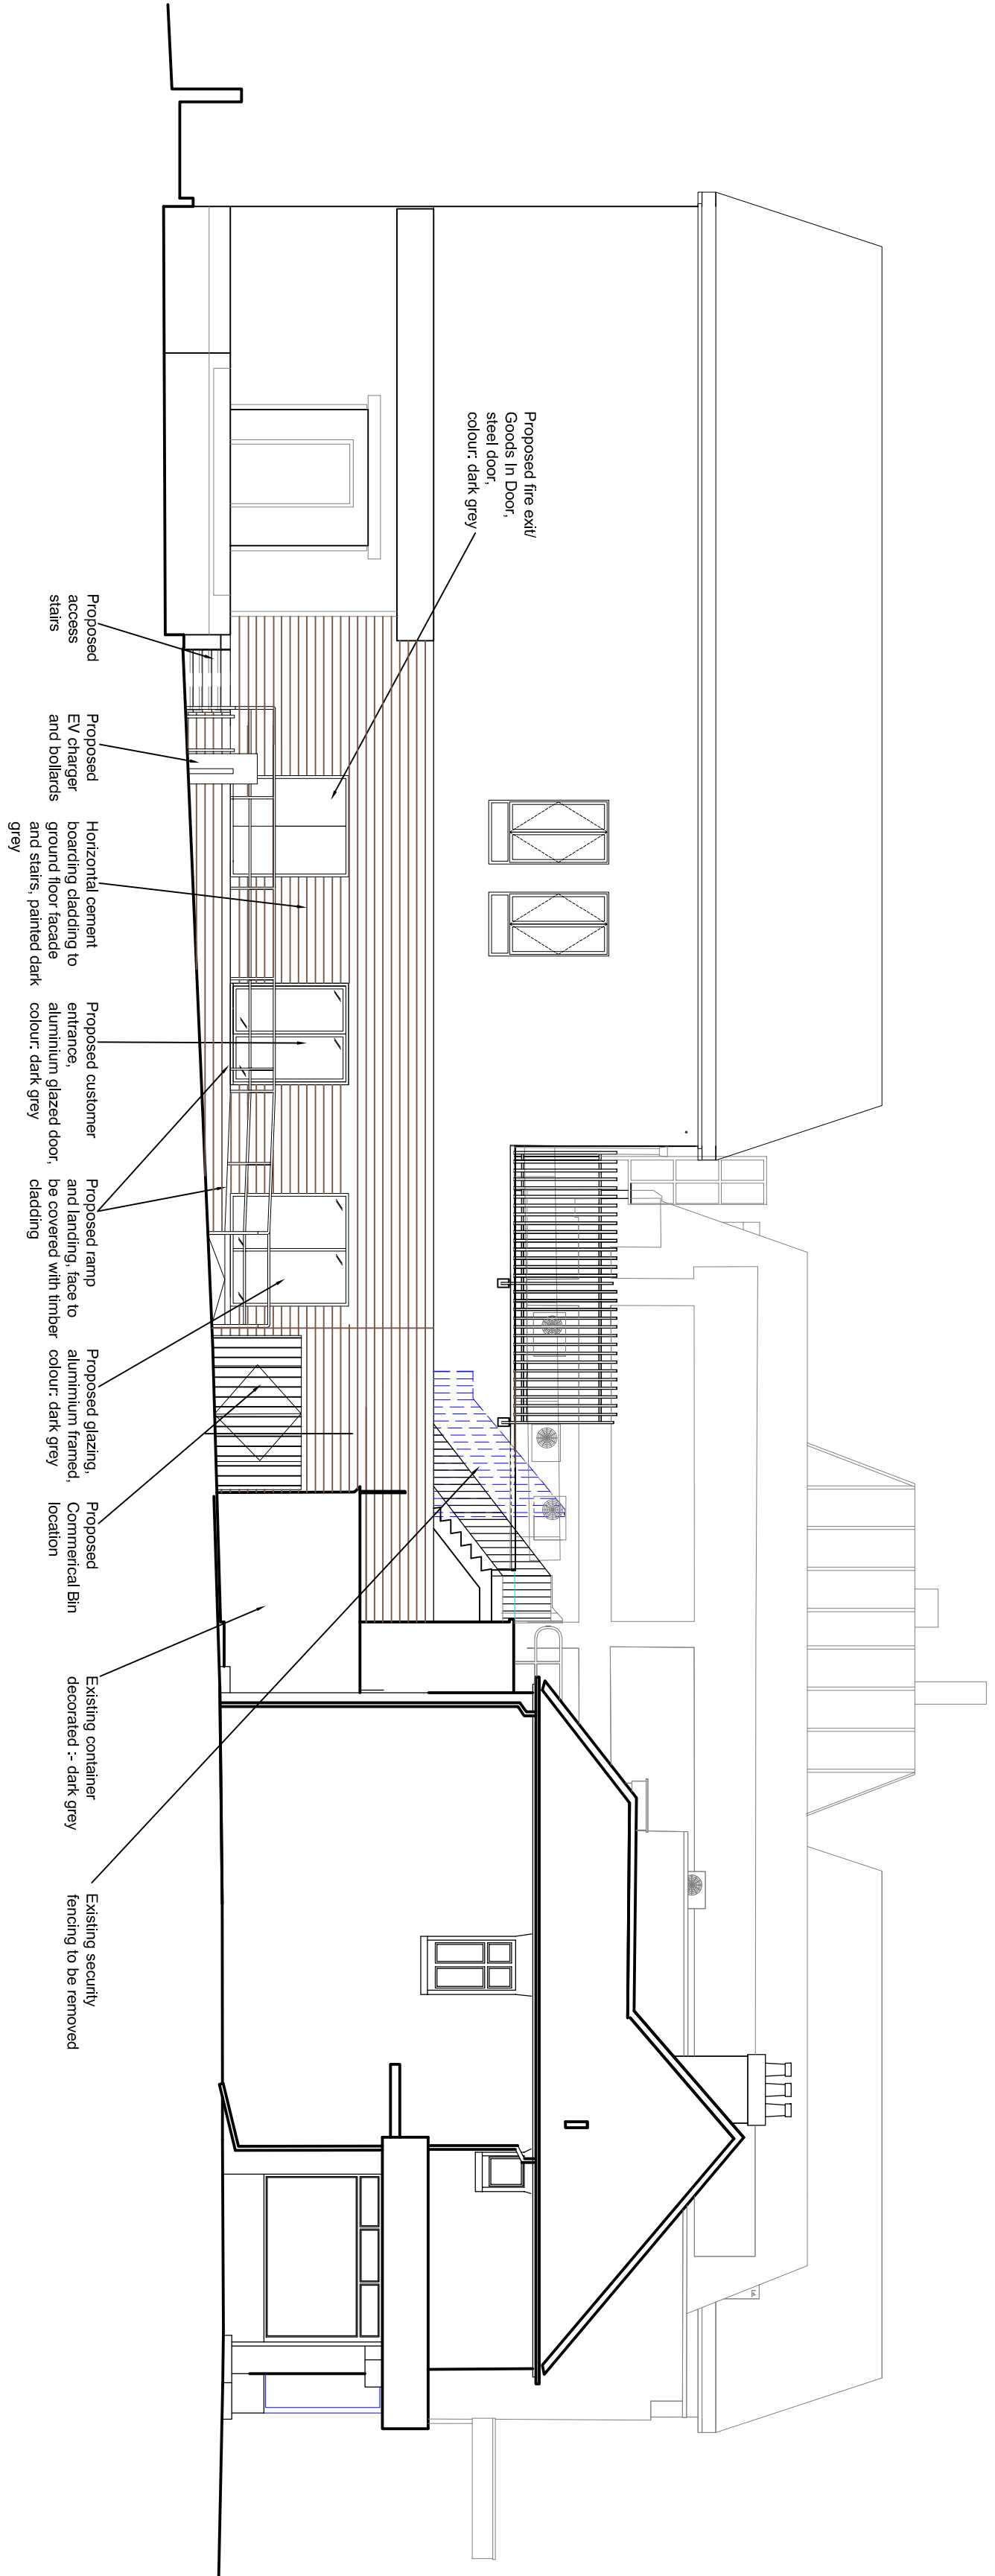

Side Elevation to Brownhill Road

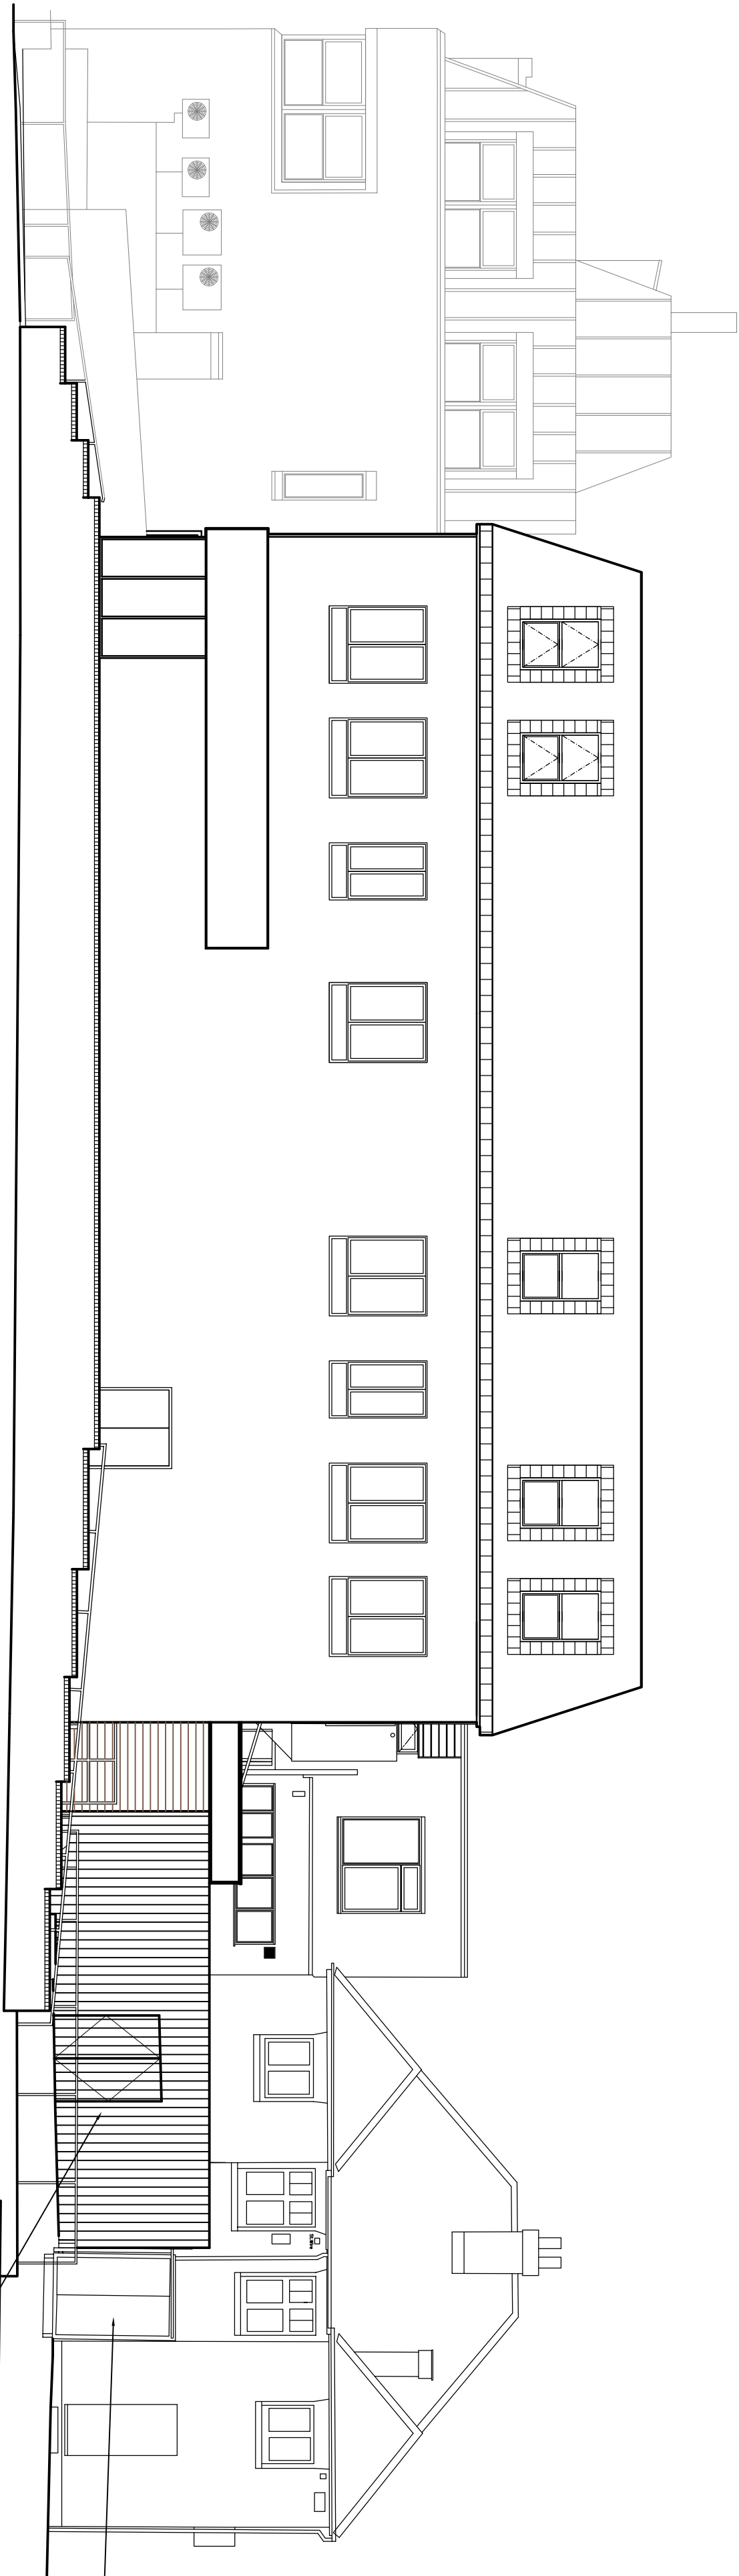

Rear Elevation to Car Park

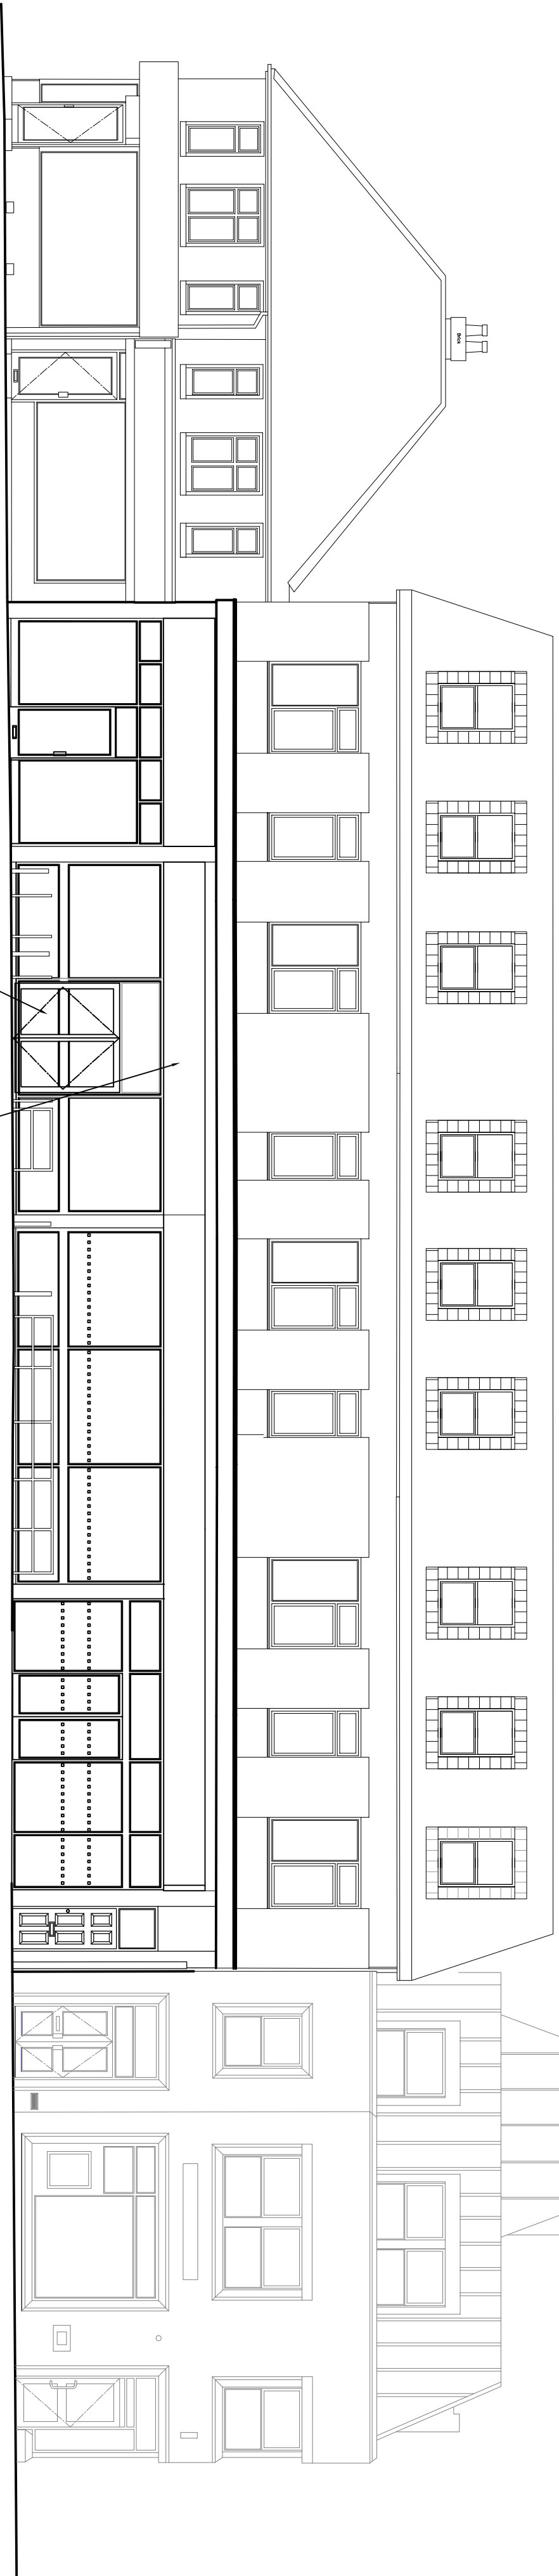

Front Elevation to Winchester Road

Rev Date Amendments

bwp bourne wood partnership

SALISBURY HALL, LONDON CORNER, 5 ALBANS, WISHTON, AL2 1BL
Tel:01727 821187 Email:info@bournewp.co.uk
www.bournewood.co.uk

Client / Project:
Majestic Wines
111 Winchester Road,
Chandlers Ford, Eastleigh,
SO53 2GH

Drawing Title:

Proposed Elevations

Drawn By: Date: Oct 2025

Scale: Size: A1

Job / Drawing Number: Revision: G

Project Management And Cost Control Of Construction Projects