


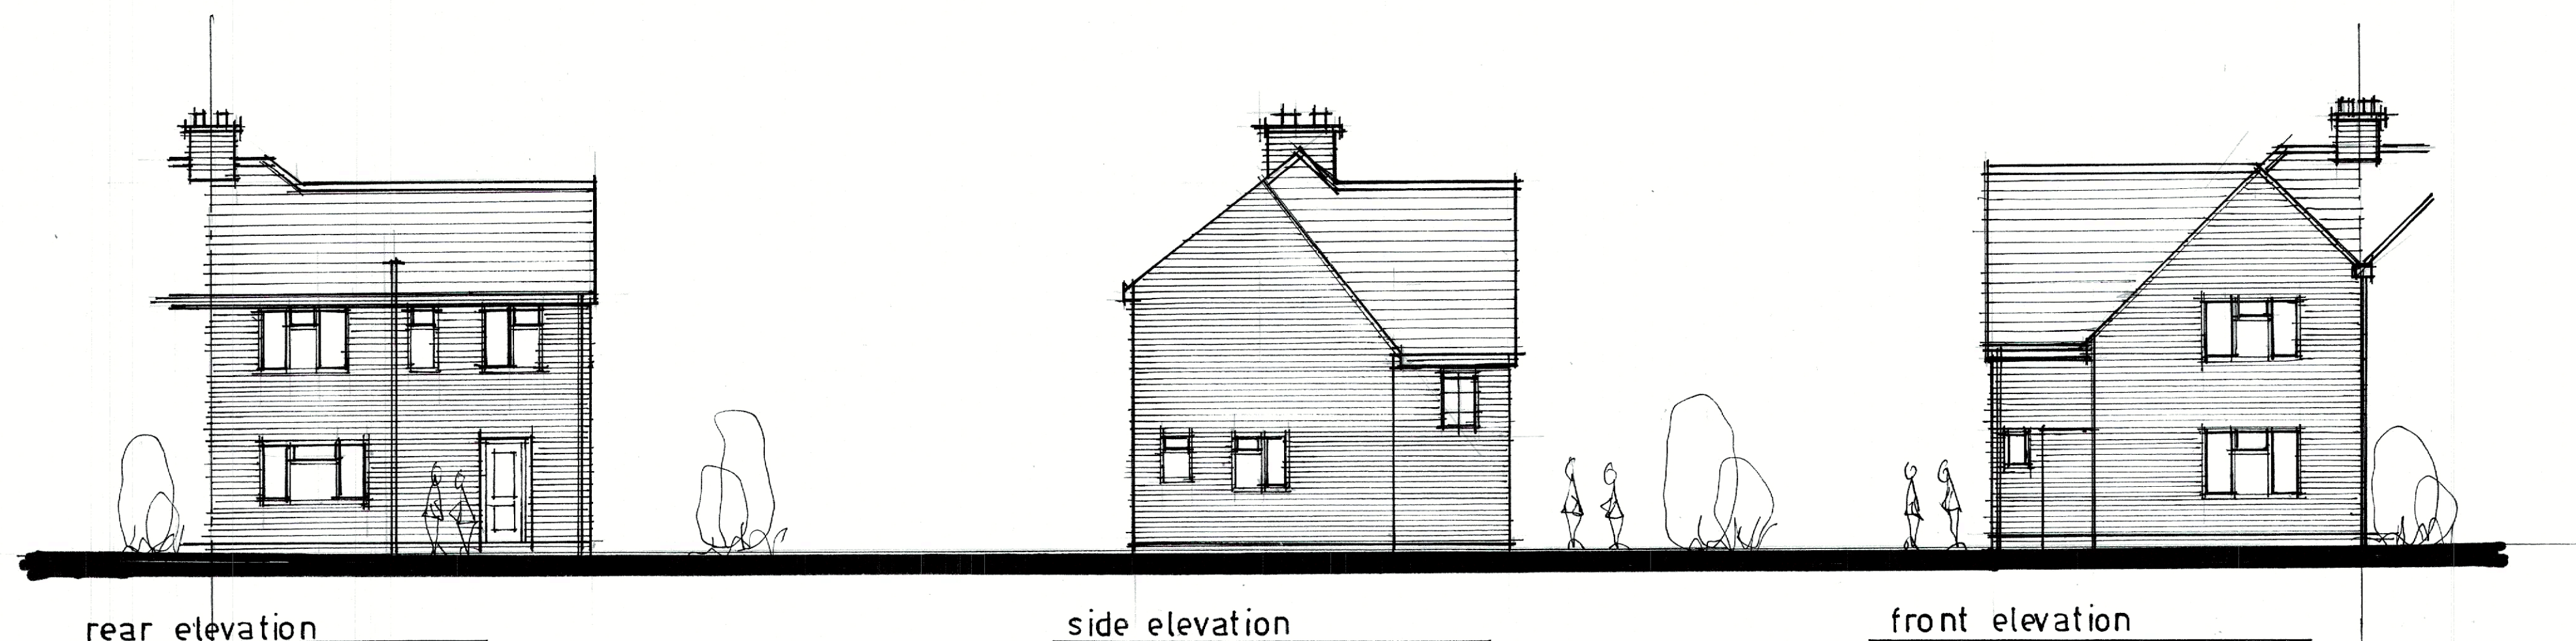


rear elevation

side elevation

front elevation


0m 1 2 3 4 5m
scale bar 1:100

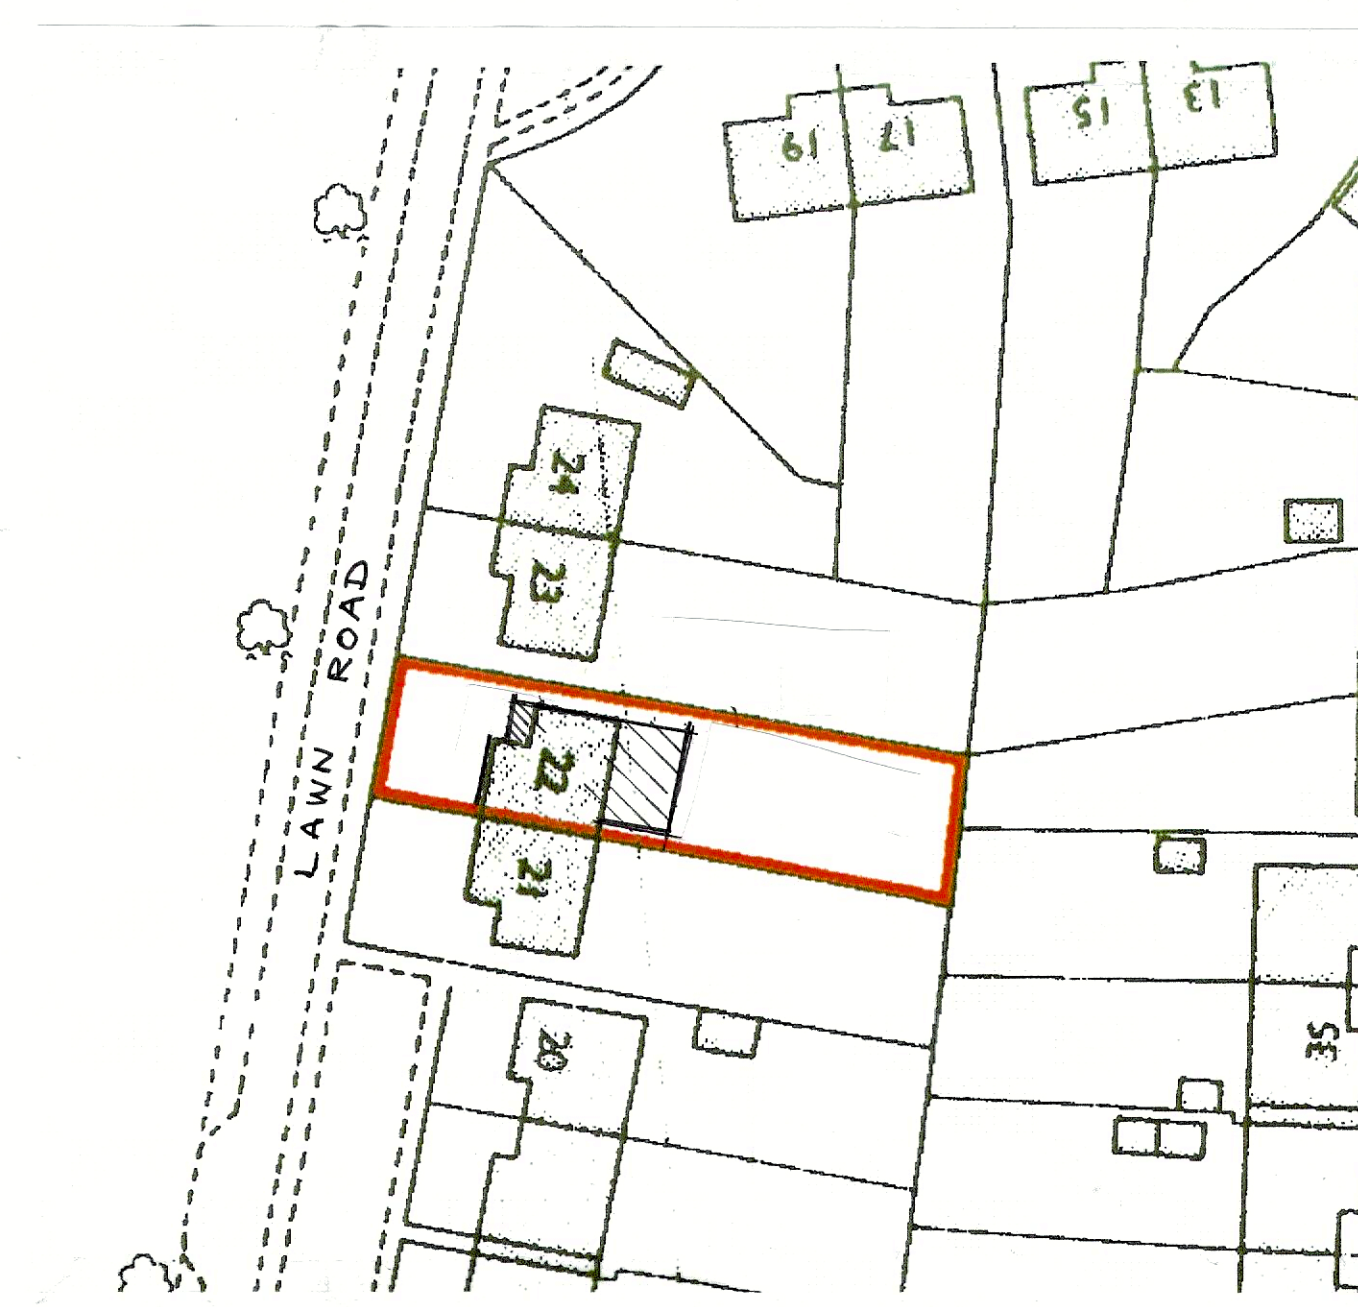

site plan 1:500

0m 5 10 20 30 40 50m


scale bar 1:500

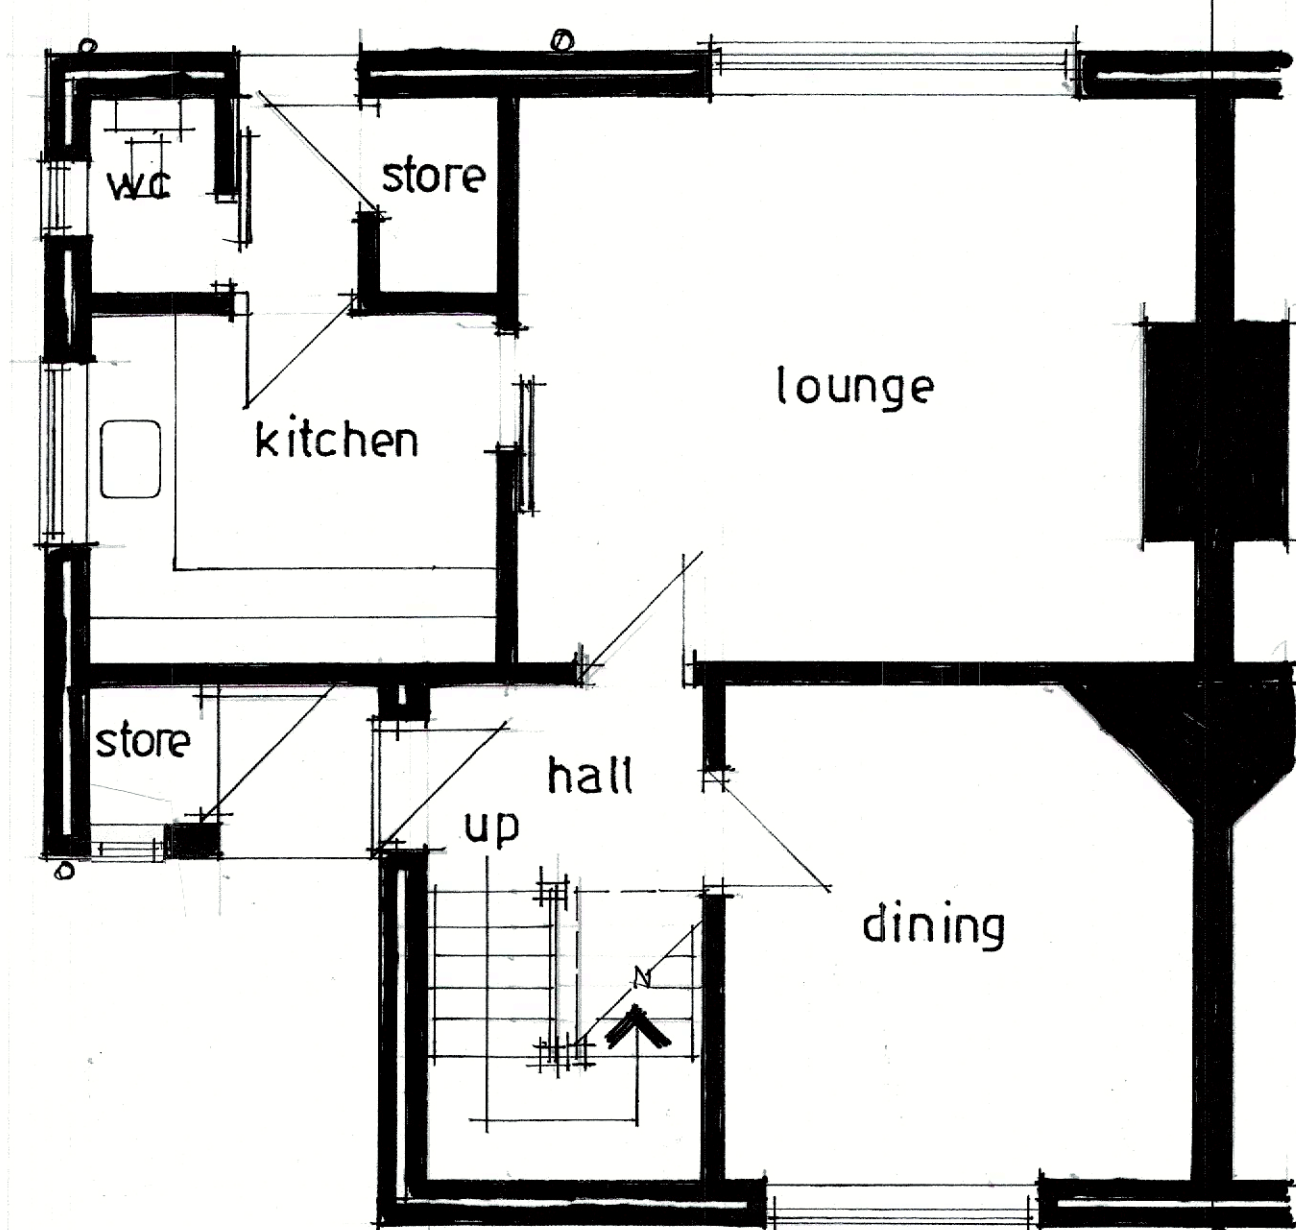


ground floor plan

0m 1 2 3 4 5m

scale bar 1:50

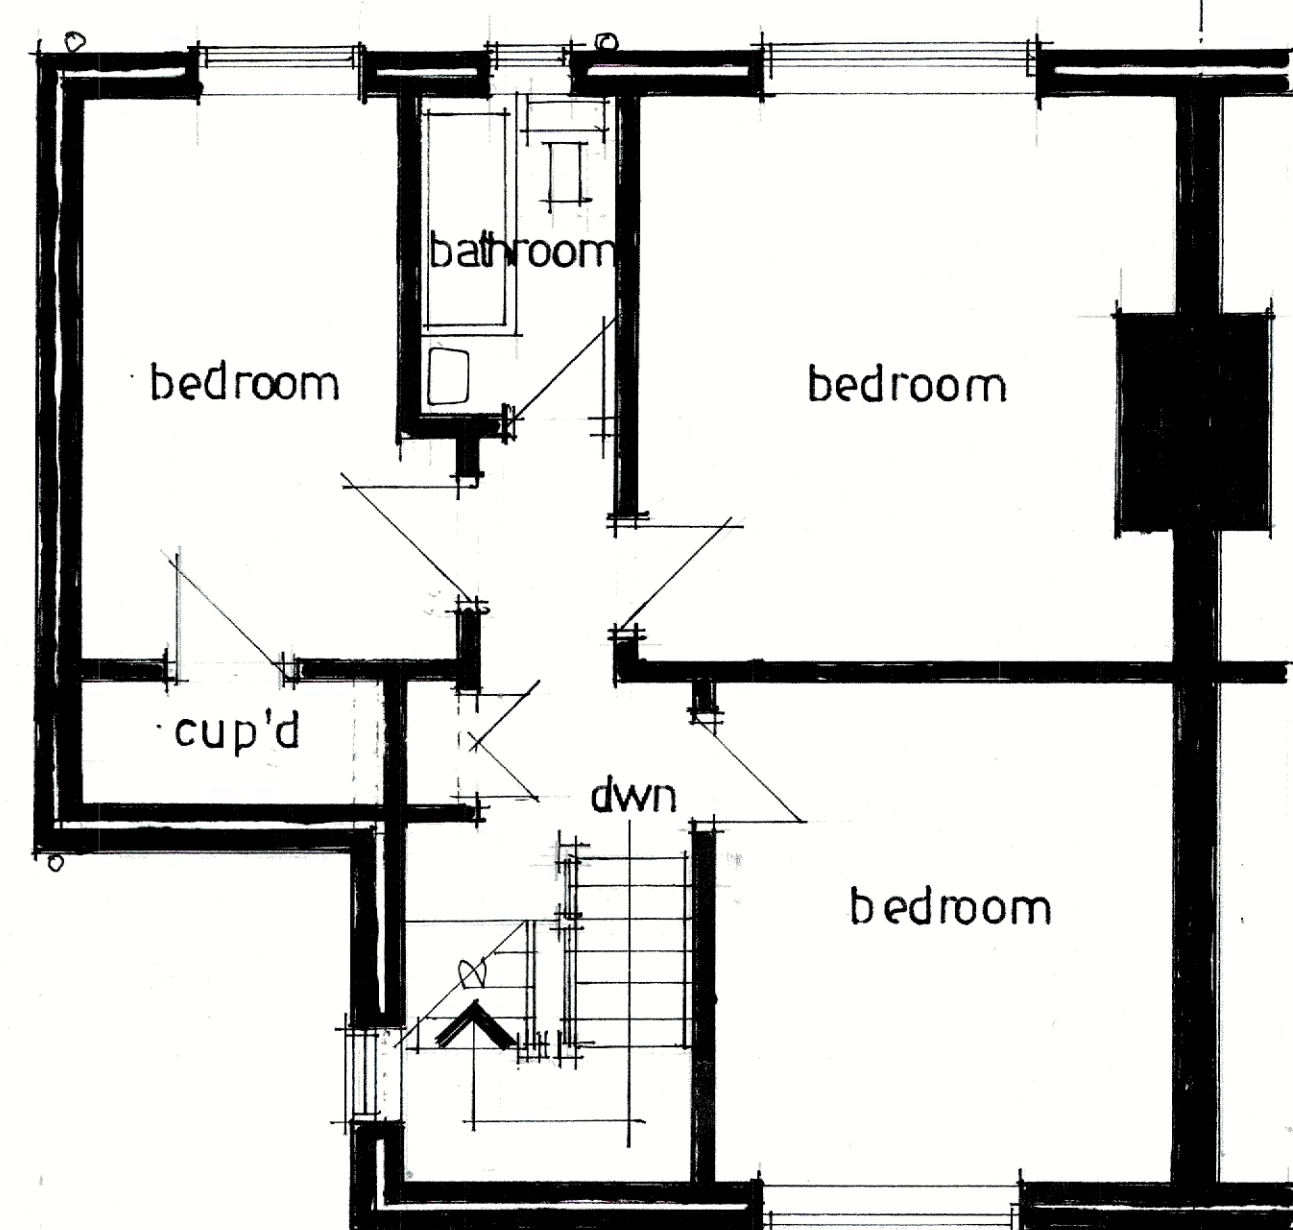

first floor plan

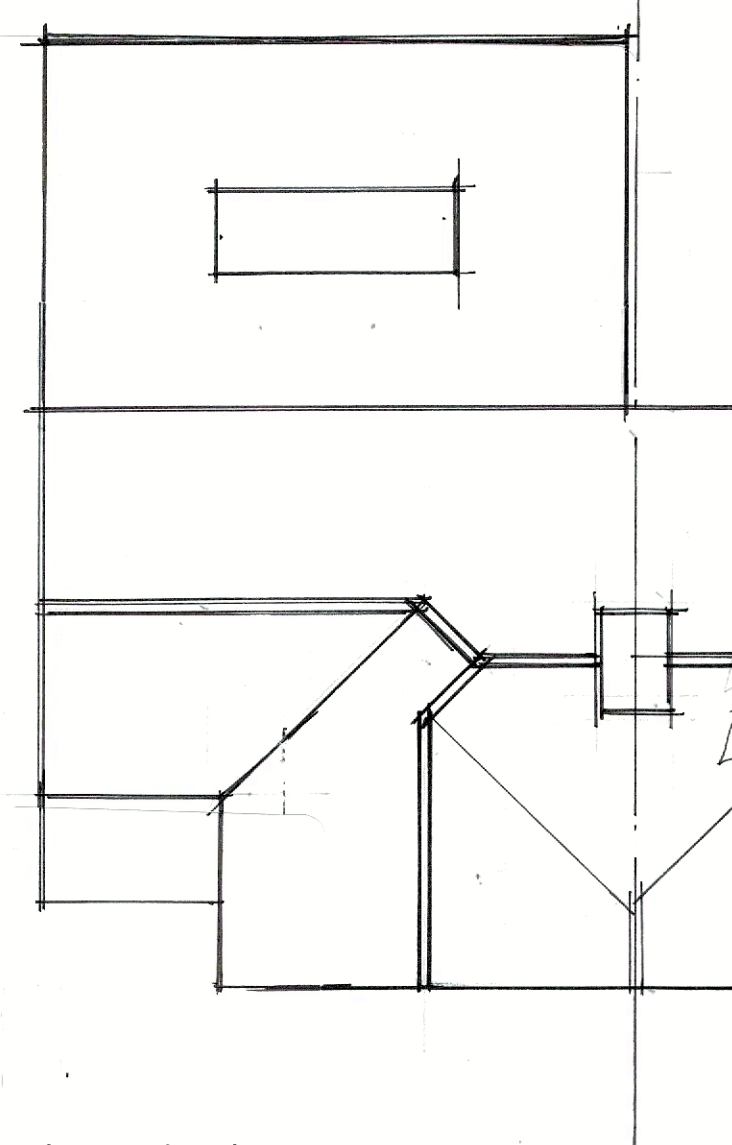

proposed roof plan

Drawing title

Existing floor plans and elevations.
Proposed extension and alterations
at 22 Lawn Road, Eastleigh, Hants.
S050 4GT.

scale

1:50 1:100 @ A1.

date

January 26

drawn by

David Windsor

Drawing no.

LR.01.

rev.

B

B) Roof & site plan amended 20-4-26
A) Window to store added 13-2-26