
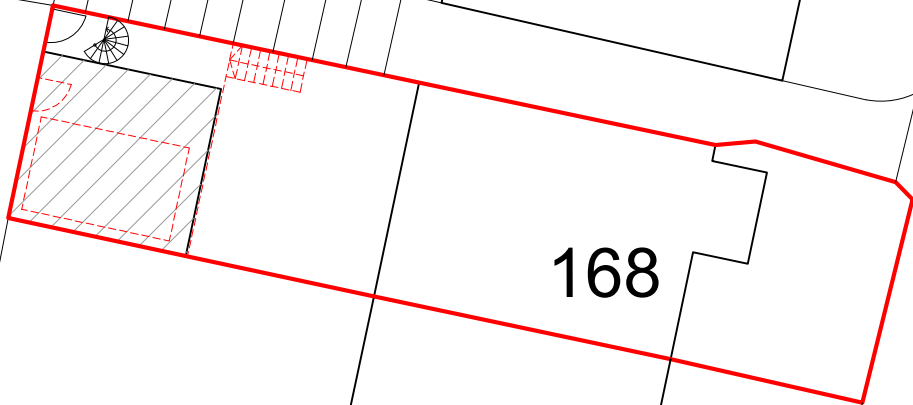


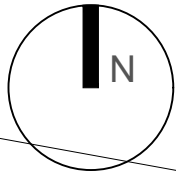

168

170

172

174

176

FALKLAND ROAD

**ARCHITECT
DESIGNS**

OFFICE :
ARCHITECT DESIGNS
102 Ternata Drive,
Monmouth, NP25 5UY

Phone :
07714745395

E-mail :
myprojects@architectdesigns.co.uk

NOTES:

THIS DRAWING IS INDICATIVE ONLY
AND MUST NOT BE RELIED UPON
FOR CONSTRUCTION UNLESS THE
DRAWING IS NAMED AS
'CONSTRUCTION'.

ALL DIMENSIONS TO BE CHECKED
AND VERIFIED, WITH ANY
DISCREPANCIES REPORTED TO
ARCHITECT DESIGNS.

THIS DRAWING REMAINS THE
PROPERTY OF ARCHITECT DESIGNS
AND MUST NOT BE COPIED OR
REPRODUCED WITHOUT PRIOR
WRITTEN PERMISSION.

PROJECT TITLE

Office

DRAWING TITLE:
Proposed Site Plan

CLIENT NAME:
Dary Kasba

CLIENT ADDRESS:
168 Falkland Road, Chandle's
Ford, Eastleigh. SO53 3HX

DRAWING No. 12 REVISION No. 00

DRAWN BY: LT DESIGNED BY: NB

Rev.No	DATE	REV. NOTE

SHEET SIZE: A3

SCALE: 1:200

DATE:
28.11.2025

THIS DRAWING IS A COPYRIGHT OF
ARCHITECT DESIGNS AND MUST NOT BE
DUPLICATE OR REPRODUCED WITHOUT
PERMISSION FROM THE COMPANY.

11/28/2025

1:50 SCALE BAR 0 0.5 1 1.5 2 2.5m 1:100 SCALE BAR 0 1 2 3 4 5m 1:200 SCALE BAR 0 2 4 6 8 10m 1:500 SCALE BAR 0 5 10 15 20 25m 1:1250 SCALE BAR 0 12.5 25 37.5 50 62.5m