

A/D

ARCHITECT  
DESIGNS

OFFICE :  
ARCHITECT DESIGNS  
102 Ternata Drive,  
Monmouth, NP25 5UY

Phone :  
07714745395

E-mail :  
myprojects@architectdesigns.co.uk

NOTES:

THIS DRAWING IS INDICATIVE ONLY  
AND MUST NOT BE RELIED UPON  
FOR CONSTRUCTION UNLESS THE  
DRAWING IS NAMED AS  
'CONSTRUCTION'.

ALL DIMENSIONS TO BE CHECKED  
AND VERIFIED, WITH ANY  
DISCREPANCIES REPORTED TO  
ARCHITECT DESIGNS.

THIS DRAWING REMAINS THE  
PROPERTY OF ARCHITECT DESIGNS  
AND MUST NOT BE COPIED OR  
REPRODUCED WITHOUT PRIOR  
WRITTEN PERMISSION.

PROJECT TITLE

Office

DRAWING TITLE:

Proposed Elevations

CLIENT NAME:

Dary Kasba

CLIENT ADDRESS:

168 Falkland Road, Chandle's  
Ford, Eastleigh. SO53 3HX

DRAWING No. 03

REVISION No. 02

DRAWN BY: LT

DESIGNED BY: NB


| Rev.No | DATE     | REV. NOTE            |
|--------|----------|----------------------|
| 01     | 11/02/26 | roof terrace omitted |
| 02     | 01/04/26 | planning issue       |
|        |          |                      |
|        |          |                      |
|        |          |                      |
|        |          |                      |

SHEET SIZE: A3


SCALE: 1:50

DATE: 28.11.2025


THIS DRAWING IS A COPYRIGHT OF  
ARCHITECT DESIGNS AND MUST NOT BE  
DUPLICATE OR REPRODUCED WITHOUT  
PERMISSION FROM THE COMPANY.

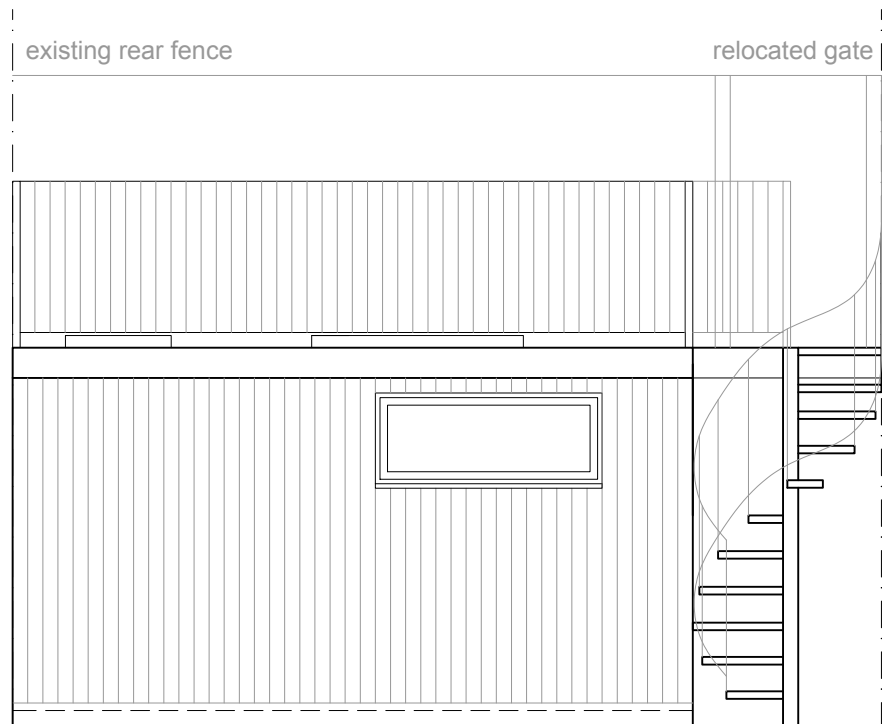


PROPOSED FRONT ELEVATION

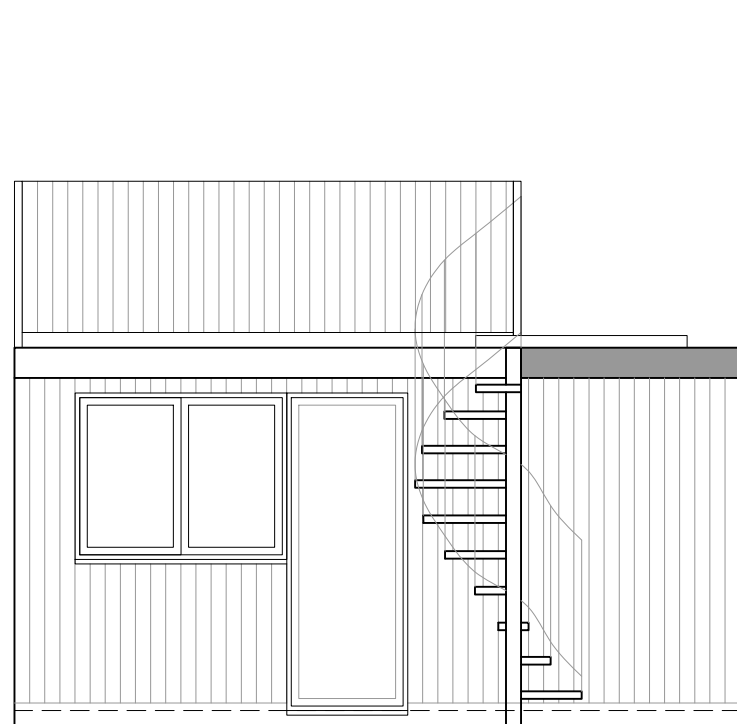

PROPOSED RIGHT SIDE ELEVATION

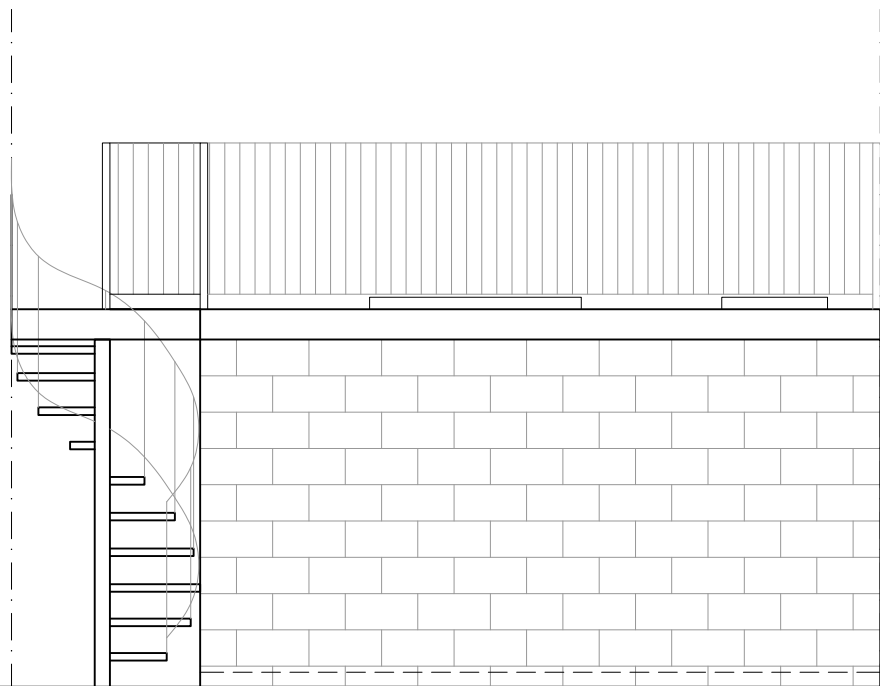

PROPOSED REAR ELEVATION

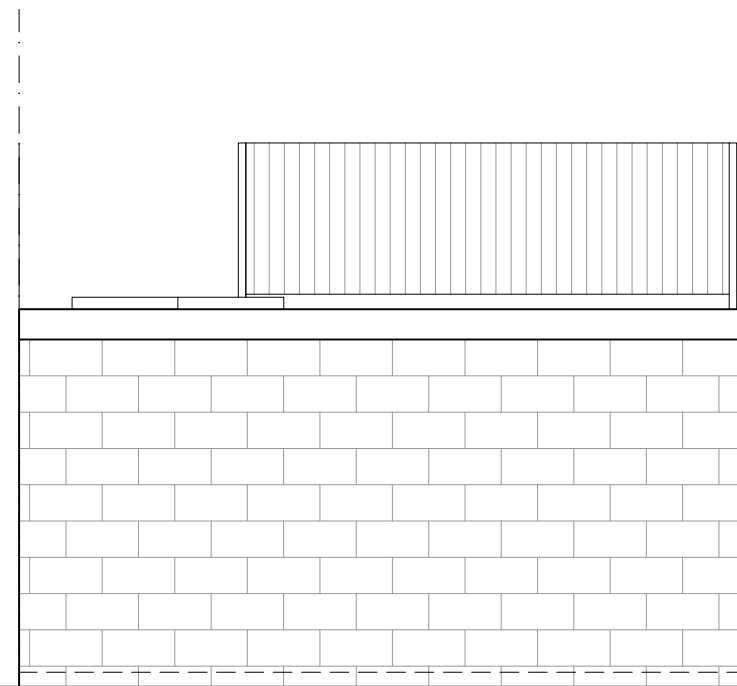

PROPOSED LEFT SIDE ELEVATION