




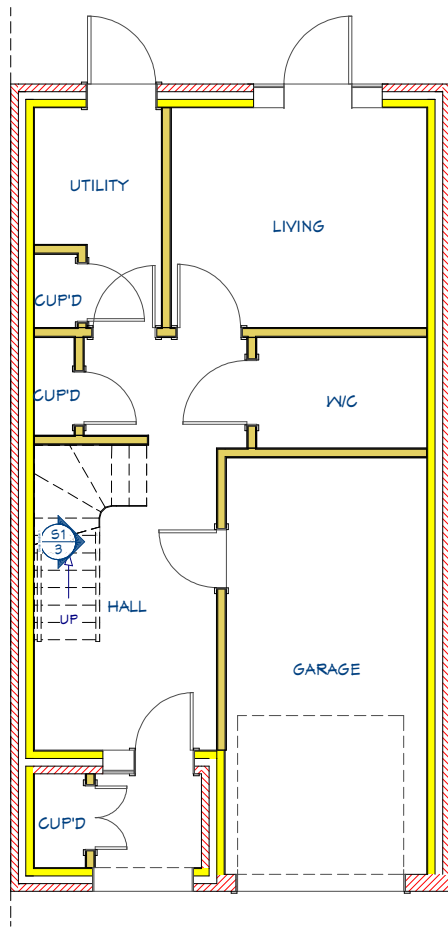


PROPOSED GROUND FLOOR PLAN

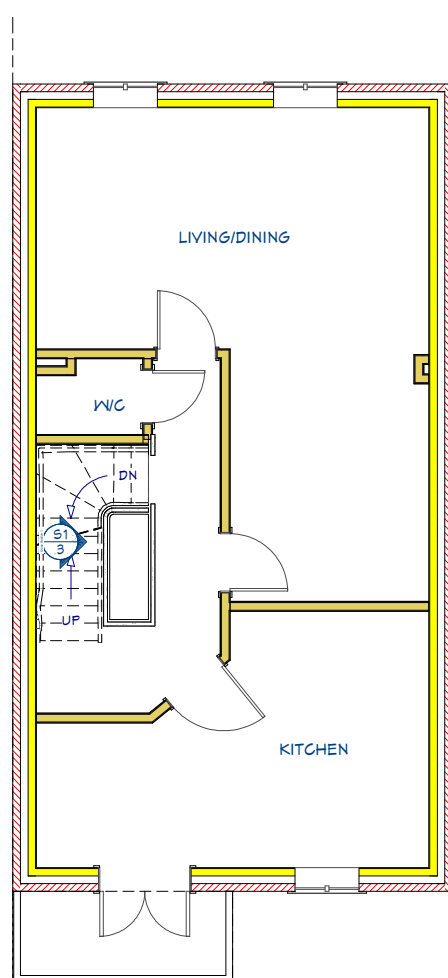


PROPOSED FIRST FLOOR PLAN

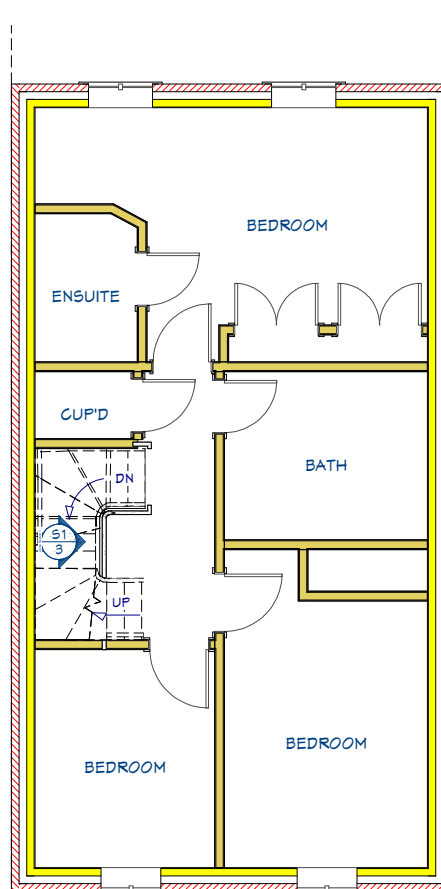


PROPOSED SECOND FLOOR PLAN

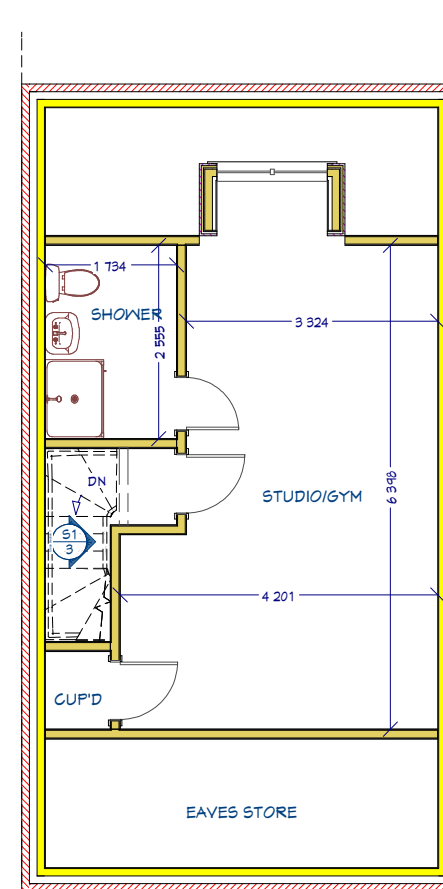

PROPOSED THIRD FLOOR PLAN

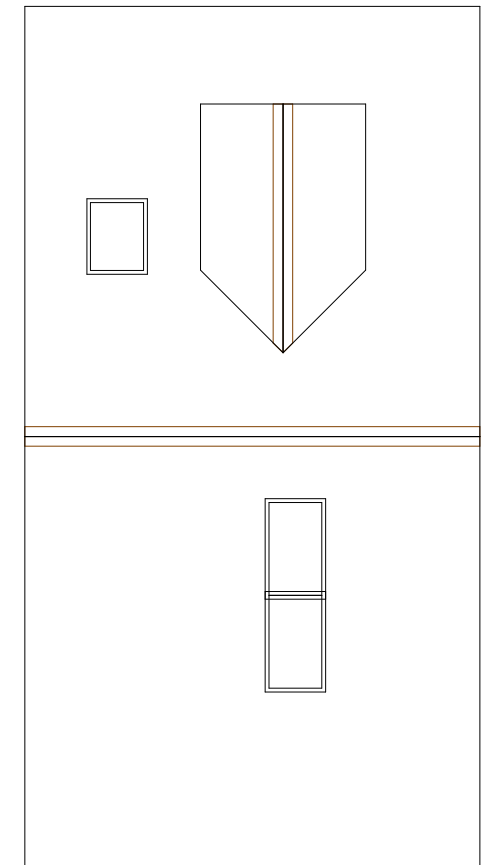

PROPOSED ROOF PLAN

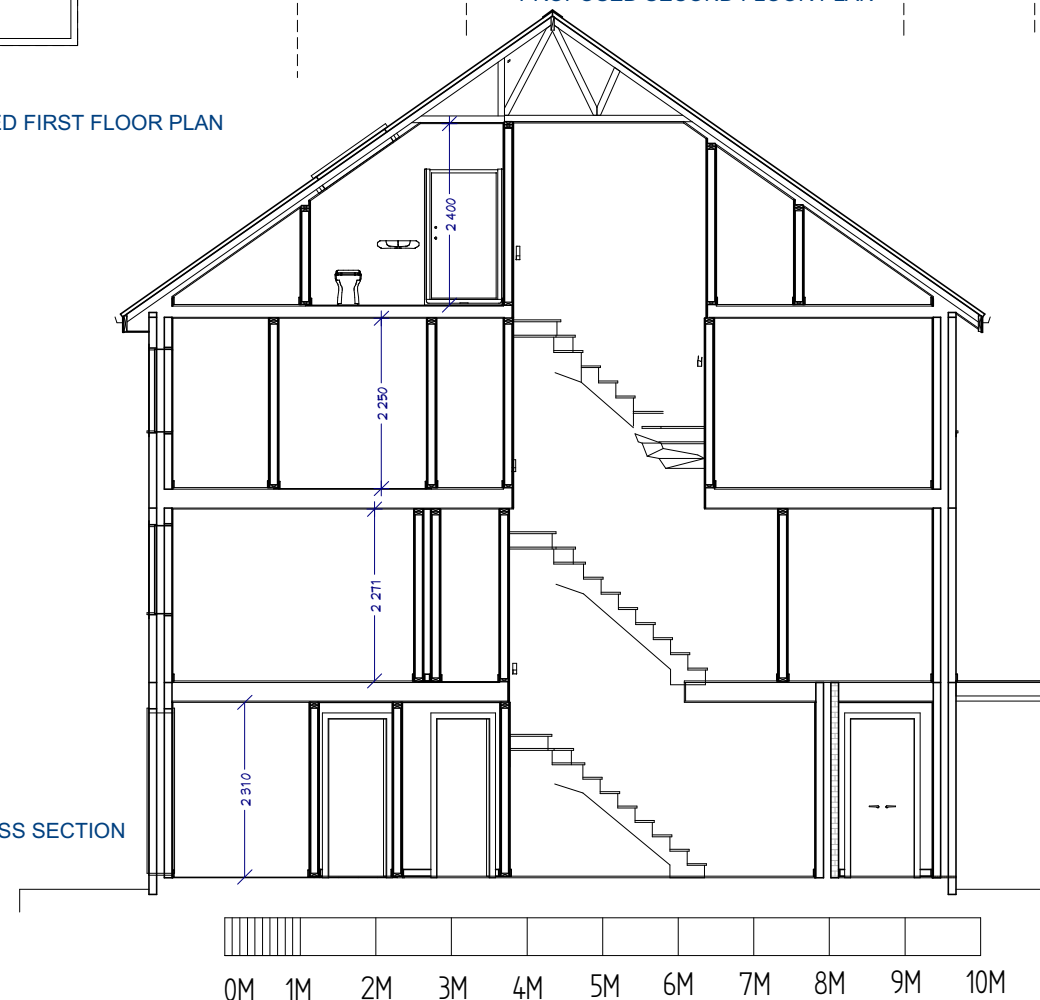

CROSS SECTION

NOTES:  
 1) ALL DRAWINGS SUPPLIED BY DWG PLANS ARE TO BE USED FOR PLANNING PERMISSION PURPOSES ONLY AND NOT TO BE USED FOR BUILDING REGULATION PURPOSES.  
 2) THE CONTRACTOR, SUB-CONTRACTOR OR SUPPLIER IS TO CHECK ALL RELEVANT DIMENSIONS, LEVELS, EXISTING STRUCTURE AND MATERIALS PRIOR TO COMMENCING THE WORKS.  
 © THIS DRAWING IS COPYRIGHT AND MAY NOT BE COPIED, TRACED, ALTERED OR REPRODUCED WITHOUT WRITTEN PERMISSION FROM DWG PLANS.

|                                                             | NAME | DATE       |
|-------------------------------------------------------------|------|------------|
| DRAWN                                                       | PRB  | 05/02/2026 |
| UNLESS OTHERWISE SPECIFIED<br>DIMENSIONS ARE IN MILLIMETERS |      |            |

|   |                           |              |
|---|---------------------------|--------------|
| DWG PLANS<br>35 Cranmer Drive, Nursling, Southampton, SO16 0TD<br>Mobile: 07851229345, Email: info@dwgplans.co.uk |                           |              |
| TITLE<br>Proposed floor and roof plan<br>26 Wellstead Way Southampton                                             |                           |              |
| SIZE<br>A3   | DWG NO<br>DWG PLANS 04651 | REV<br>A     |
| CLIENT: Mr & Mrs Chambers                                                                                         |                           |              |
| SCALE: 1:100 @ A3                                                                                                 |                           | SHEET 1 of 1 |

