


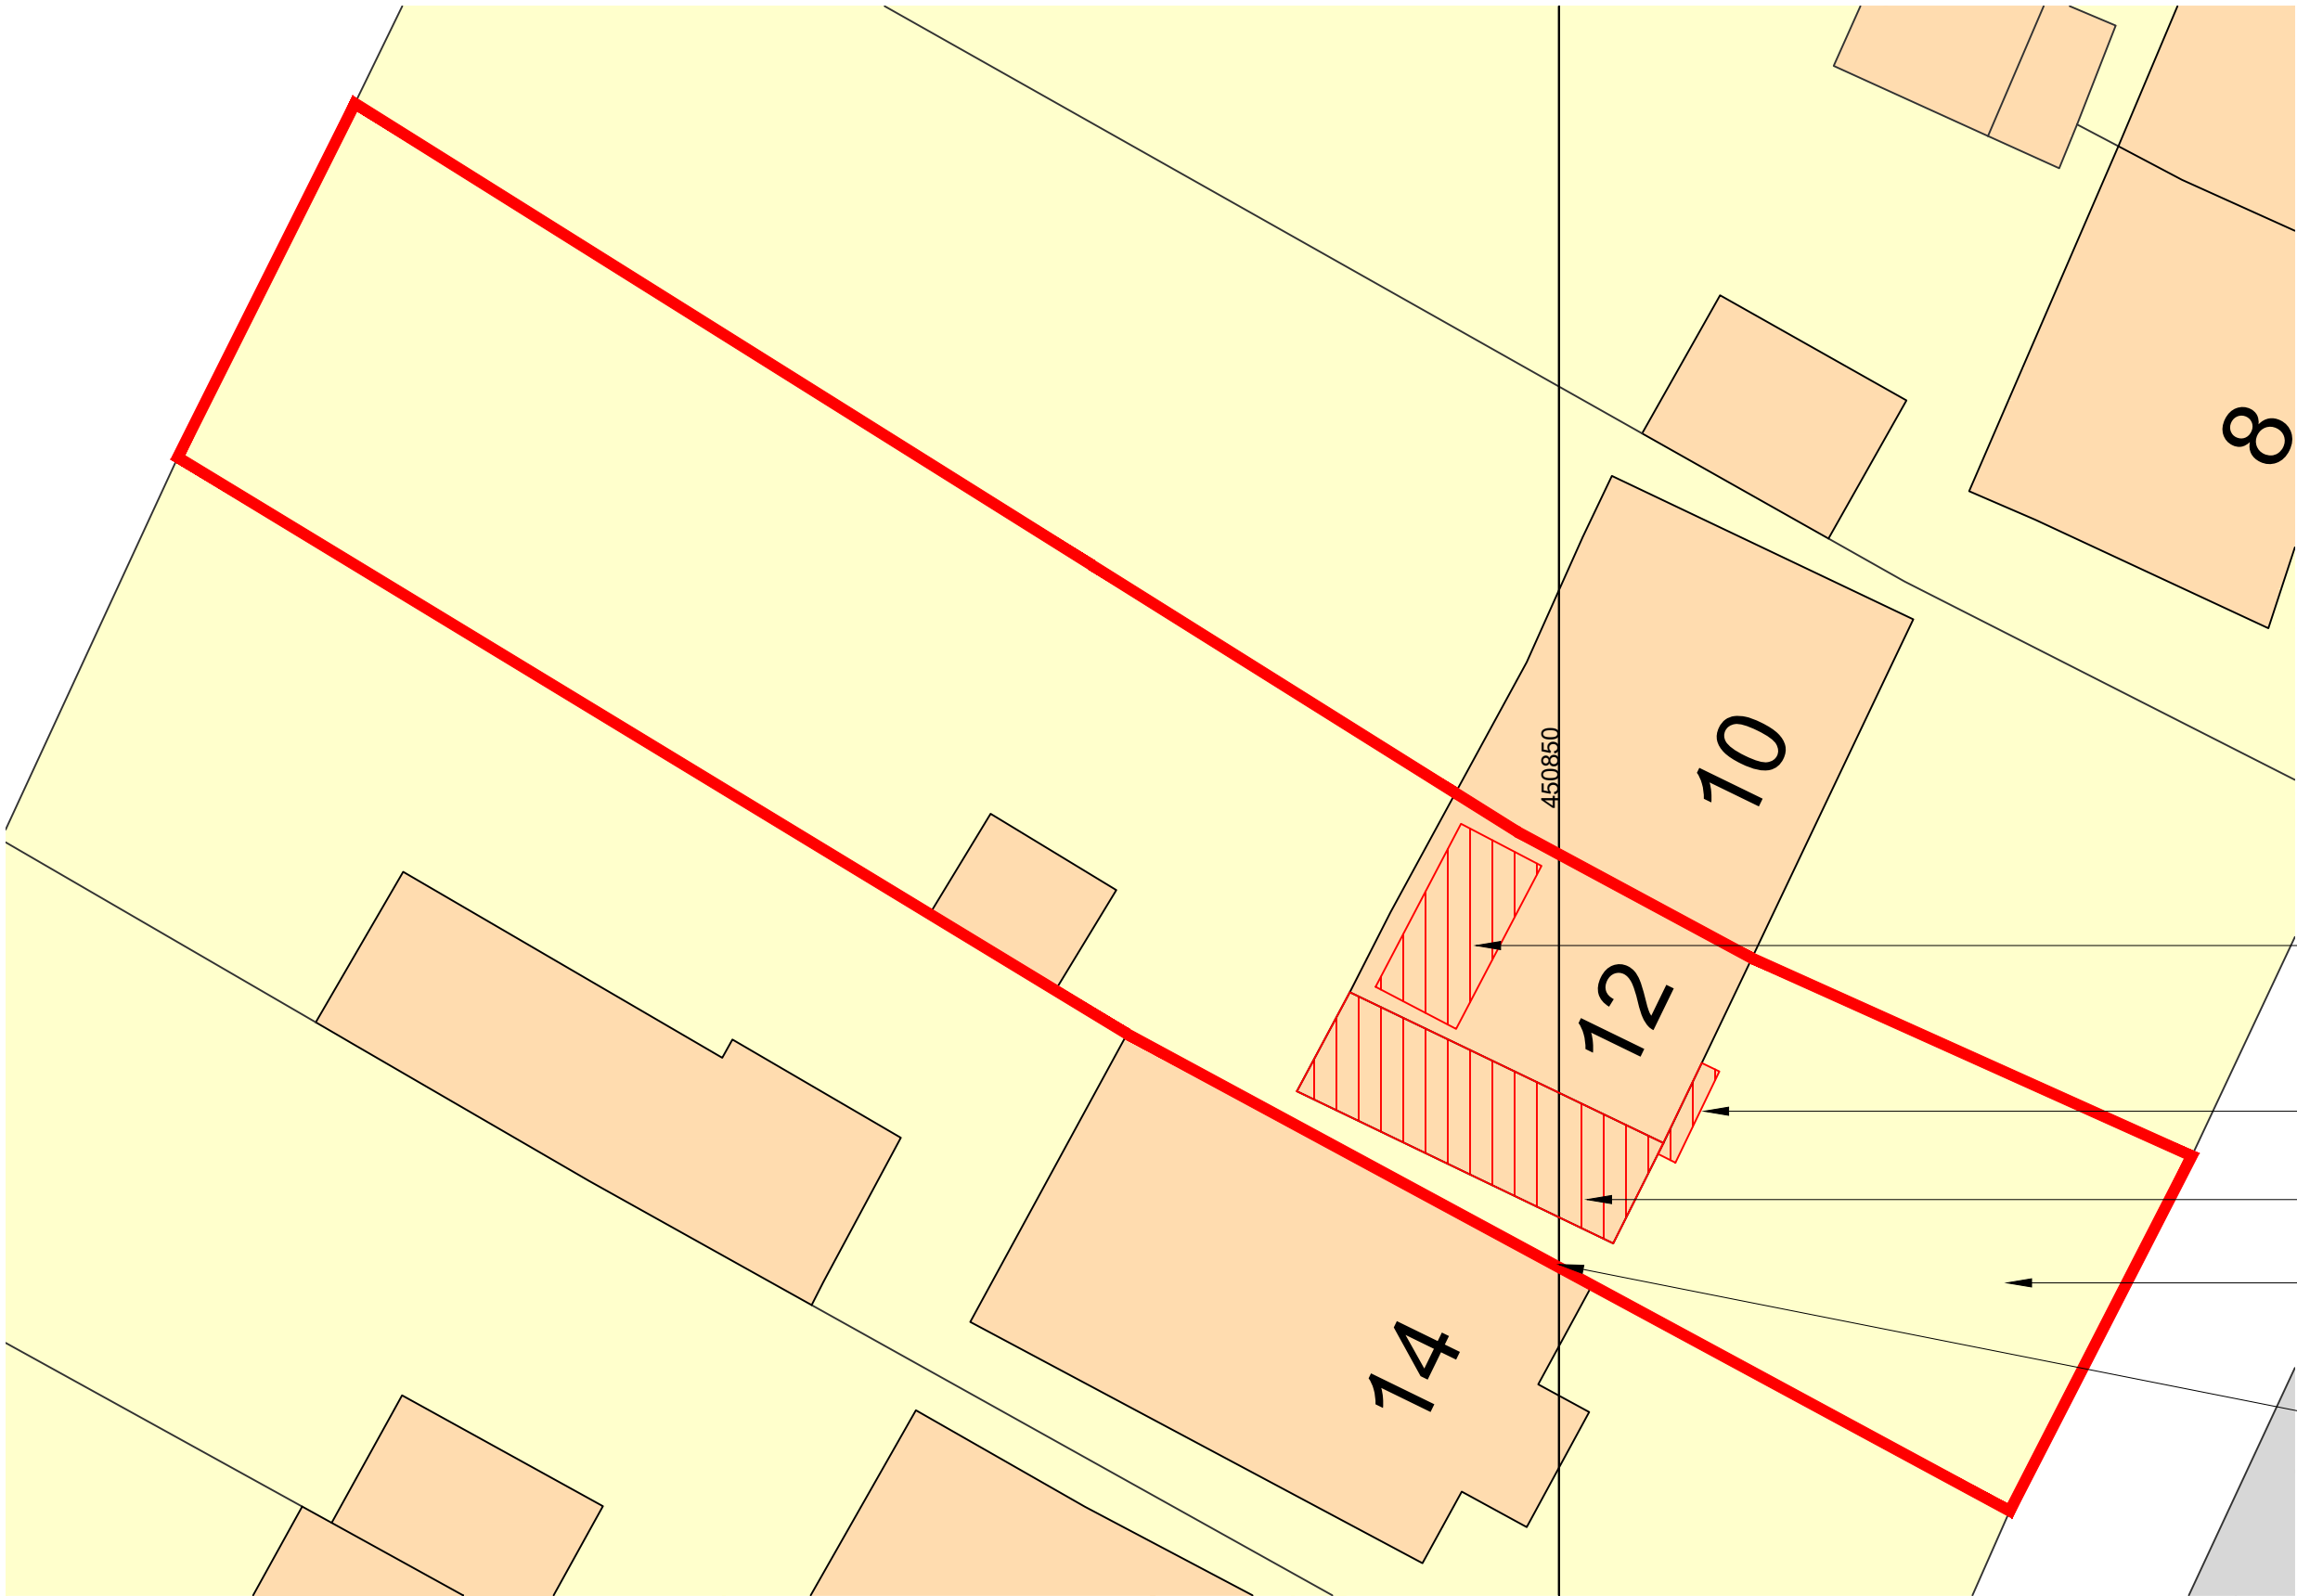


- PROPOSED NEW REAR DORMER.
- PROPOSED NEW OAK PORCH.
- PROPOSED NEW 2 STOREY SIDE EXTENSION TO MATCH NEIGHBOURING PROPERTY.
- PROPOSED WORKS DO NOT AFFECT THE EXISTING PARKING, WASTE AWAY OR RECYCLING.
- SIDE HEDGING TO BE REMOVED TO ALLOW FOR SIDE ACCESS, WORKS DO NOT AFFECT ANY HEDGEROW FORWARD OF THE PRINCIPLE ELEVATION. ALL PLANTING TO FRONT GARDEN TO REMAIN.



PROPOSED SITE PLAN
1:200@A1



EXISTING BLOCK PLAN
1:500@A1

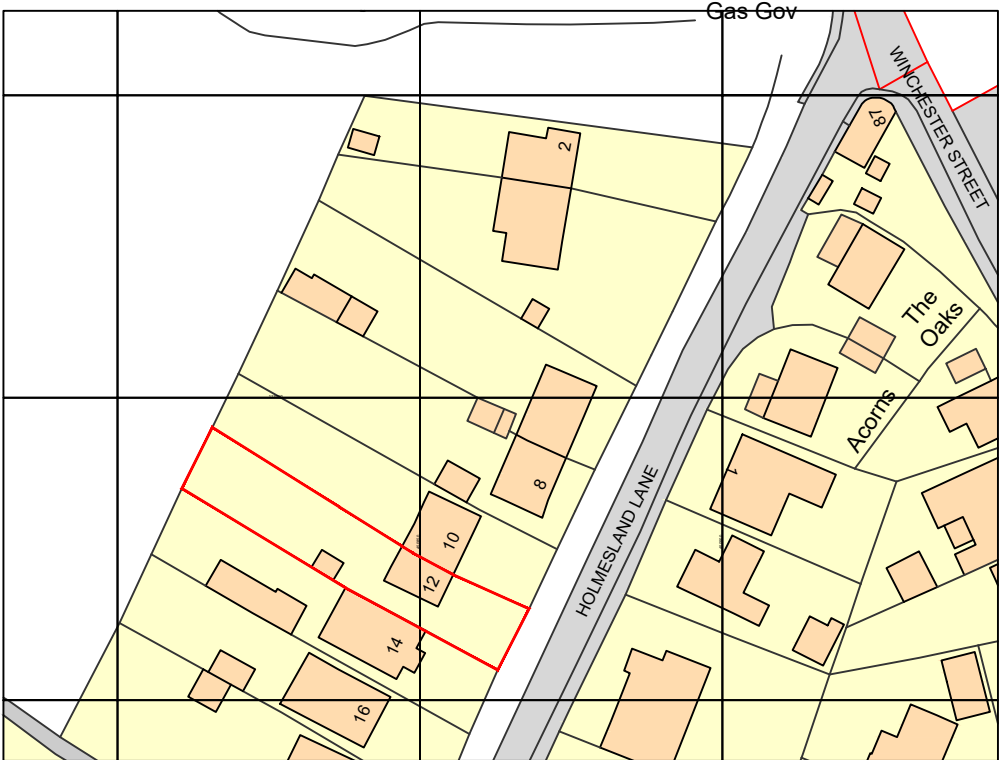

EXISTING LOCATION PLAN
1:1250@A1

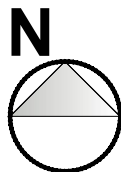 

NOTES

DO NOT SCALE FROM THIS DRAWING.
ALL DIMENSIONS TO BE CHECKED ON SITE.
COPYRIGHT PROTECTED.

REVISIONS:

REV A: 20/04/26 - ANNOTATION ADDED TO SITE PLAN WITH REGARDS TO THE PLANTING ARRANGEMENT.

JOB TITLE:

PROPOSALS AT:
12 HOLMESLAND LANE,
BOTLEY,
HAMPSHIRE,
SO30 2EH

PLANNING

CONTACT:
07988518827
dwilliams@willowarchitecture.co.uk

ASH AND LAURA
CLIENT:



DRAWING TITLE:
SITE, BLOCK AND LOCATION PLANS

DRAWN BY: DTW
DATE: 17/03/26 SCALE: VARIES@A1

DRAWING NO: **2104-100A**