


Rear Elevation

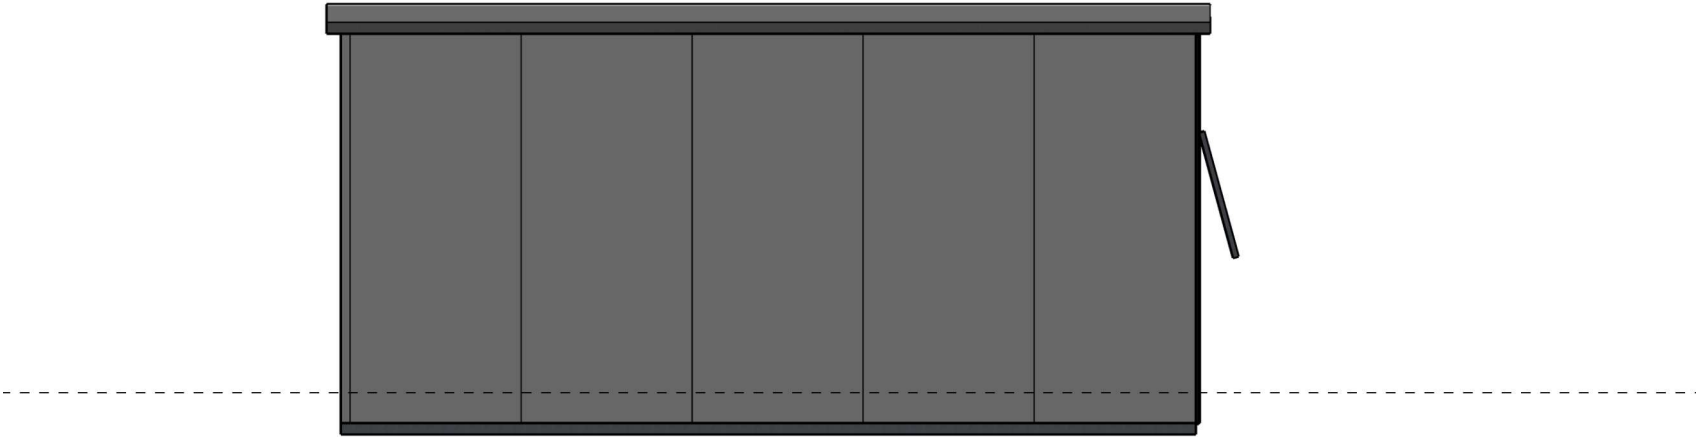

SCALE: 1 : 50
Paper Size: A4