




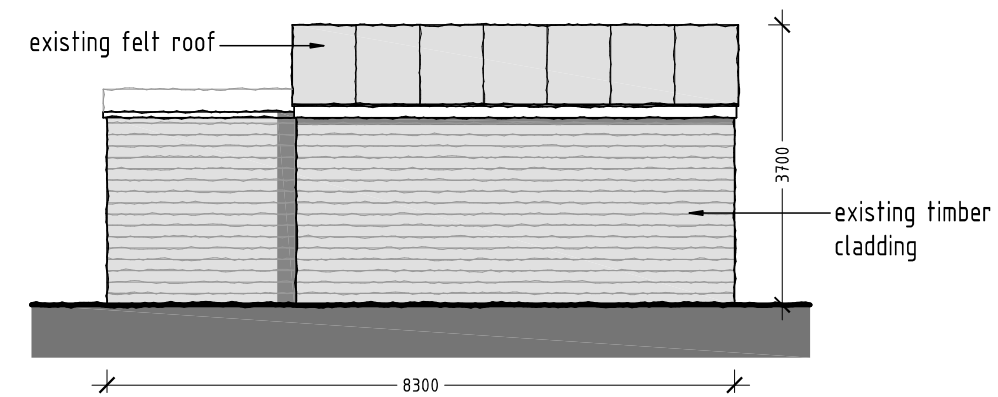


EXISTING REAR ELEVATION
SCALE 1:100

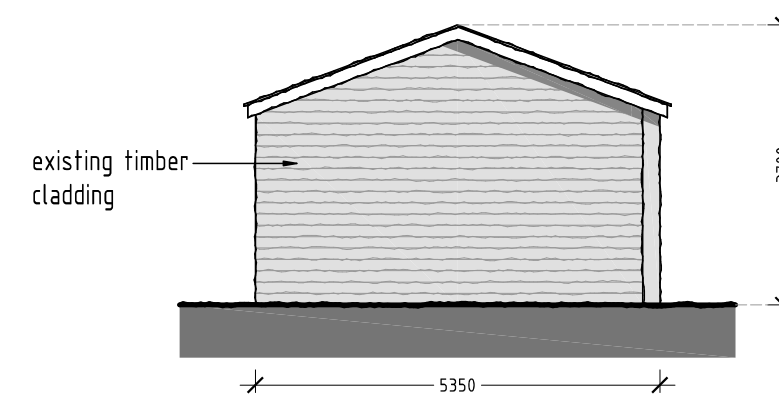


EXISTING SIDE ELEVATION
SCALE 1:100

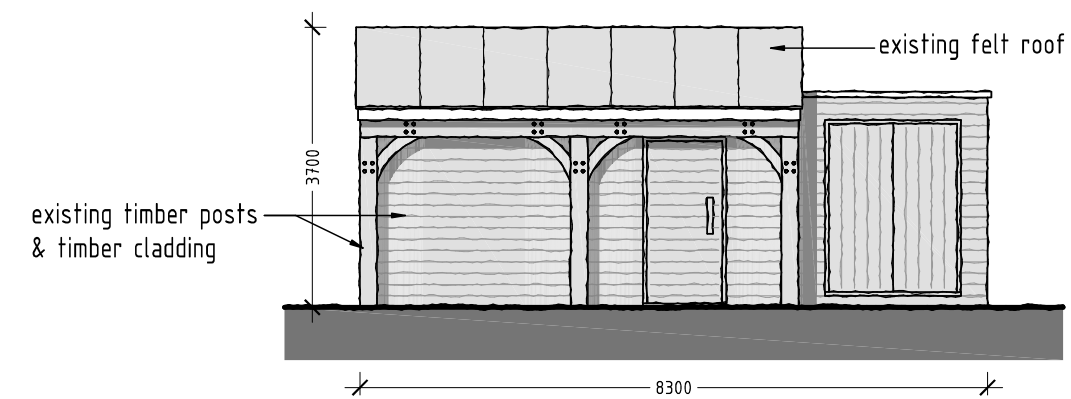


EXISTING FRONT ELEVATION
SCALE 1:100

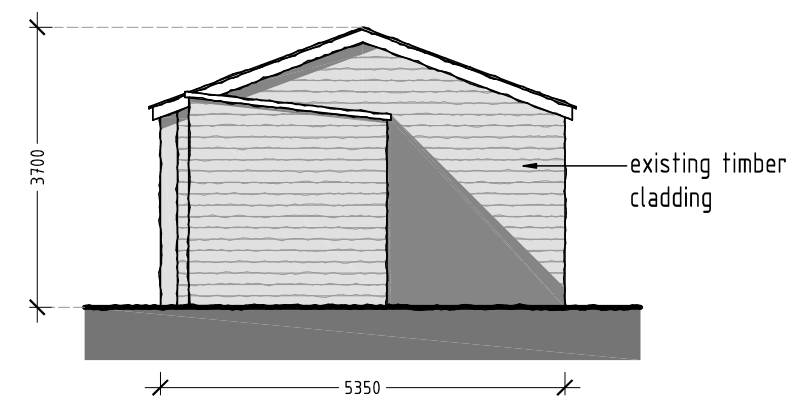

EXISTING SIDE ELEVATION
SCALE 1:100

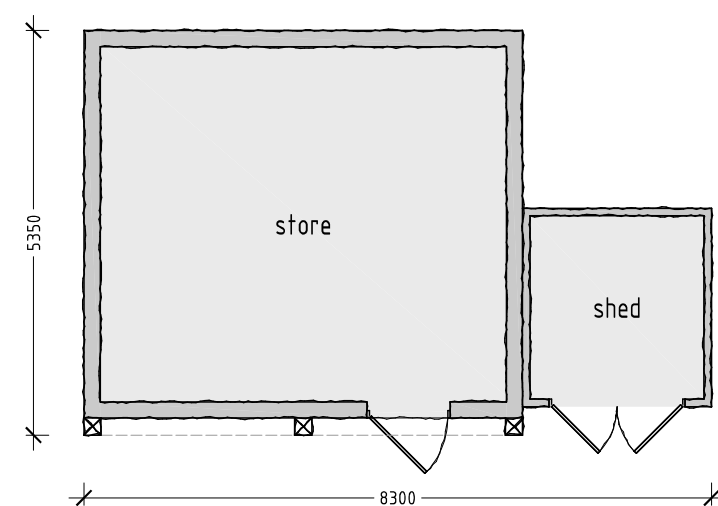

EXISTING FLOOR PLAN
SCALE 1:100

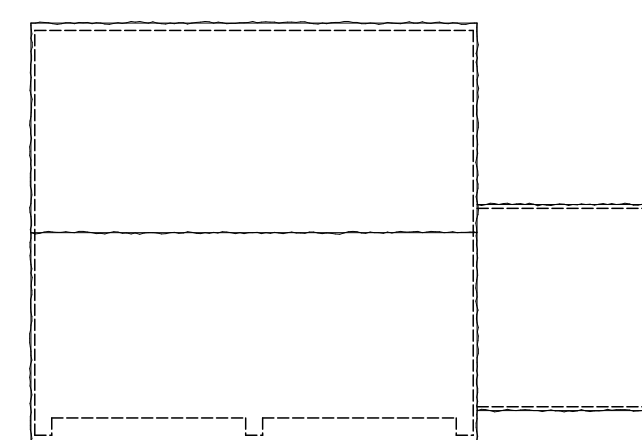

EXISTING ROOF PLAN
SCALE 1:100

1:100 SCALE BAR (m)



rev:	date:	description:	
scale:	1 : 100	A2	date: 22 / 04 / 2026
drawing no:	DODWELL COTTAGE		drawn: AF
drawing:	EXISTING FLOOR PLANS AND ELEVATIONS		
project:	DODWELL COTTAGE, DODWELL LANE, BURSLEDON, SOUTHAMPTON, SO31 1AD		
client:	MR I.MACAULAY		

print history: Wednesday, 22 April, 2026 09:37:00

\\Users\ArchieFord\OneDrive - Documents\JOUSEK\ARCHIVE\DODWELL COTTAGE - IAN MACAULAY\DODWELL COTTAGE.dwg