


General Notes:

This drawing is the copyright of N & J Design Limited and may not be copied in whole or in part without prior permission.

It is the clients/developers responsibility to ensure all relevant approvals are in place and conditions satisfied prior to commencement of works, including, but not limited to:

- The Party Wall etc Act 1996
- Local Authority Planning Consent
- Highways (Road opening permit)
- Local Water Authority
- Building Regulations (Local Authority, NHBC etc)
- Environment Agency

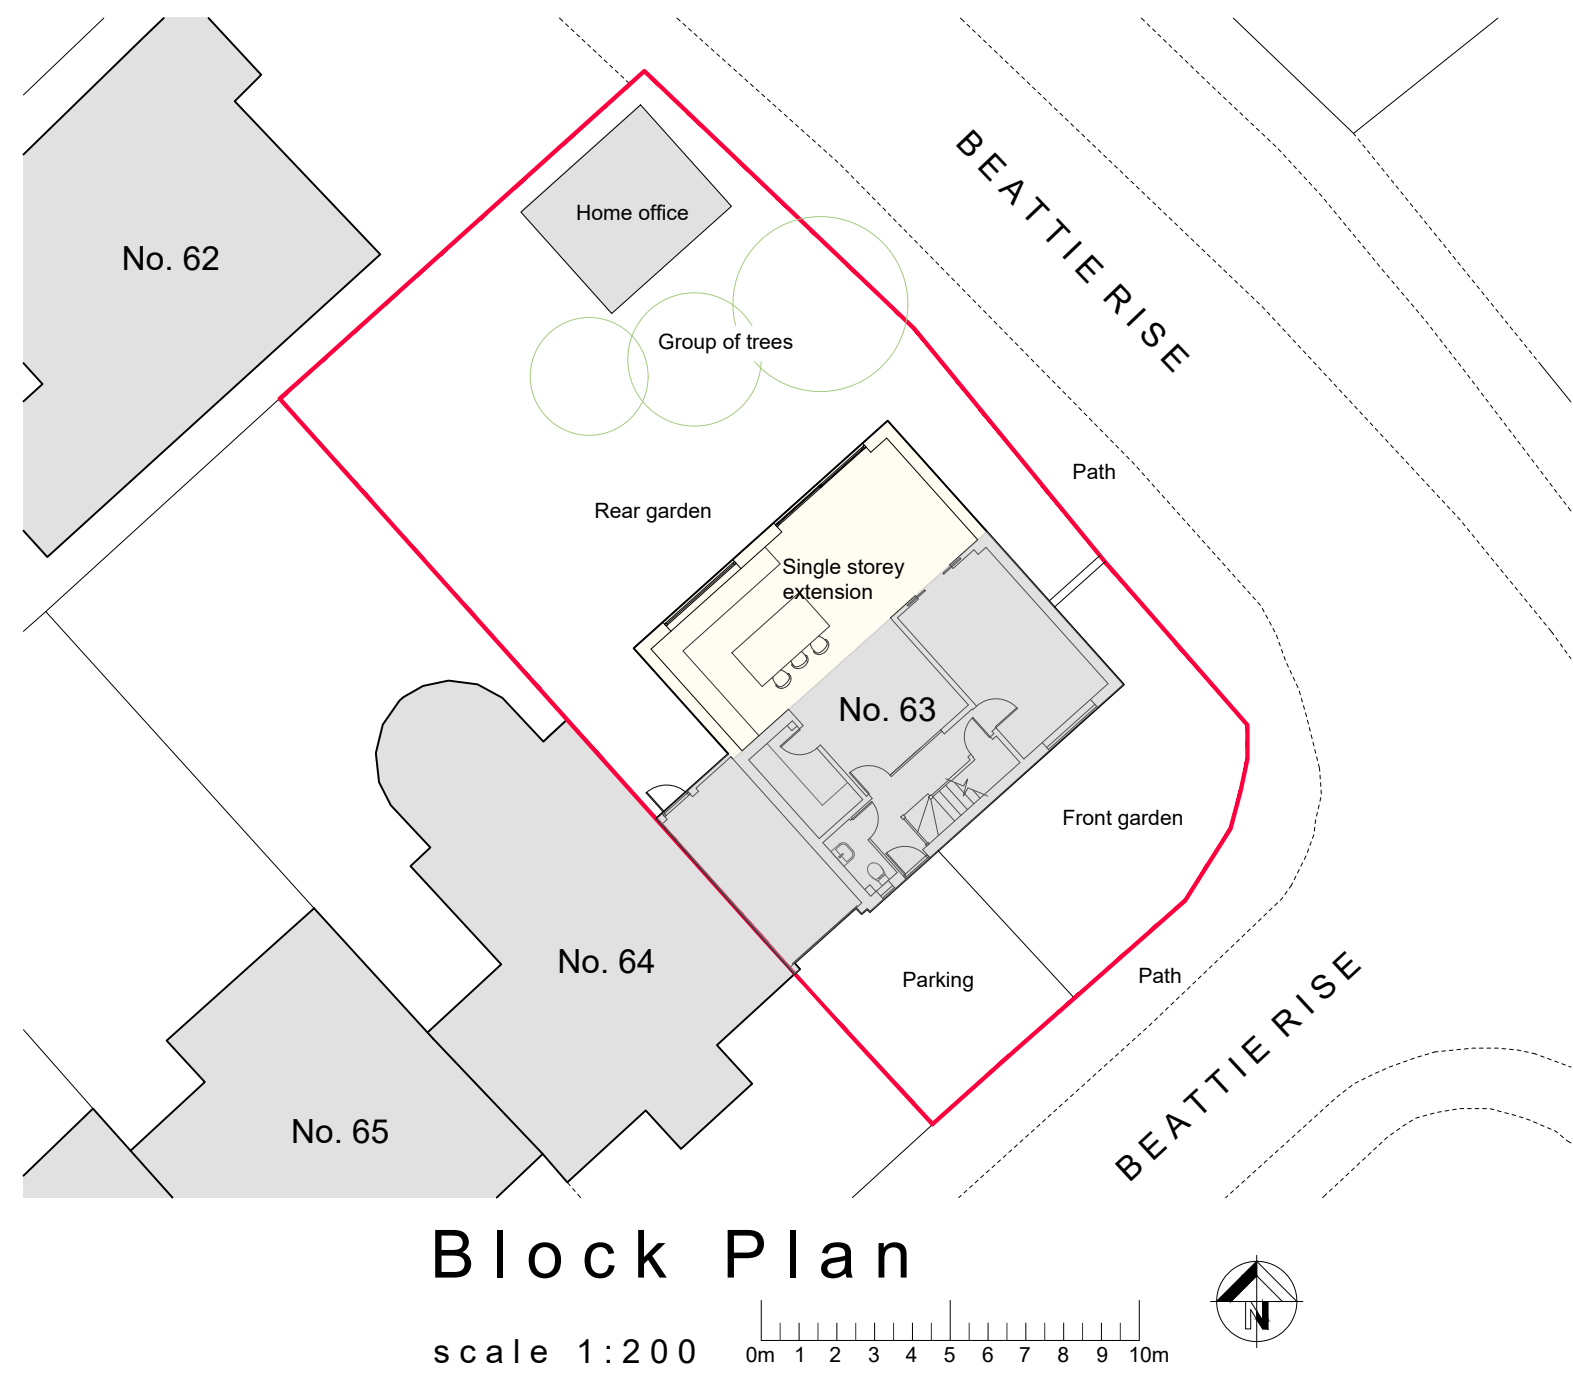

A 21.04.26 O/S Site plan updated

Rev: Date: Description:

Status:

Planning

Title:

Proposed:
Block Plan &
Site Location Plan

Project:

63 Beattie Rise
Hedge End
Southampton
SO30 2AG



N & J Design Ltd
Newport
Bridge Road
Bursledon
Southampton
SO31 8AL

t: 07840 404620 www.nandjdesign.co.uk

Drawn: L. Keatley Date: 02.04.26

Checked: Date:

Scale: 1:200 1:1250 Revision: A

Drawing no:
2026.02.01/PL03

Submitted for Planning Approval