




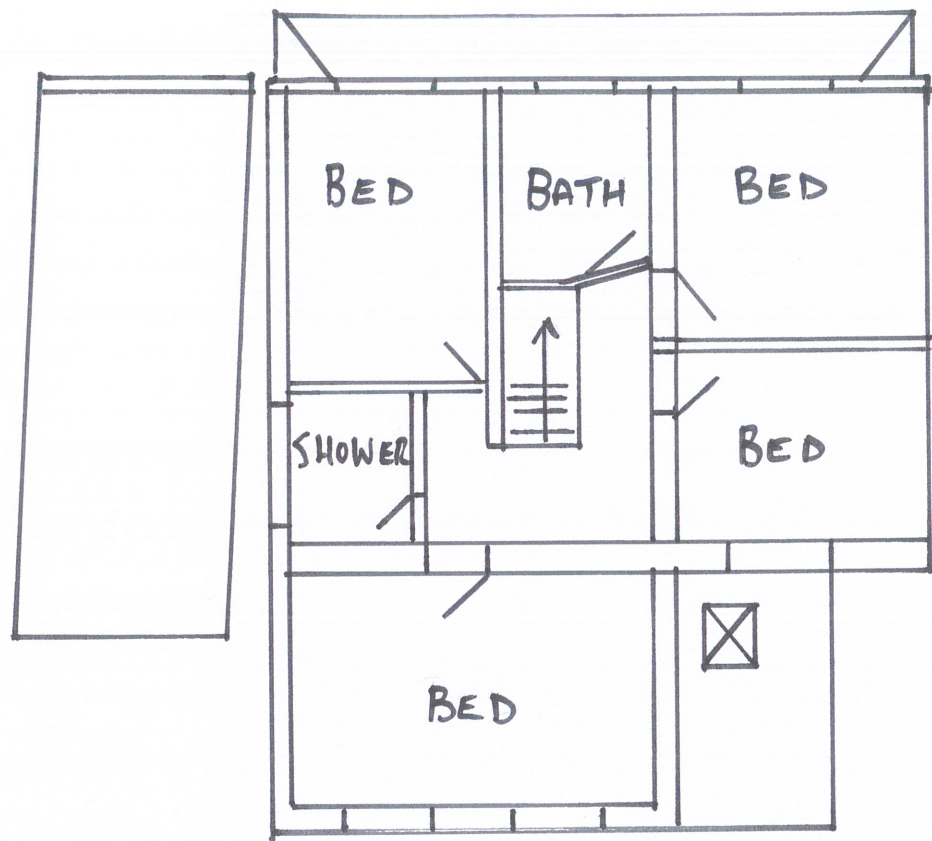


EXISTING FIRST FLOOR PLAN

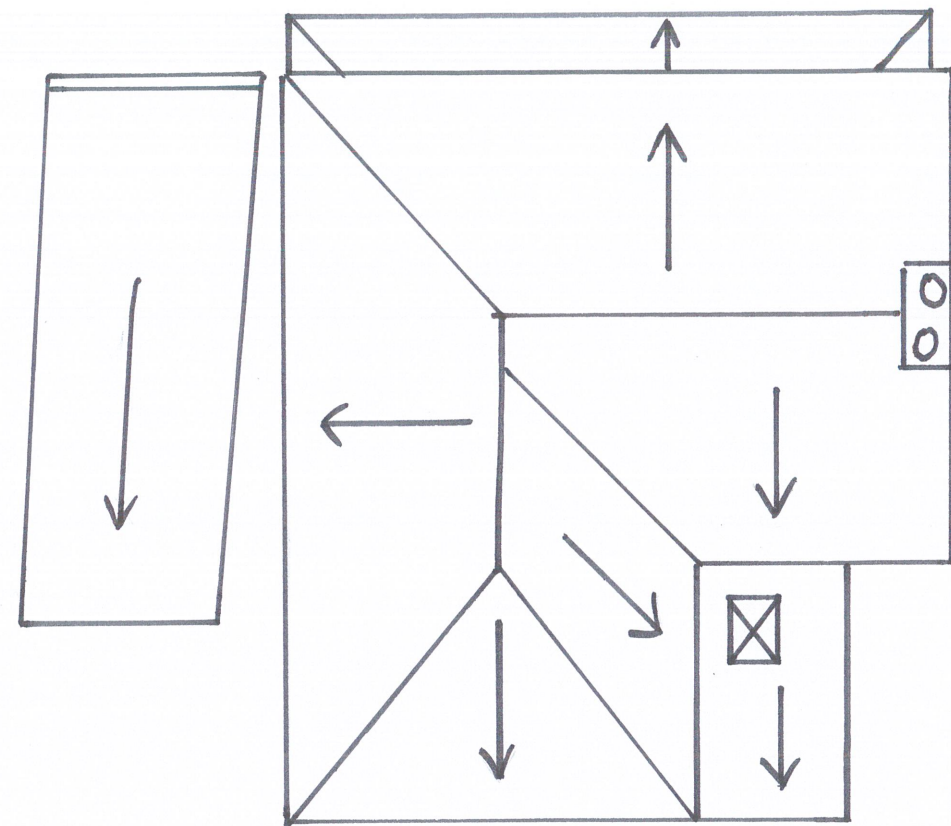

EXISTING ROOF PLAN

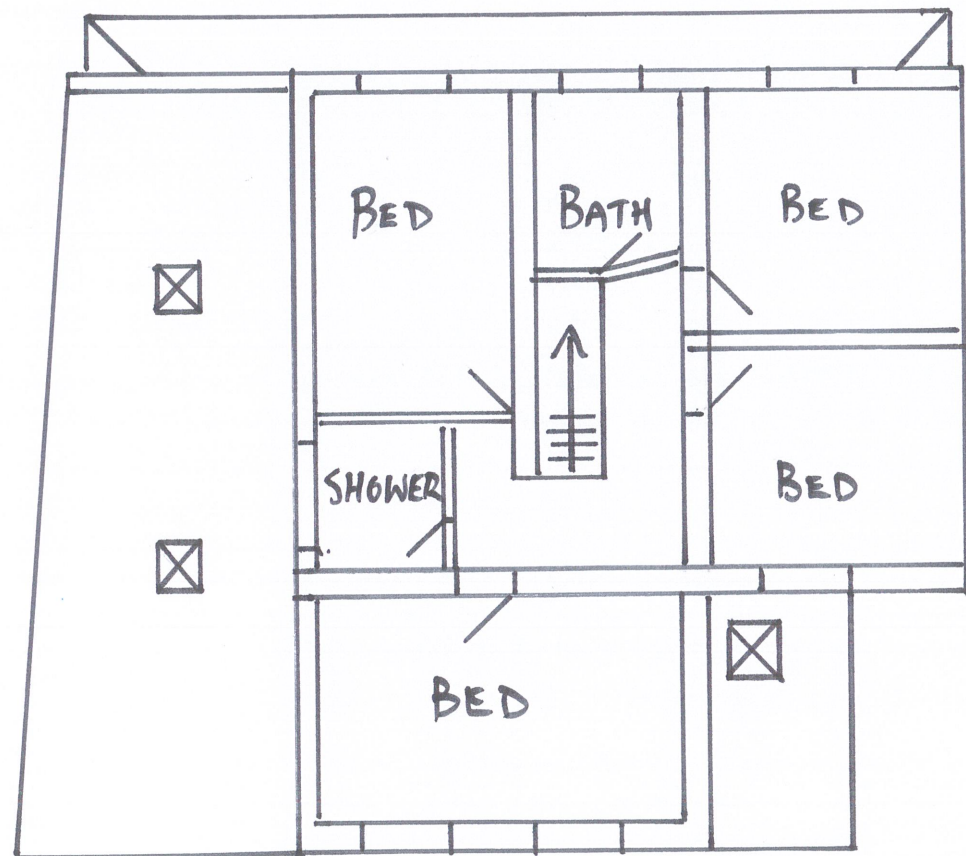

PROPOSED FIRST FLOOR PLAN

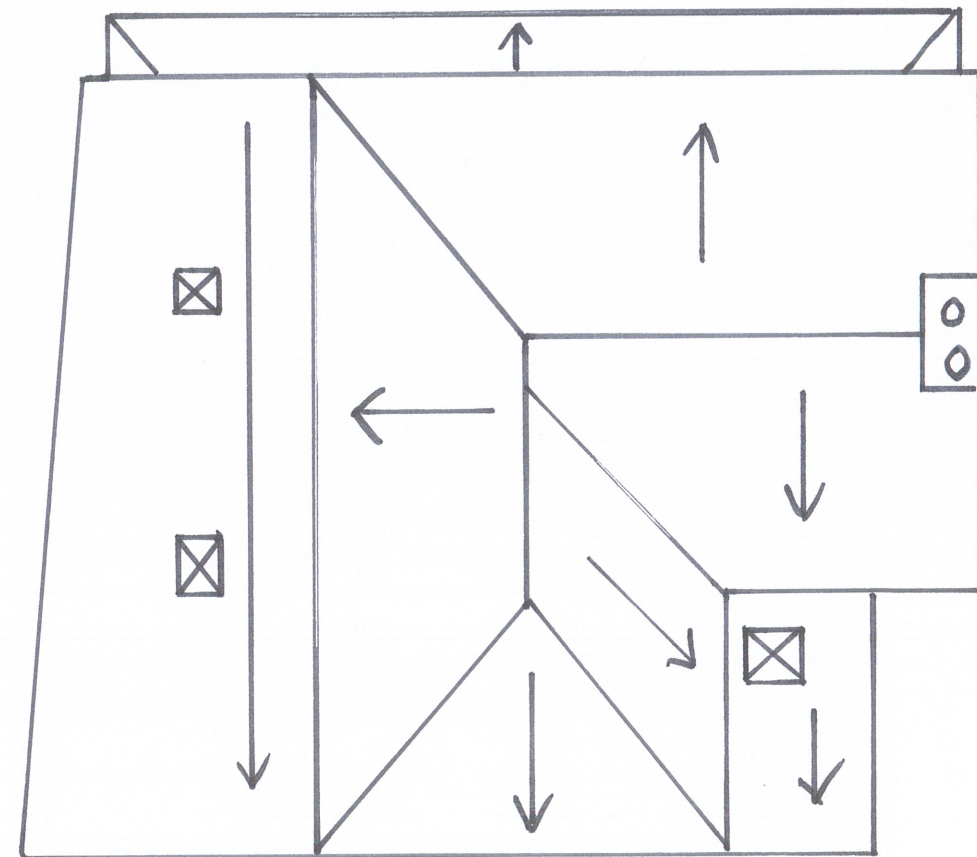

PROPOSED ROOF PLAN

DRG NO: WVL 003/A

SCALE 1:100
DATE: APR 2026

PROPOSED EXTENSION TO EXISTING
DETACHED GARAGE