


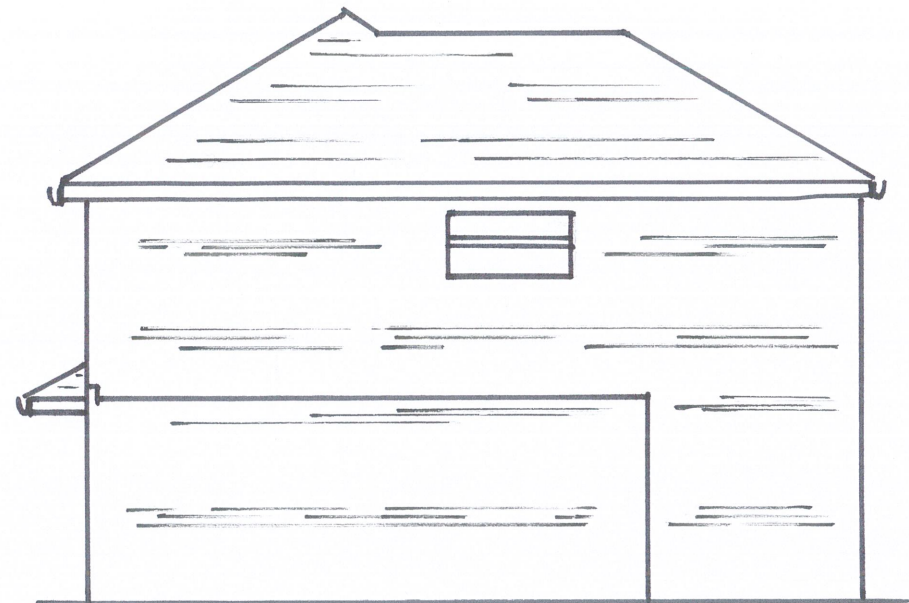


EXISTING FRONT ELEVATION



EXISTING SIDE ELEVATION



PROPOSED FRONT ELEVATION

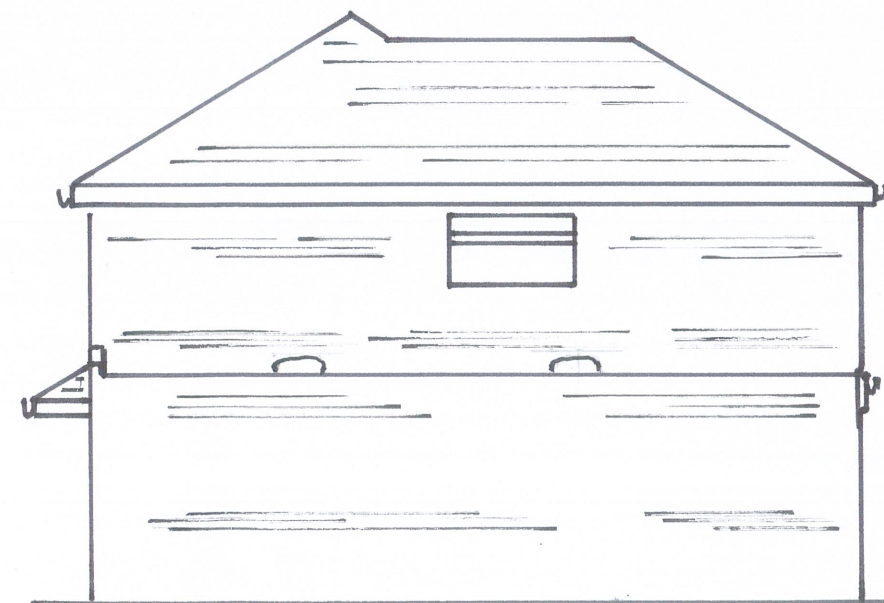

PROPOSED SIDE ELEVATION

DRG NO :- WVL 001/A

SCALE 1:100 
DATE : APR 2026

PROPOSED EXTENSION TO EXISTING
DETACHED GARAGE