





EXISTING REAR ELEVATION



PROPOSED REAR ELEVATION

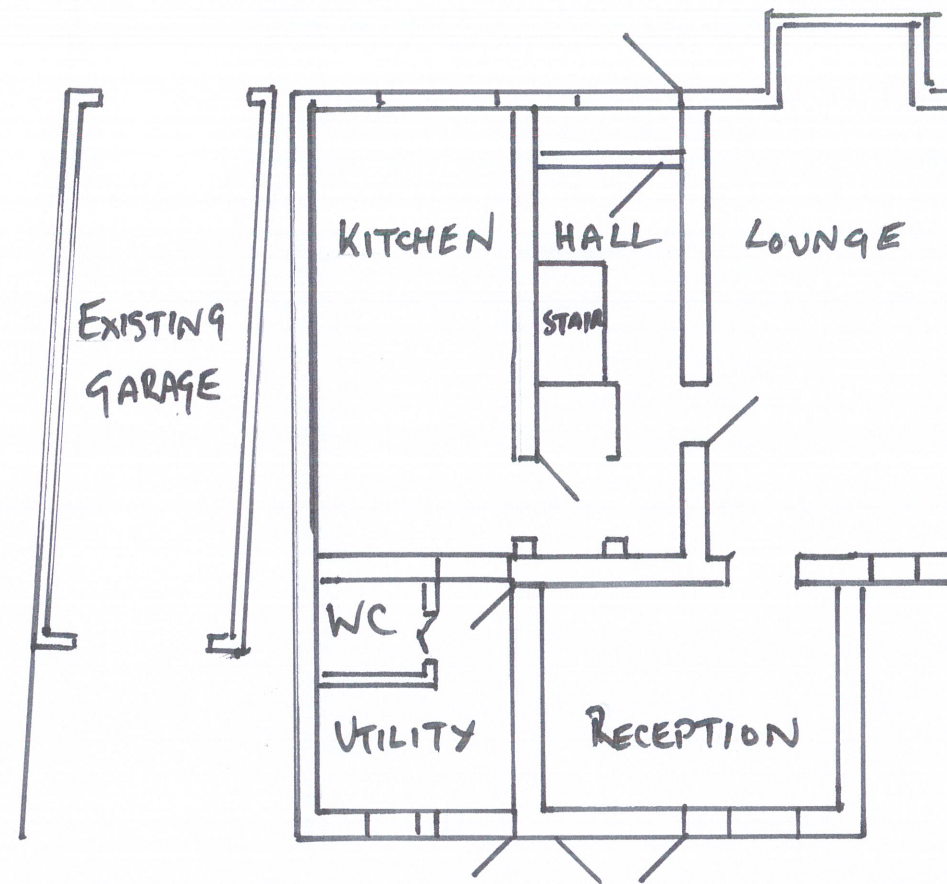

EXISTING GROUND FLOOR PLAN

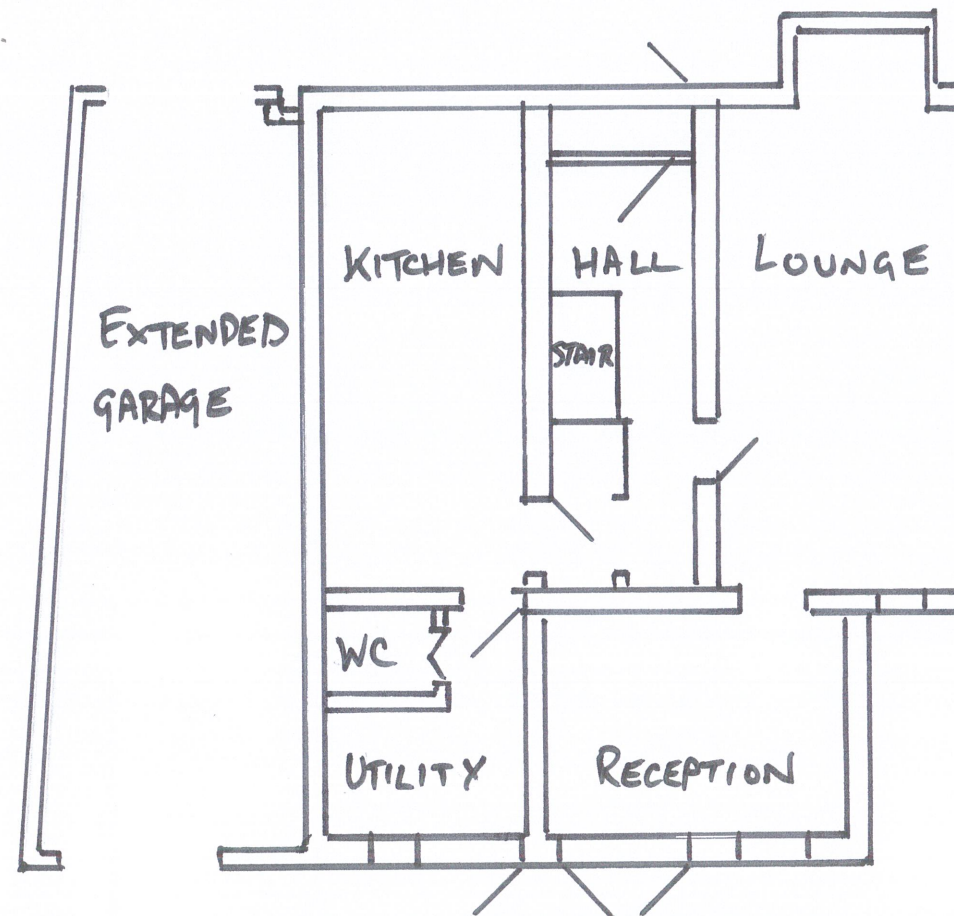

PROPOSED GROUND FLOOR PLAN

DRG NO: WVL 002/A

SCALE 1:100



DATE: APR 2026

PROPOSED EXTENSION TO EXISTING
DETACHED GARAGE