



The Contractor is to check and verify all building and site dimensions, levels, sewer invert levels and positions of drains before works start. Any discrepancy to be notified to MDG Architects. **DO NOT SCALE FROM THIS DRAWING EXCEPT FOR PLANNING PURPOSES.** This drawing and the building works depicted are the copyright of MDG Ltd. and may not be reproduced or amended except by written permission. No liability will be accepted for amendments made by other persons.

Rev.	Date	N	Revision

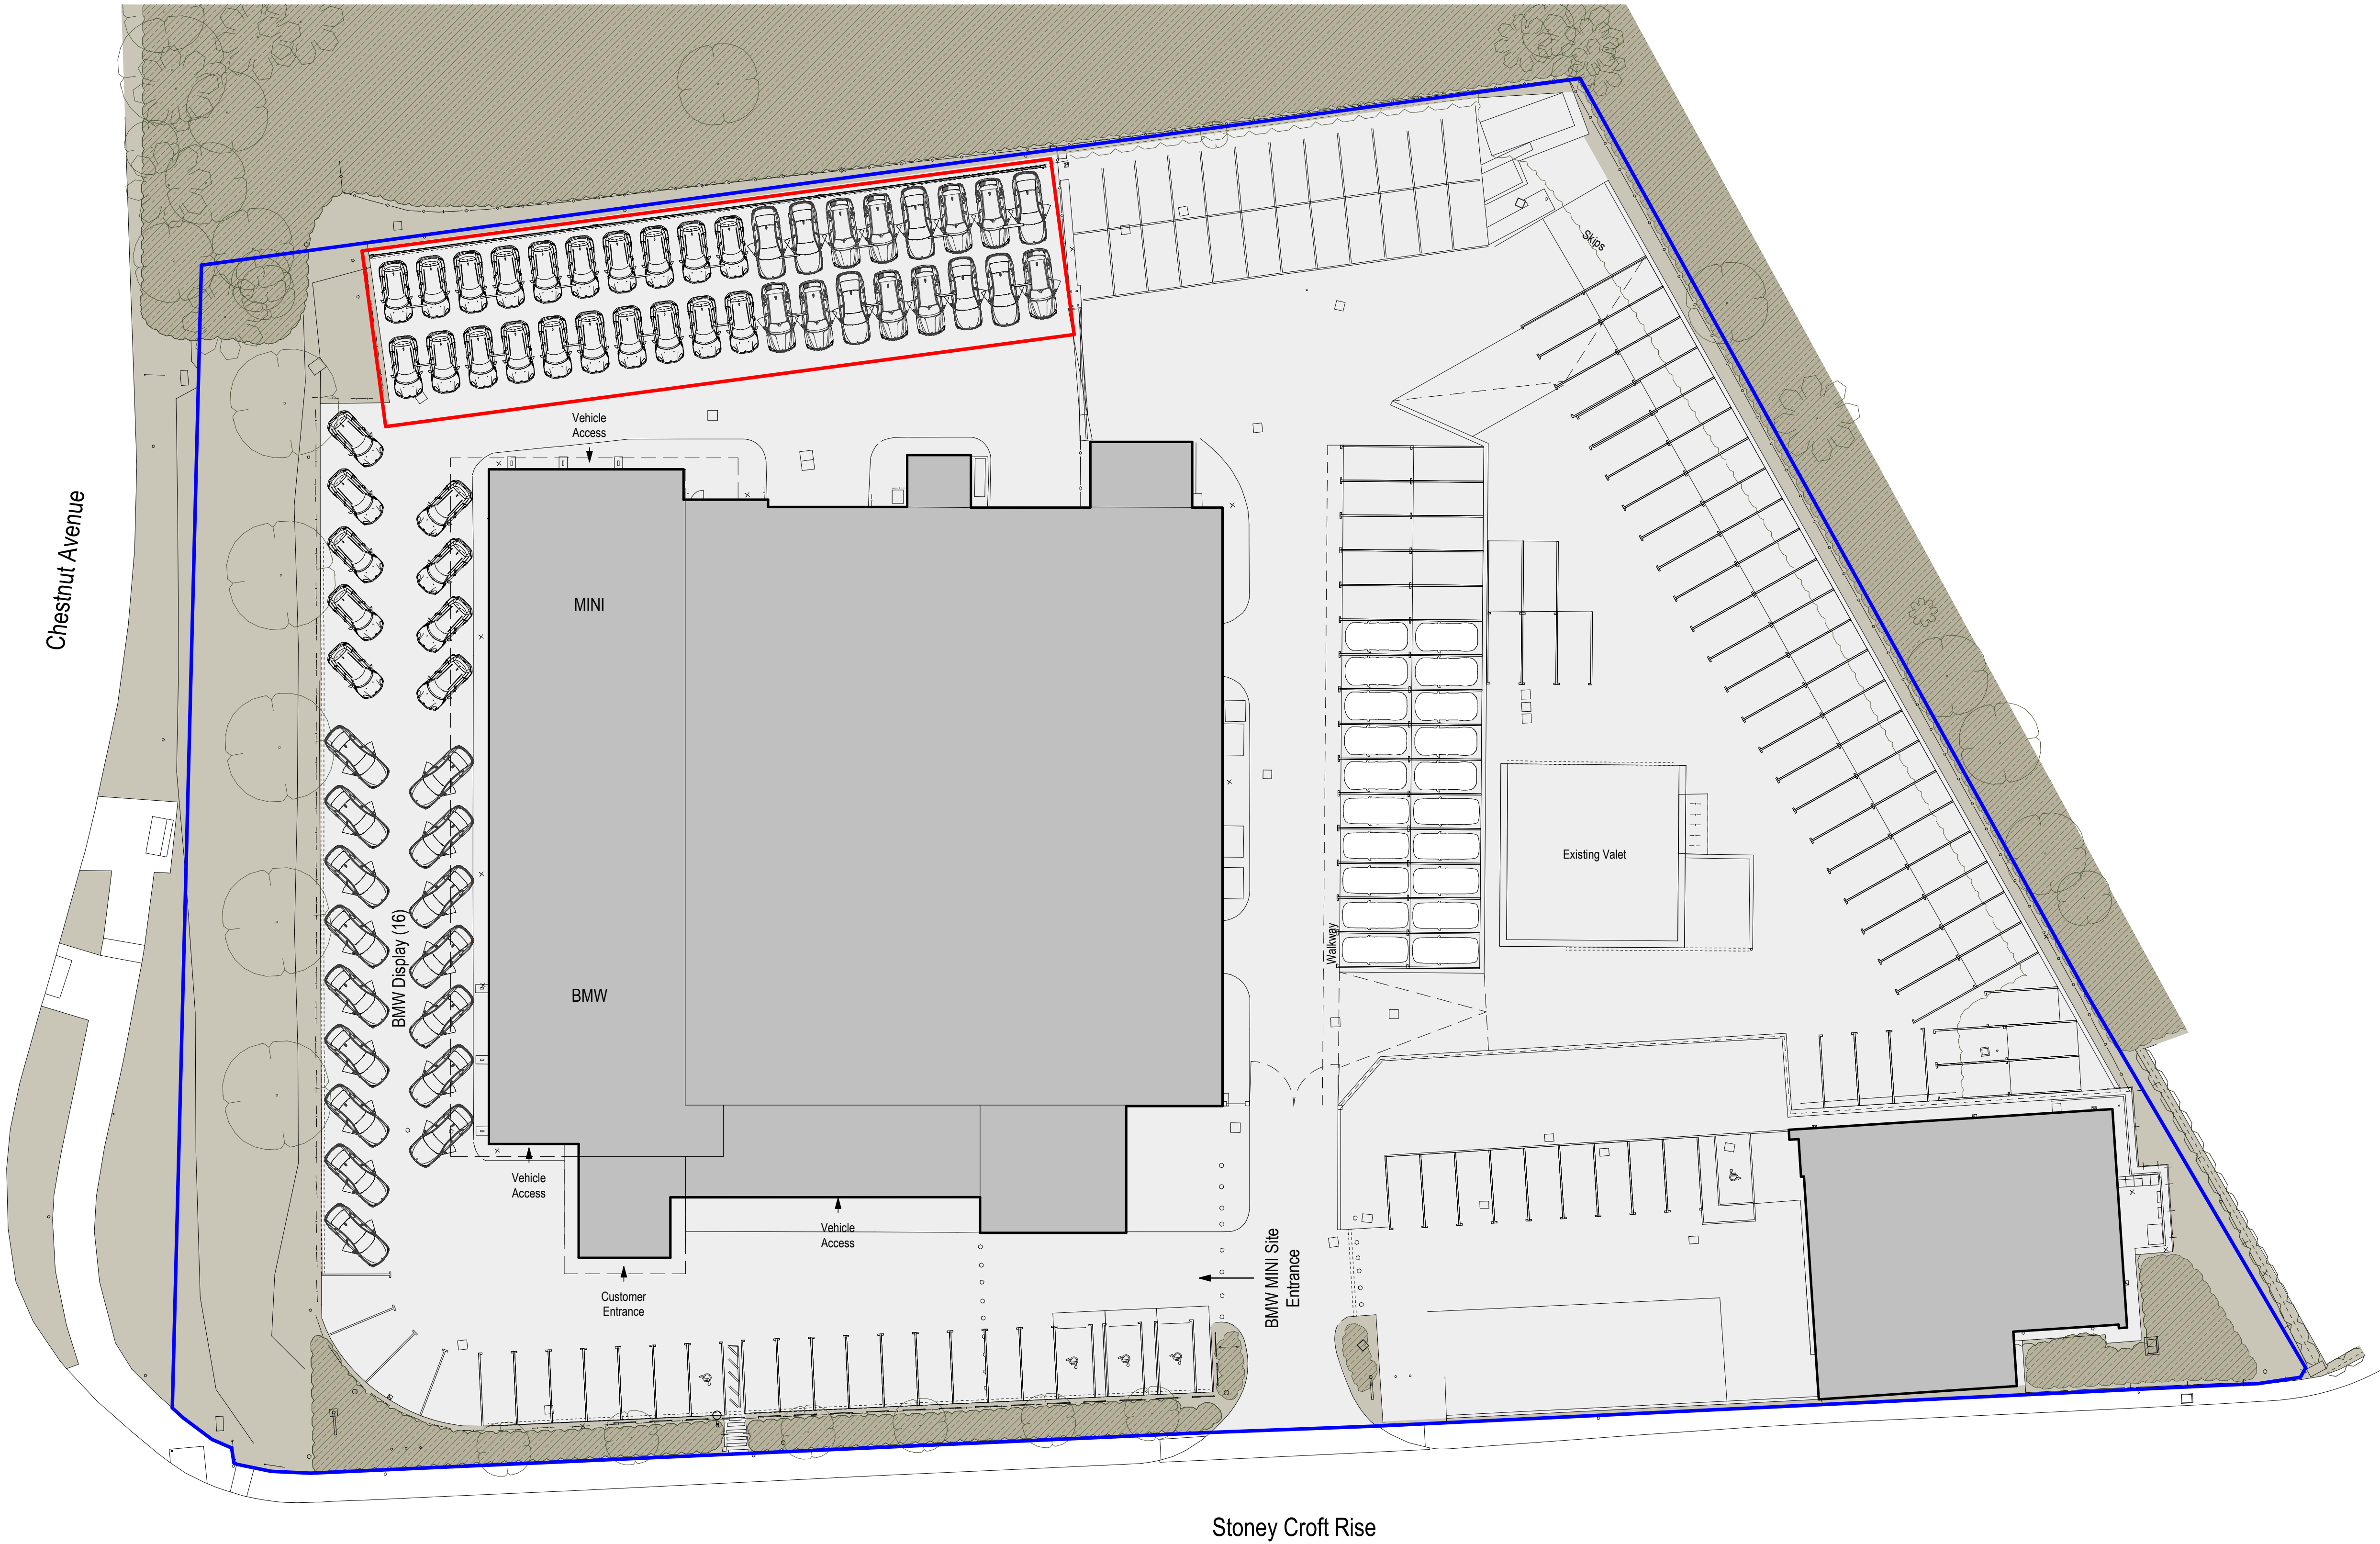

1 Existing Site Plan
Scale: 1 : 250

 

Site Boundary (590m²)

Ownership Boundary

PROJECT
Partridge BMW, Eastleigh

DRAWING
Existing Site Plan

SCALE 1 : 250 at A1 CHECKED

DATE April2026 DRAWN SM

DWG. No. A1371-A- 060 REVISION

MDG Architects | Office 201 | The Folium
5-8 Caroline Street | Jewellery Quarter
Birmingham | B3 1TR

Tel: 0121 638 0201
www.mdgarchitects.co.uk
innovation@mdg.co.uk

MDG
ARCHITECTS

PLANNING