



The Contractor is to check and verify all building and site dimensions, levels, sewer invert levels and positions of drains before works start. Any discrepancy to be notified to MDG Architects. **DO NOT SCALE FROM THIS DRAWING EXCEPT FOR PLANNING PURPOSES.** This drawing and the building works depicted are the copyright of MDG Ltd. and may not be reproduced or amended except by written permission. No liability will be accepted for amendments made by other persons.

Rev.	Date	N	Revision

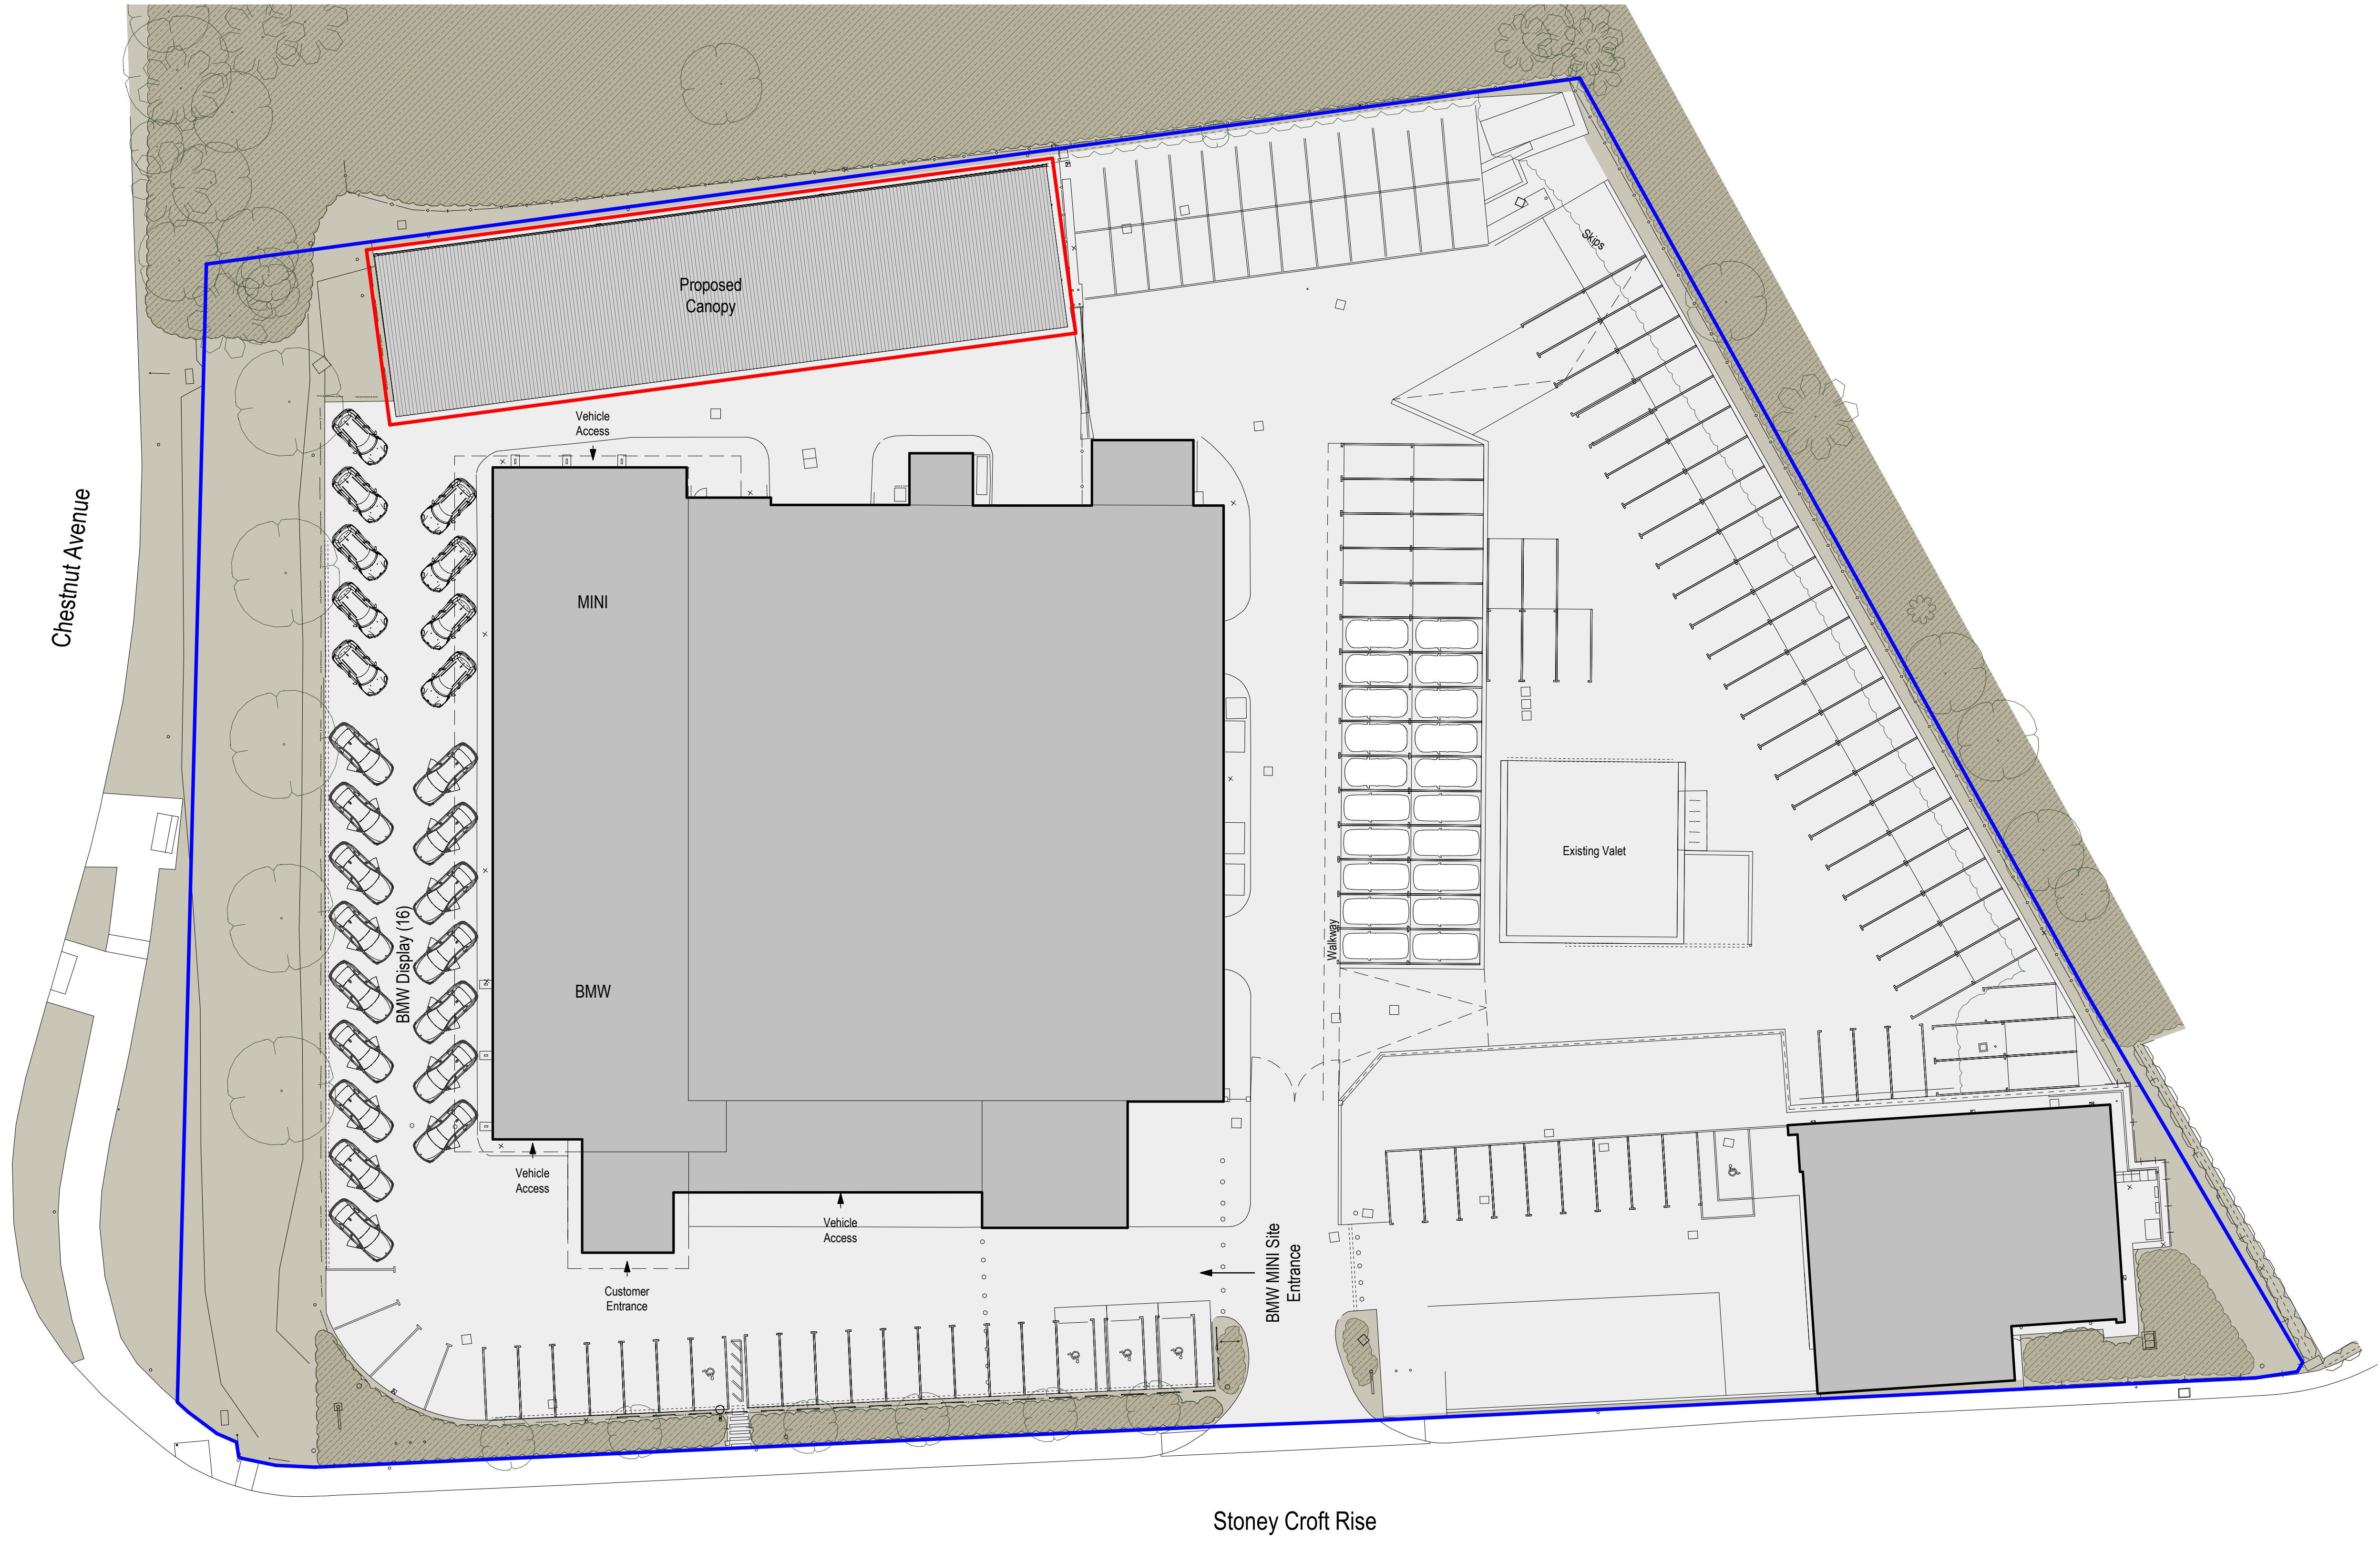

1 Proposed Site Plan

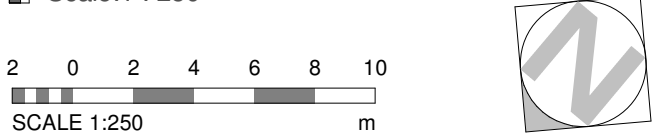

- Site Boundary (590m²)
- Ownership Boundary

PROJECT
Partridge BMW, Eastleigh

DRAWING
Proposed Site Plan

SCALE	1 : 250 at A1	CHECKED
DATE	April 2026	DRAWN SM
DWG. No.	A1371-A- 160	REVISION

MDG Architects | Office 201 | The Folium
5-8 Caroline Street | Jewellery Quarter
Birmingham | B3 1TR

Tel: 0121 638 0201
www.mdgarchitects.co.uk
innovation@mdg.co.uk

PLANNING