

Alexandra Way

5

7


9

11

Existing conservatory removed
Proposed flat roof extension

Block Plan & Roof Plan

1:200

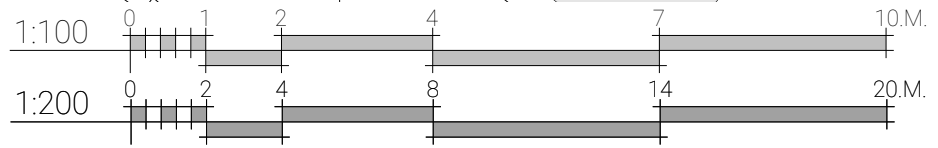

Rear Extension & Internals

CLIENT: Richard Houghton-keen

PROJECT: 9 Alexandra Way Botley SO302ED

Block Plan

MADE BY: MCA

DATE: 29-03-26

SCALE: 1:200

PROJECT NO: 2263

REV: B

DRAWING NO: 02.01 @A3

PLANNING DRAWING

Chichester
Metro House, Northgate,
Chichester, PO19 1BJ

Hove
Creative Hub, Hove, Hove Business
Centre, Fonthill Rd, Hove BN3 6HA

Guildford
Parallel House, 32 London Rd,
Guildford, GU1 2AB

Waterloo
Sapphire Ridge
Hampshire, PO7 8NY

Southampton (HQ)
Freedom Works Mount Pleasant Road,
Southampton, SO14 0QB



MICA Design
Consulting - Design - Build
Portsmouth - Southampton - Chichester - Hove - Guildford

02392 98 47 88
designers@mica-design.co.uk
www.mica-design.co.uk

NB:
1) This drawing is not to be taken into account as a design or specification for construction. It is a planning drawing only and does not constitute a contract. It is the responsibility of the client to ensure that the design is suitable for the intended use and that all necessary permissions are obtained.
2) This drawing is the property of MICA Design and must not be reproduced or used in any way without the written permission of MICA Design.
3) It is the responsibility of the client to ensure that the design is suitable for the intended use and that all necessary permissions are obtained. MICA Design is not responsible for any errors or omissions in this drawing.
4) It is the responsibility of the client to ensure that the design is suitable for the intended use and that all necessary permissions are obtained. MICA Design is not responsible for any errors or omissions in this drawing.
5) For all projects, MICA Design will be responsible for the design and construction of the building. MICA Design is not responsible for any errors or omissions in this drawing.



View A

