


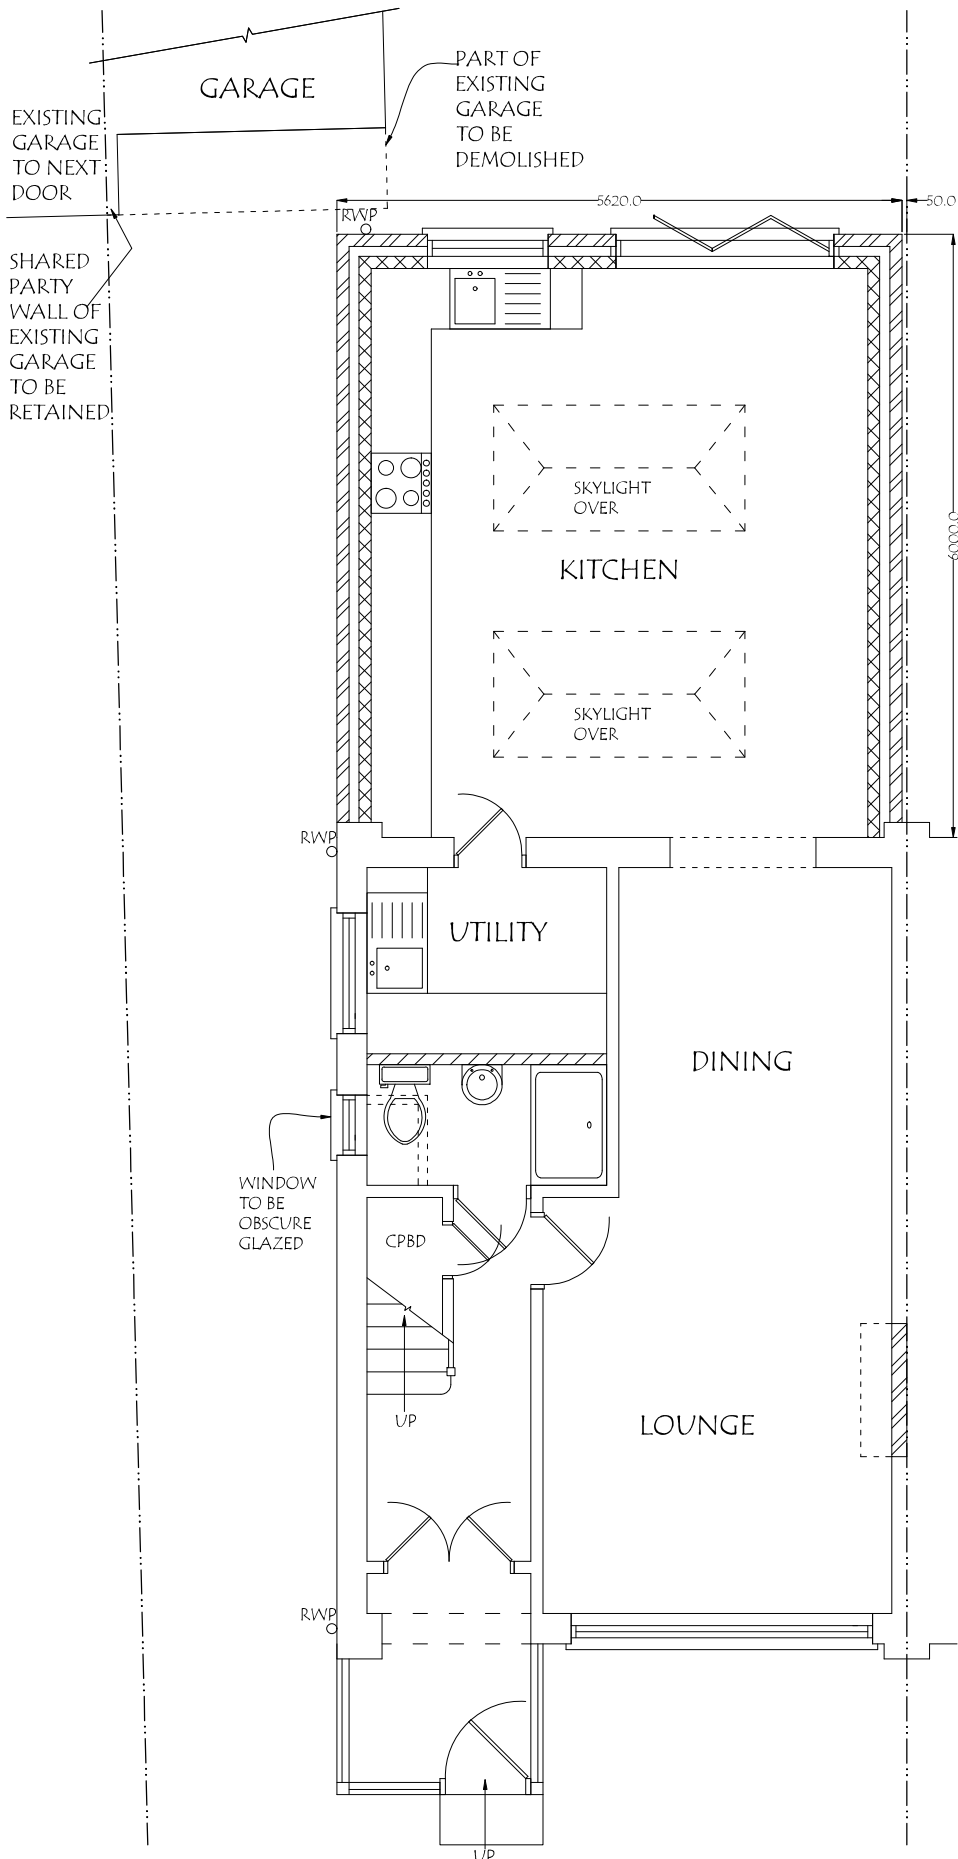

93 Carlton Avenue West, Wembley, HA0 3RB
 Email : planningdesigns@hotmail.com
 Tel : 07940961010

ADDRESS:
 195, BODYCOATS ROAD,
 CHANDLERS FORD, SO53 2JA.

DRAWING TITLE: PROPOSED GROUND FLOOR PLAN

DRG. NO. - 04

REV:

SCALE - 1: 50

DATE: 17/03/2026

DRG. PAPER SIZE: A3