


1. This drawing is the copyright of Hampshire Design Consultancy Ltd. and may not be reproduced without licence.
2. The Contractor shall not scale off this drawing for construction purposes, only figured dimensions shall be worked from.
3. All dimensions and levels are to be checked on site by the Contractor before the commencement of any work and any discrepancies reported to the Architect.
4. No responsibility can be accepted for errors arising on site due to unauthorised variations from the Architects drawings.


Revision

Notes


- 1. Proposed slate roof
- 2. Timber cladding stained black
- 3. Lower plinth build from the same bricks as the house.

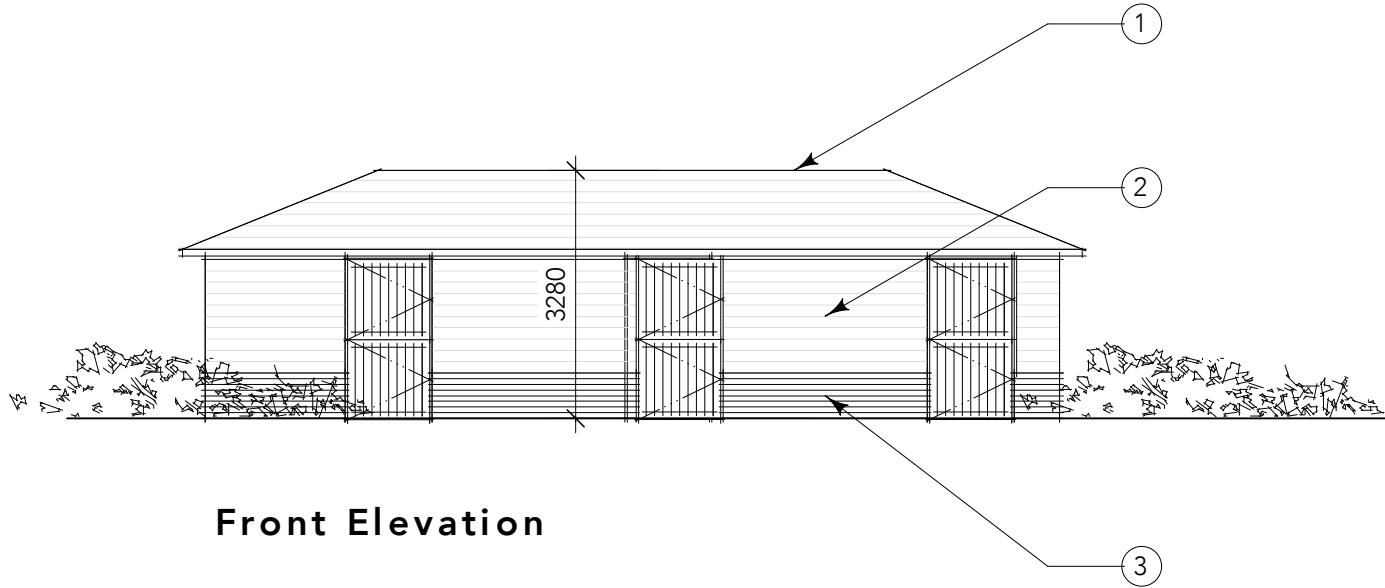

Front Elevation

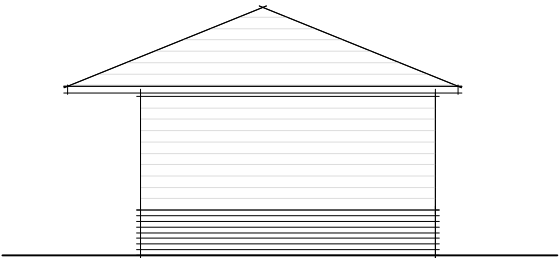


Side Elevation

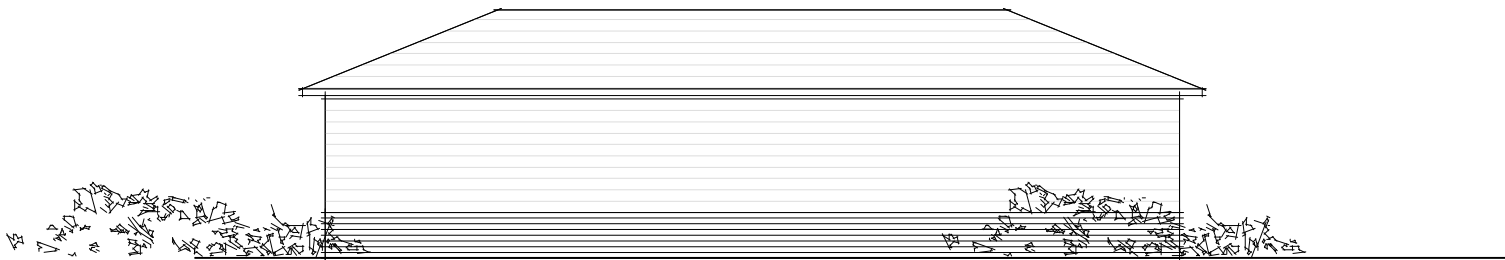

Rear Elevation



Side Elevation

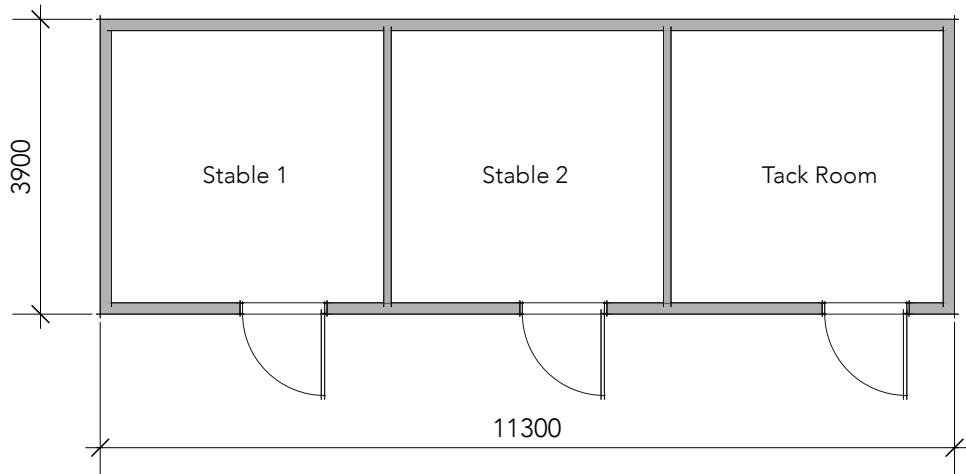

0 2 4 6 8 M

clients details
Mr & Mrs M. Muddiman
site details
Allington Manor Farm,
Allington Lane. Fair Oak
Eastleigh. SO50 7DE.
drawing reference



PROPOSED STABLE BLOCK
2 Horses.

created by
HDC Ltd
drawing No
240/SB/DP/003
scale
1:100@A3
stage:
PLANNING

Revision
date
April 26

www.hampshiredesign.co.uk

