



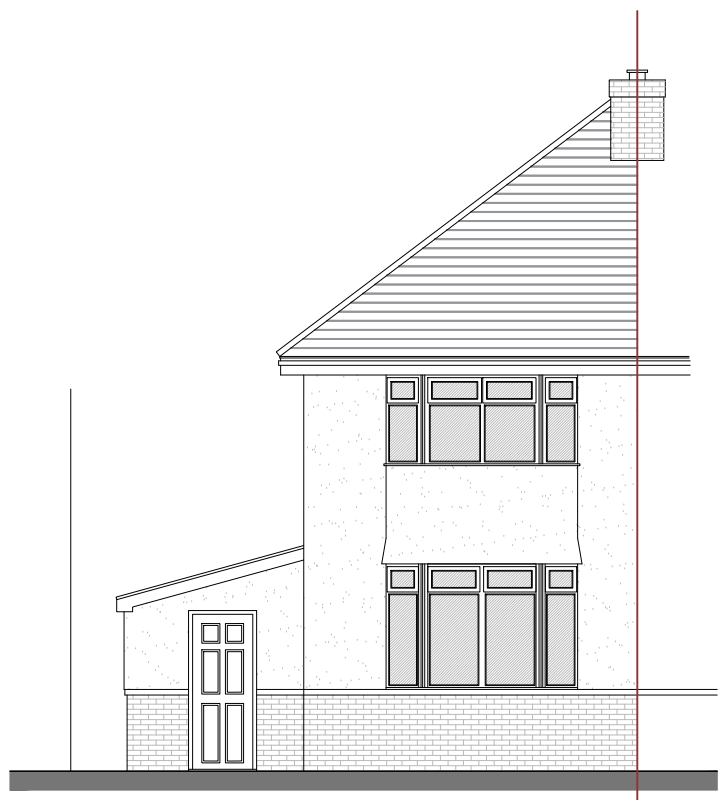


PROPOSED FRONT ELEVATION
1:100@A1




PROPOSED SIDE ELEVATION
1:100@A1

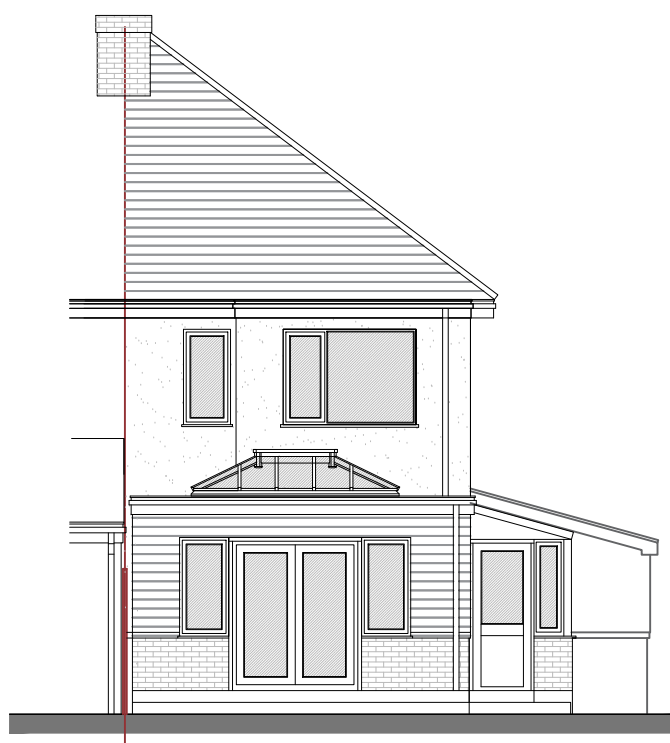


PROPOSED REAR ELEVATION
1:100@A1

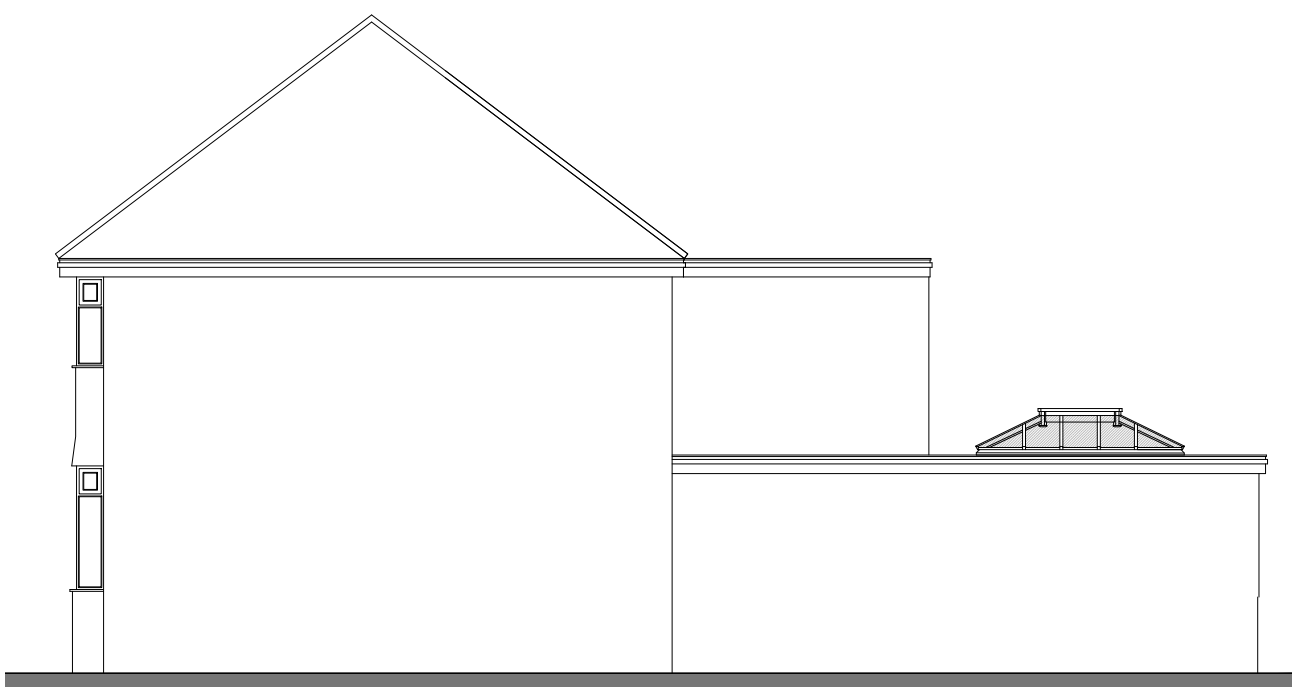



PROPOSED SIDE ELEVATION
1:100@A1

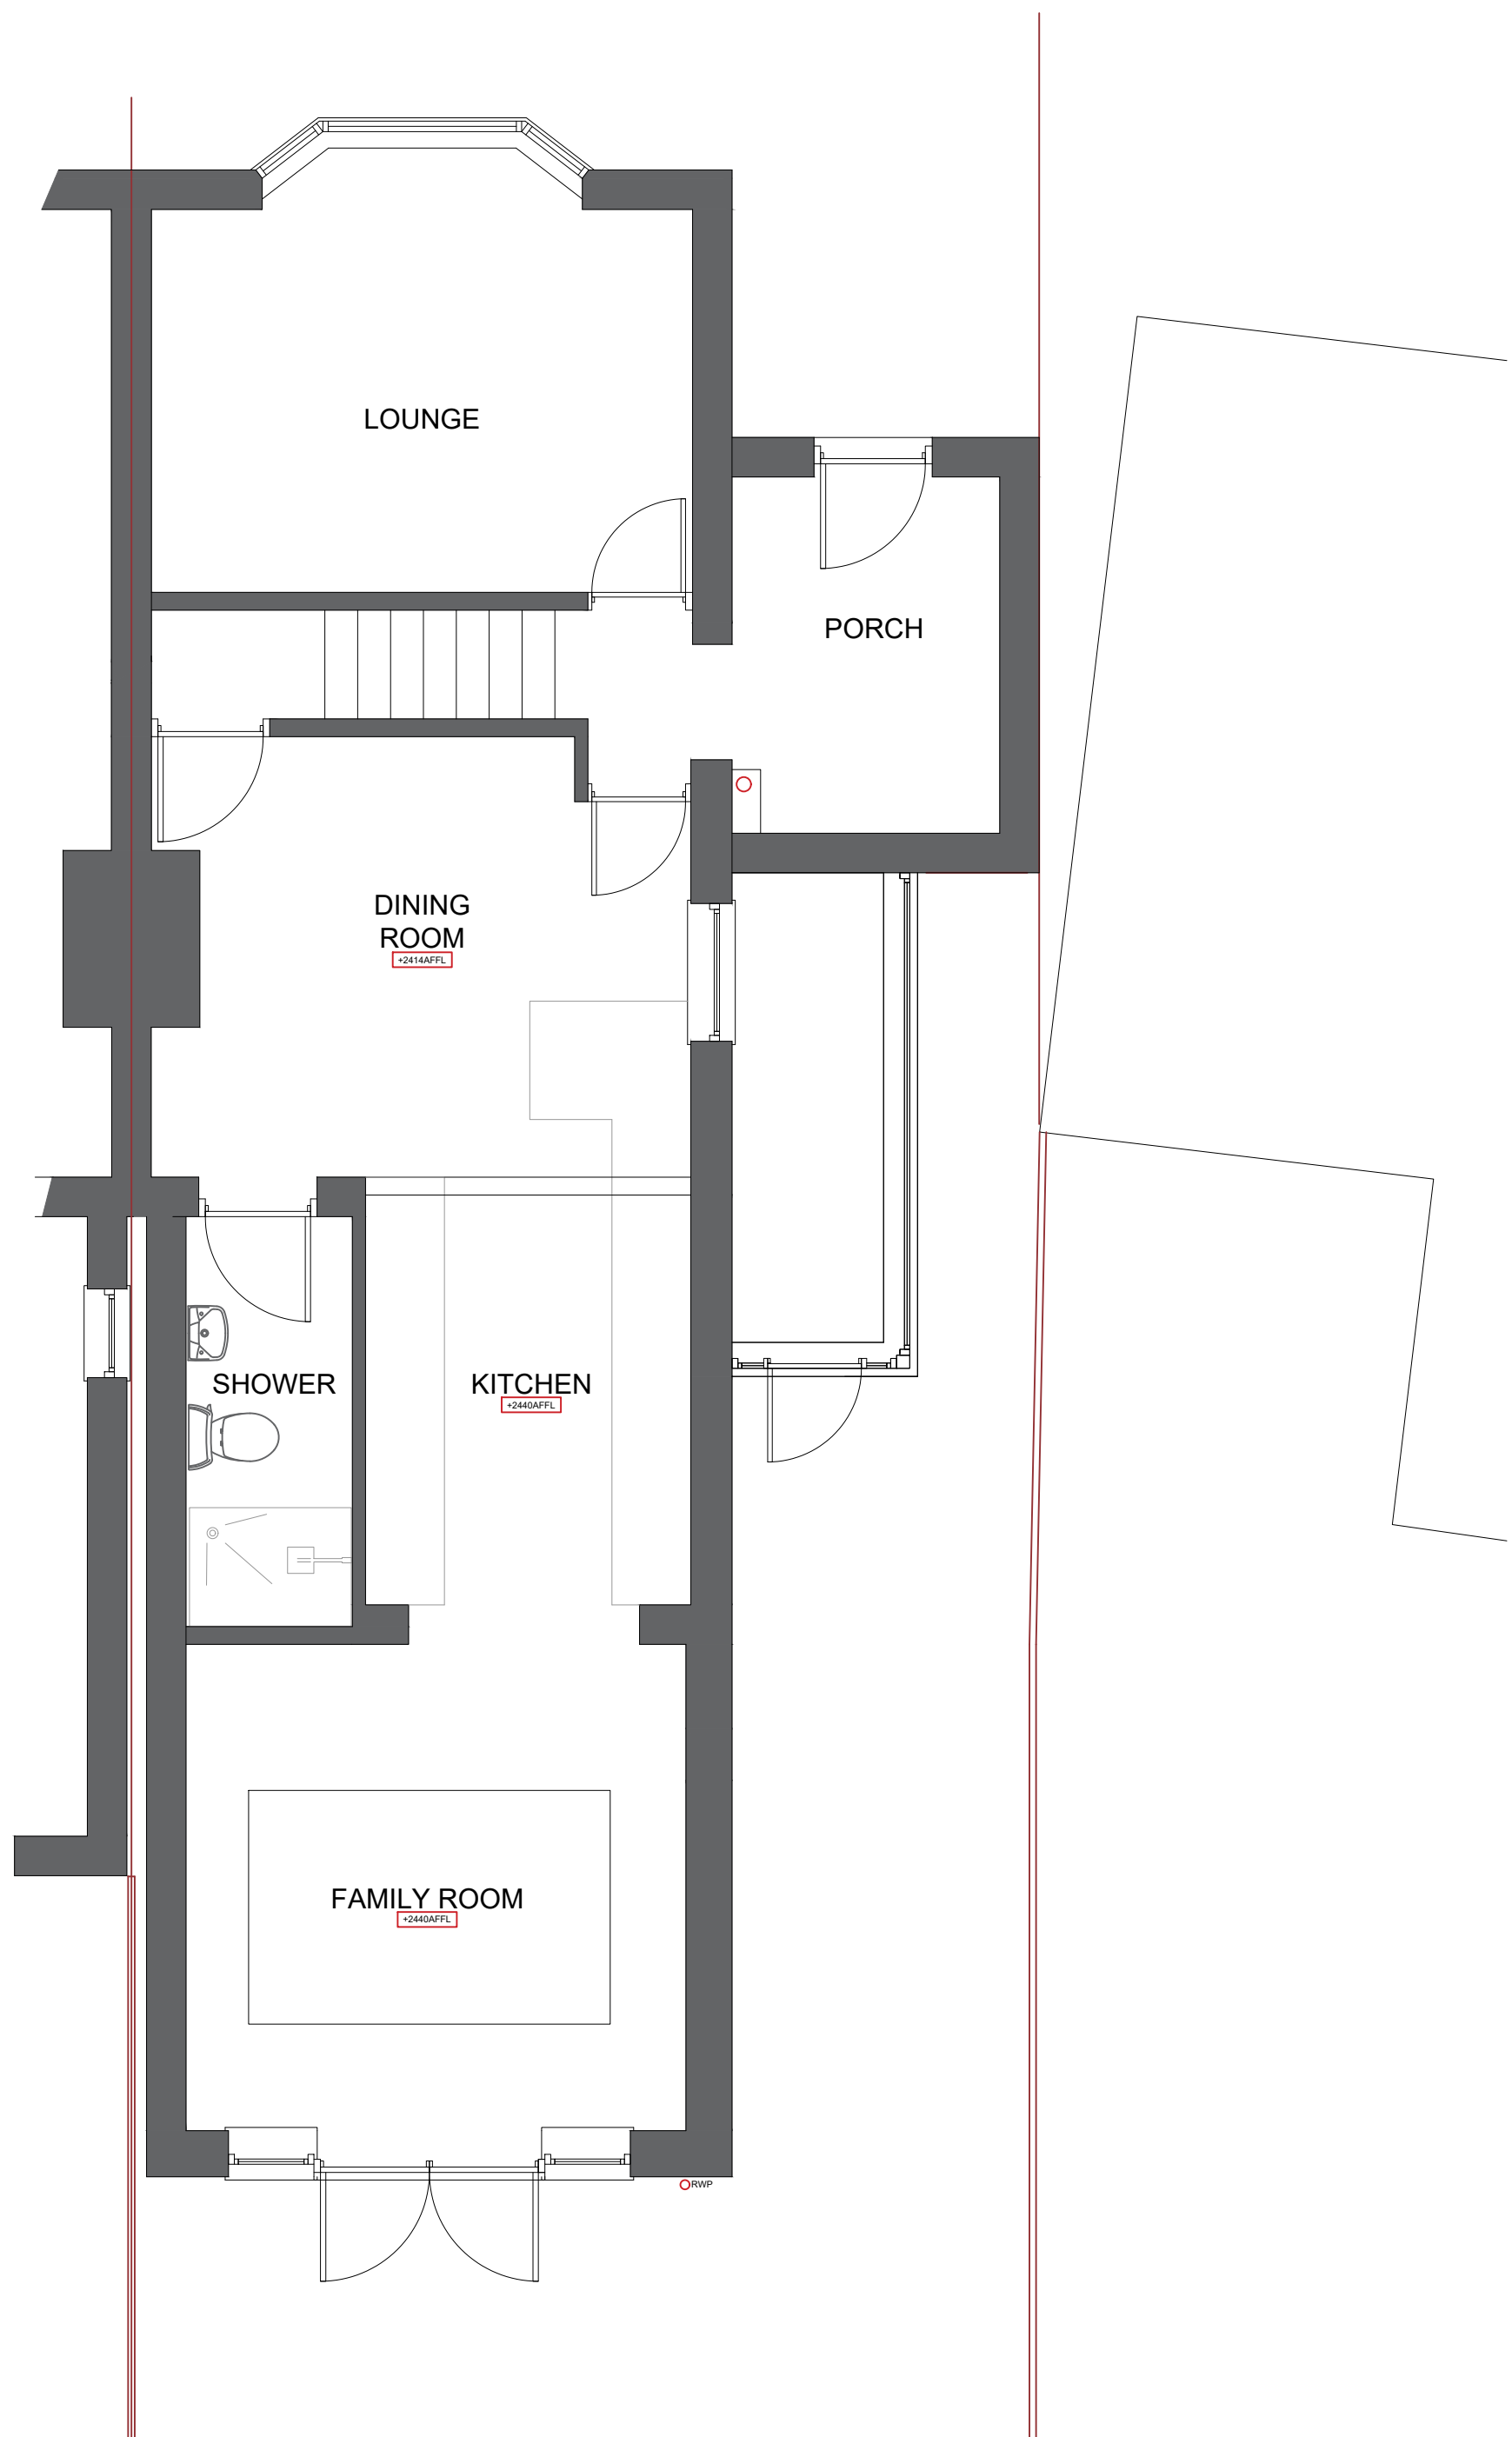

PROPOSED GROUND FLOOR PLAN
1:50@A1

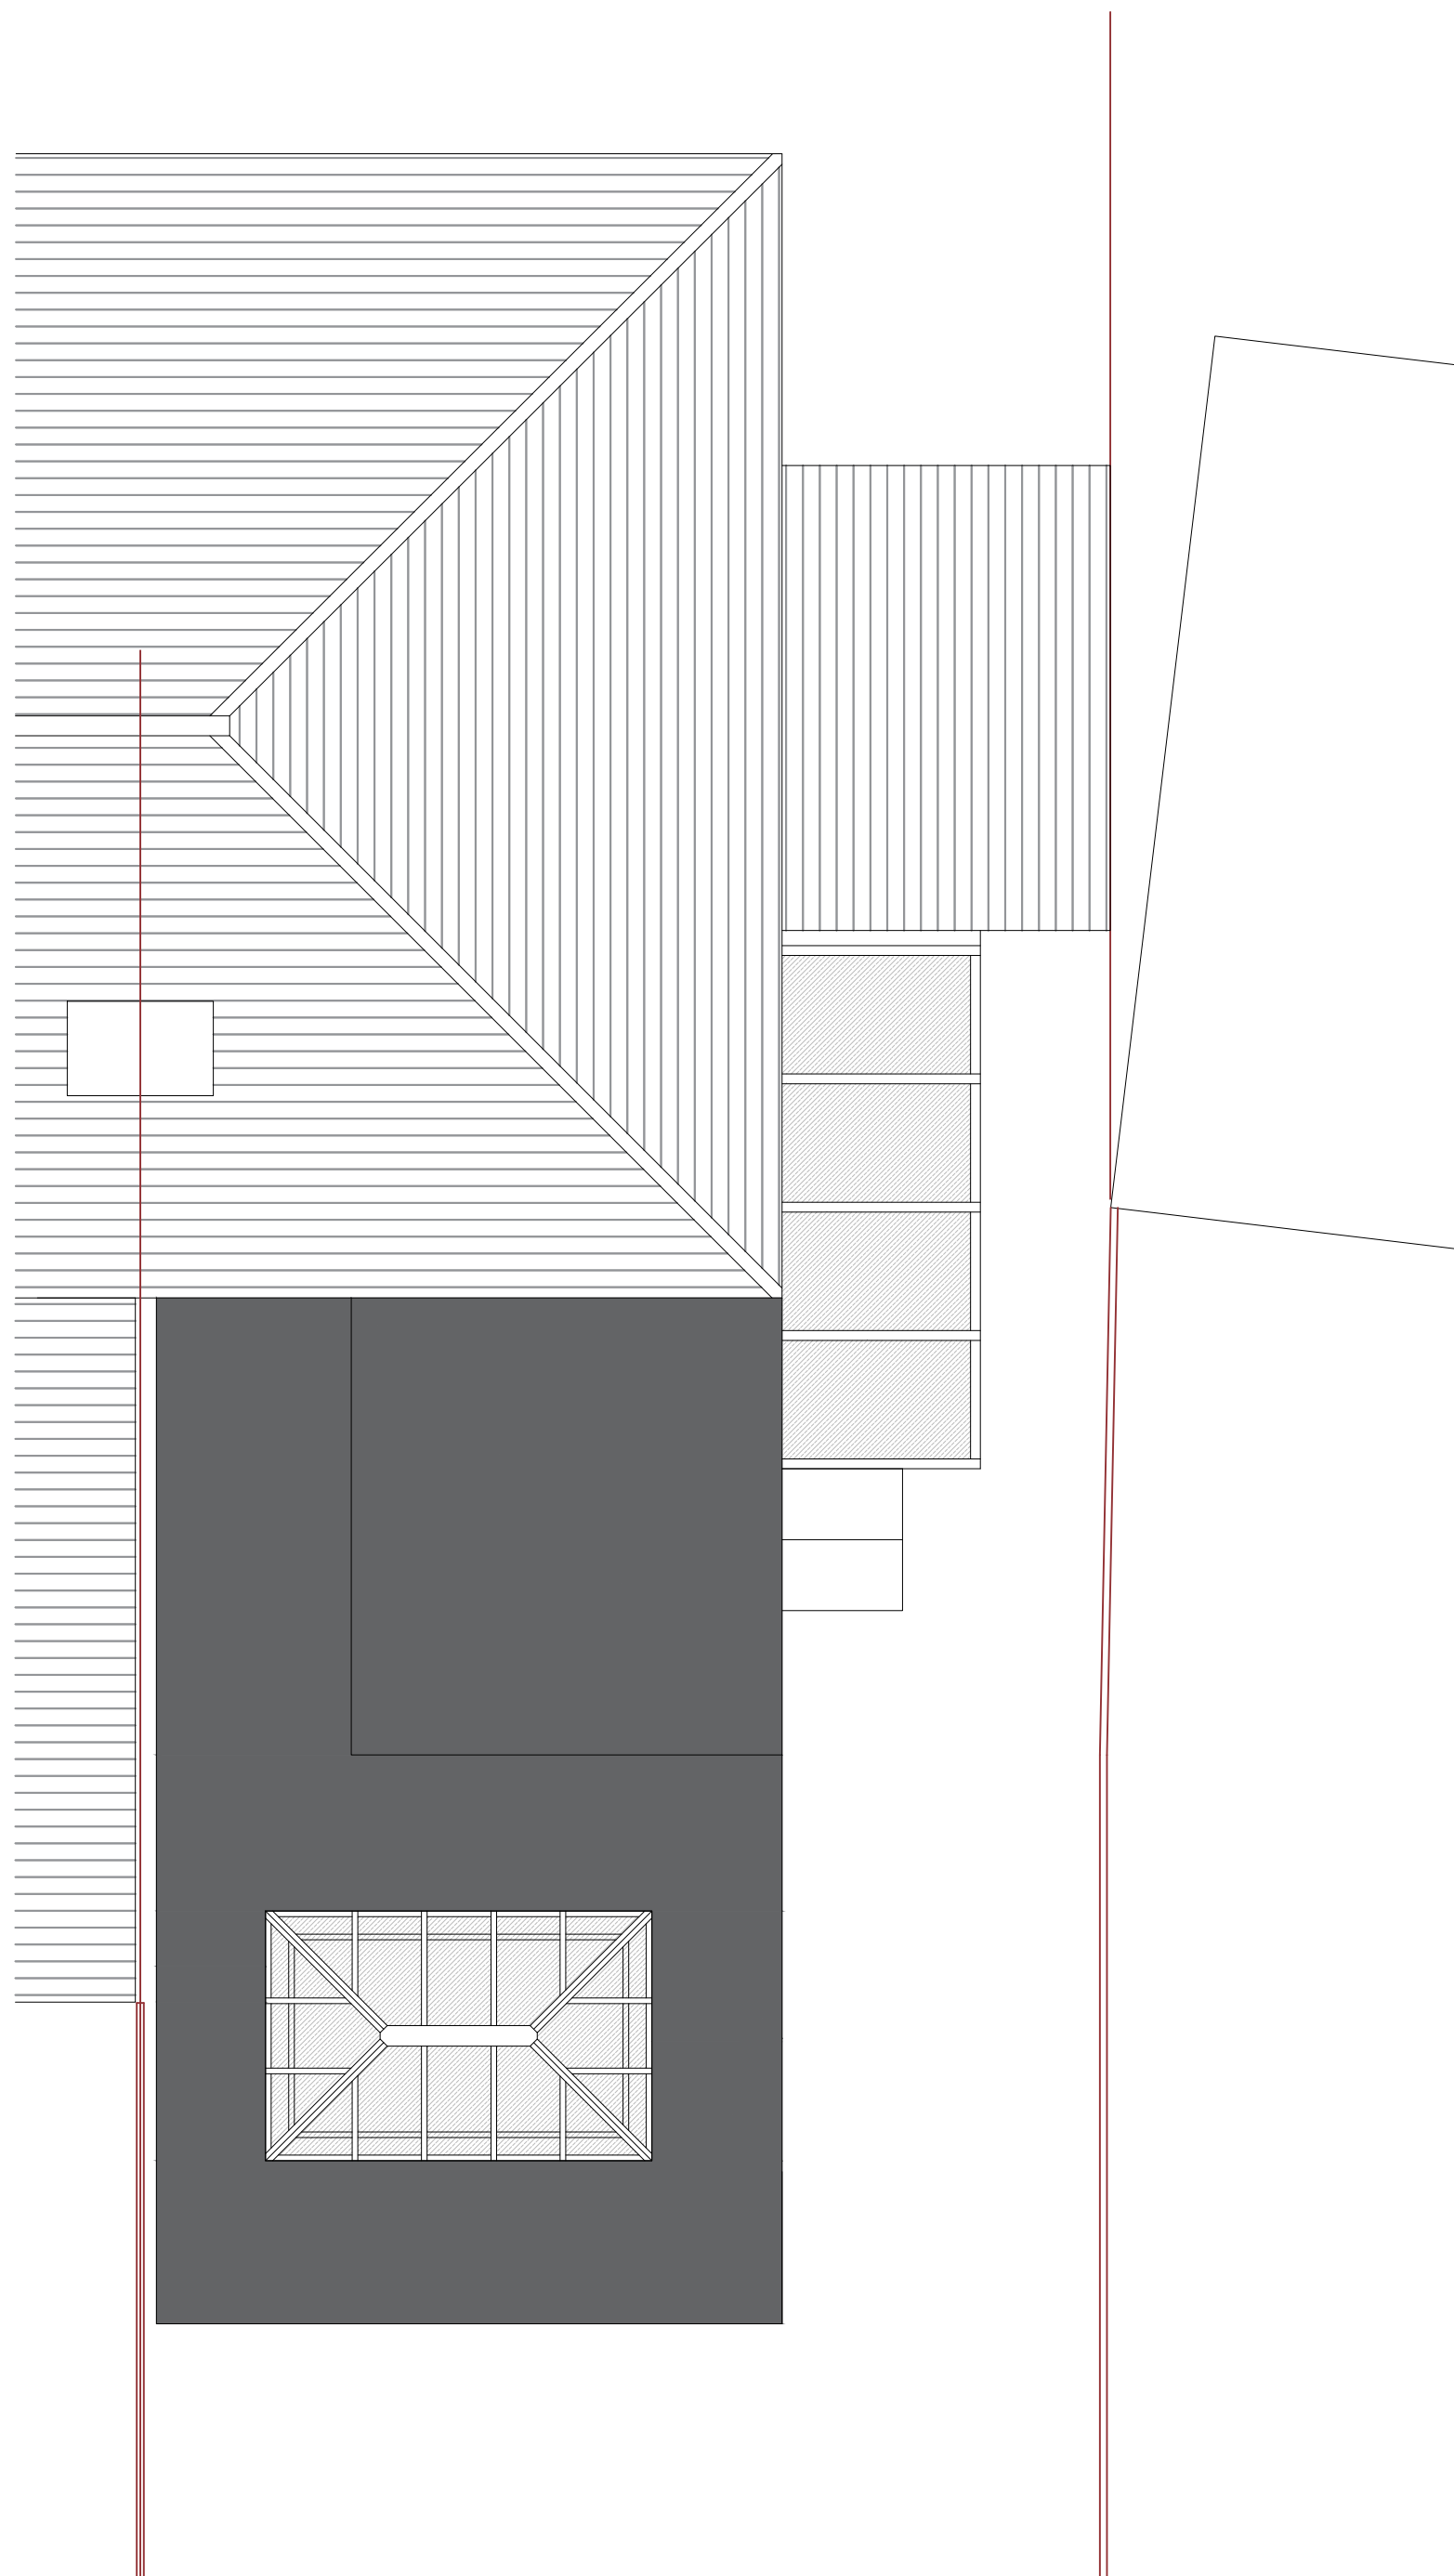

PROPOSED ROOF FLOOR PLAN
1:50@A1

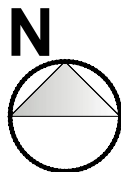 

NOTES

DO NOT SCALE FROM THIS DRAWING.
ALL DIMENSIONS TO BE CHECKED ON SITE.
COPYRIGHT PROTECTED.

ORIGINAL A1

PREVIOUS CAR PORT POSITIONED TO THE SIDE OF NO8.

REVISIONS:

REV A:

JOB TITLE:

PROPOSALS AT:
8 UPPER ST HELENS ROAD,
HEDGE END,
SOUTHAMPTON,
SO30 0LH

PLANNING

CONTACT:

07988518827
dwilliams@willowarchitecture.co.uk

SIMON & MEL

CLIENT:



DRAWING TITLE:

PROPOSED PLANS & ELEVATIONS

DRAWN BY:

DTW

DATE:

24/04/26

SCALE:

VARIES@A1

DRAWING NO:

2109-002