



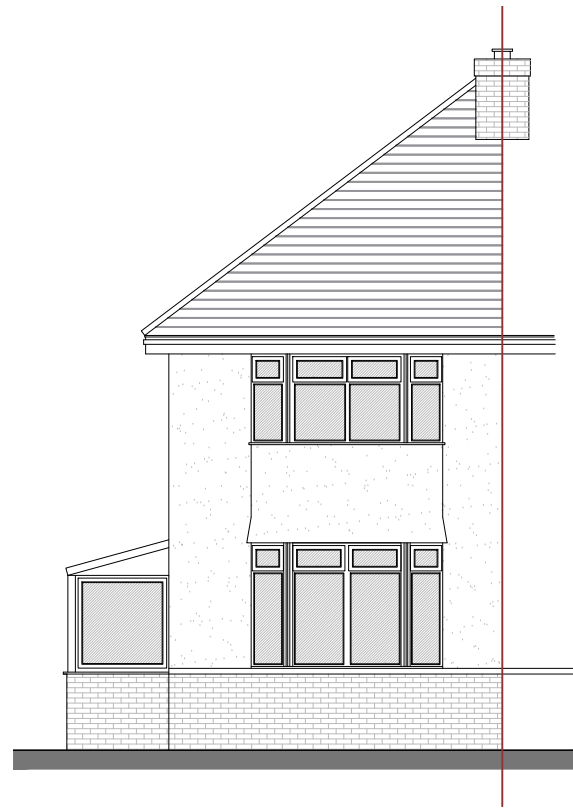


EXISTING FRONT ELEVATION
1:100@A1




EXISTING SIDE ELEVATION
1:100@A1

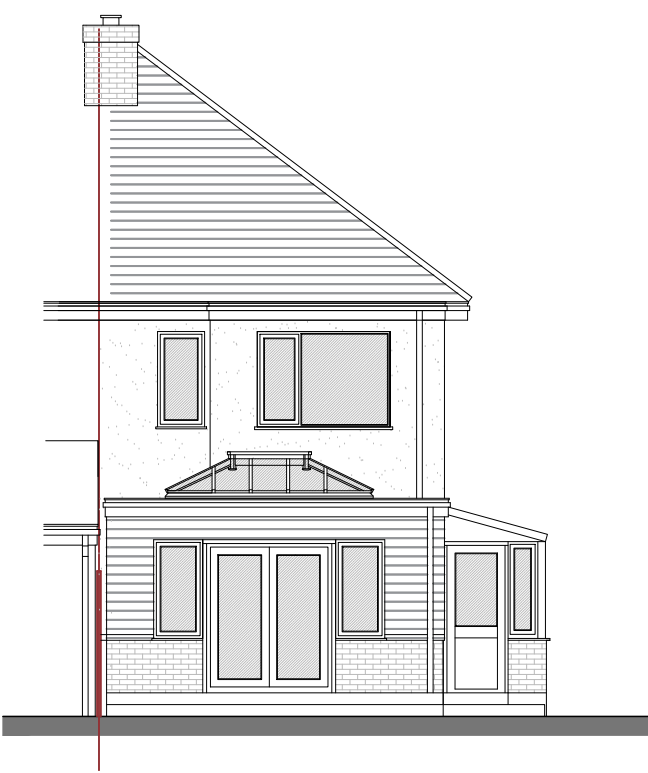


EXISTING REAR ELEVATION
1:100@A1

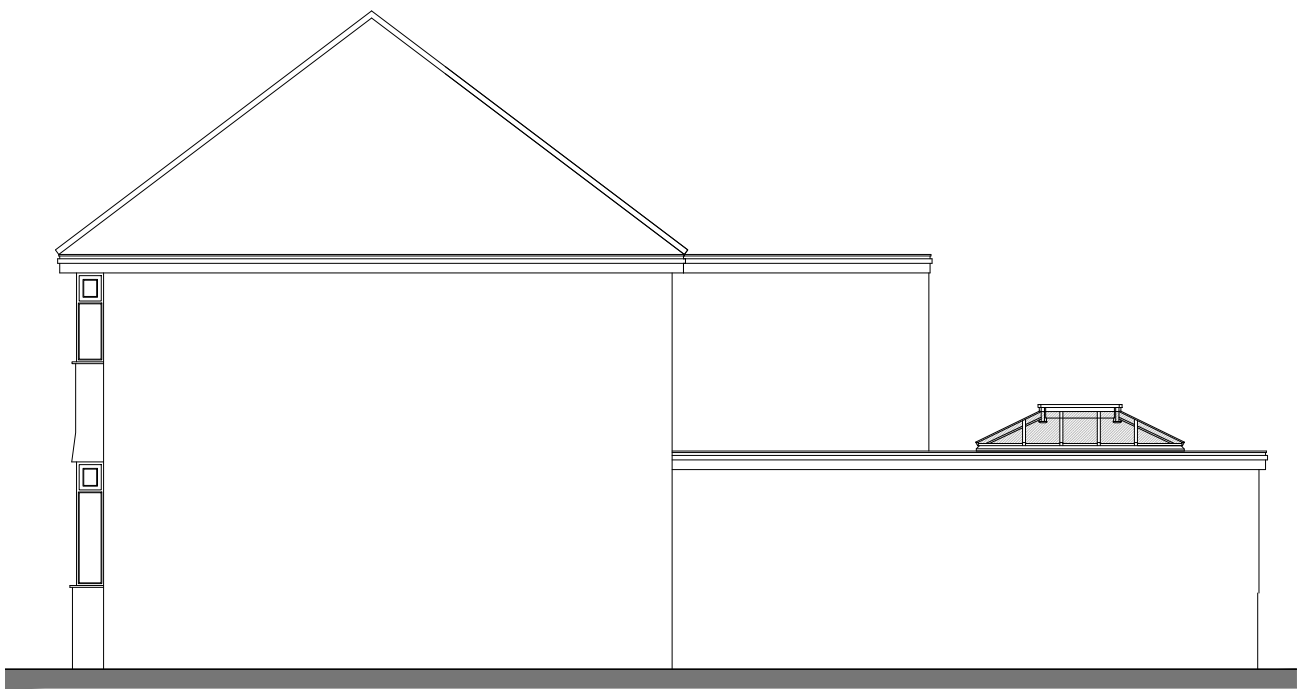



EXISTING SIDE ELEVATION
1:100@A1

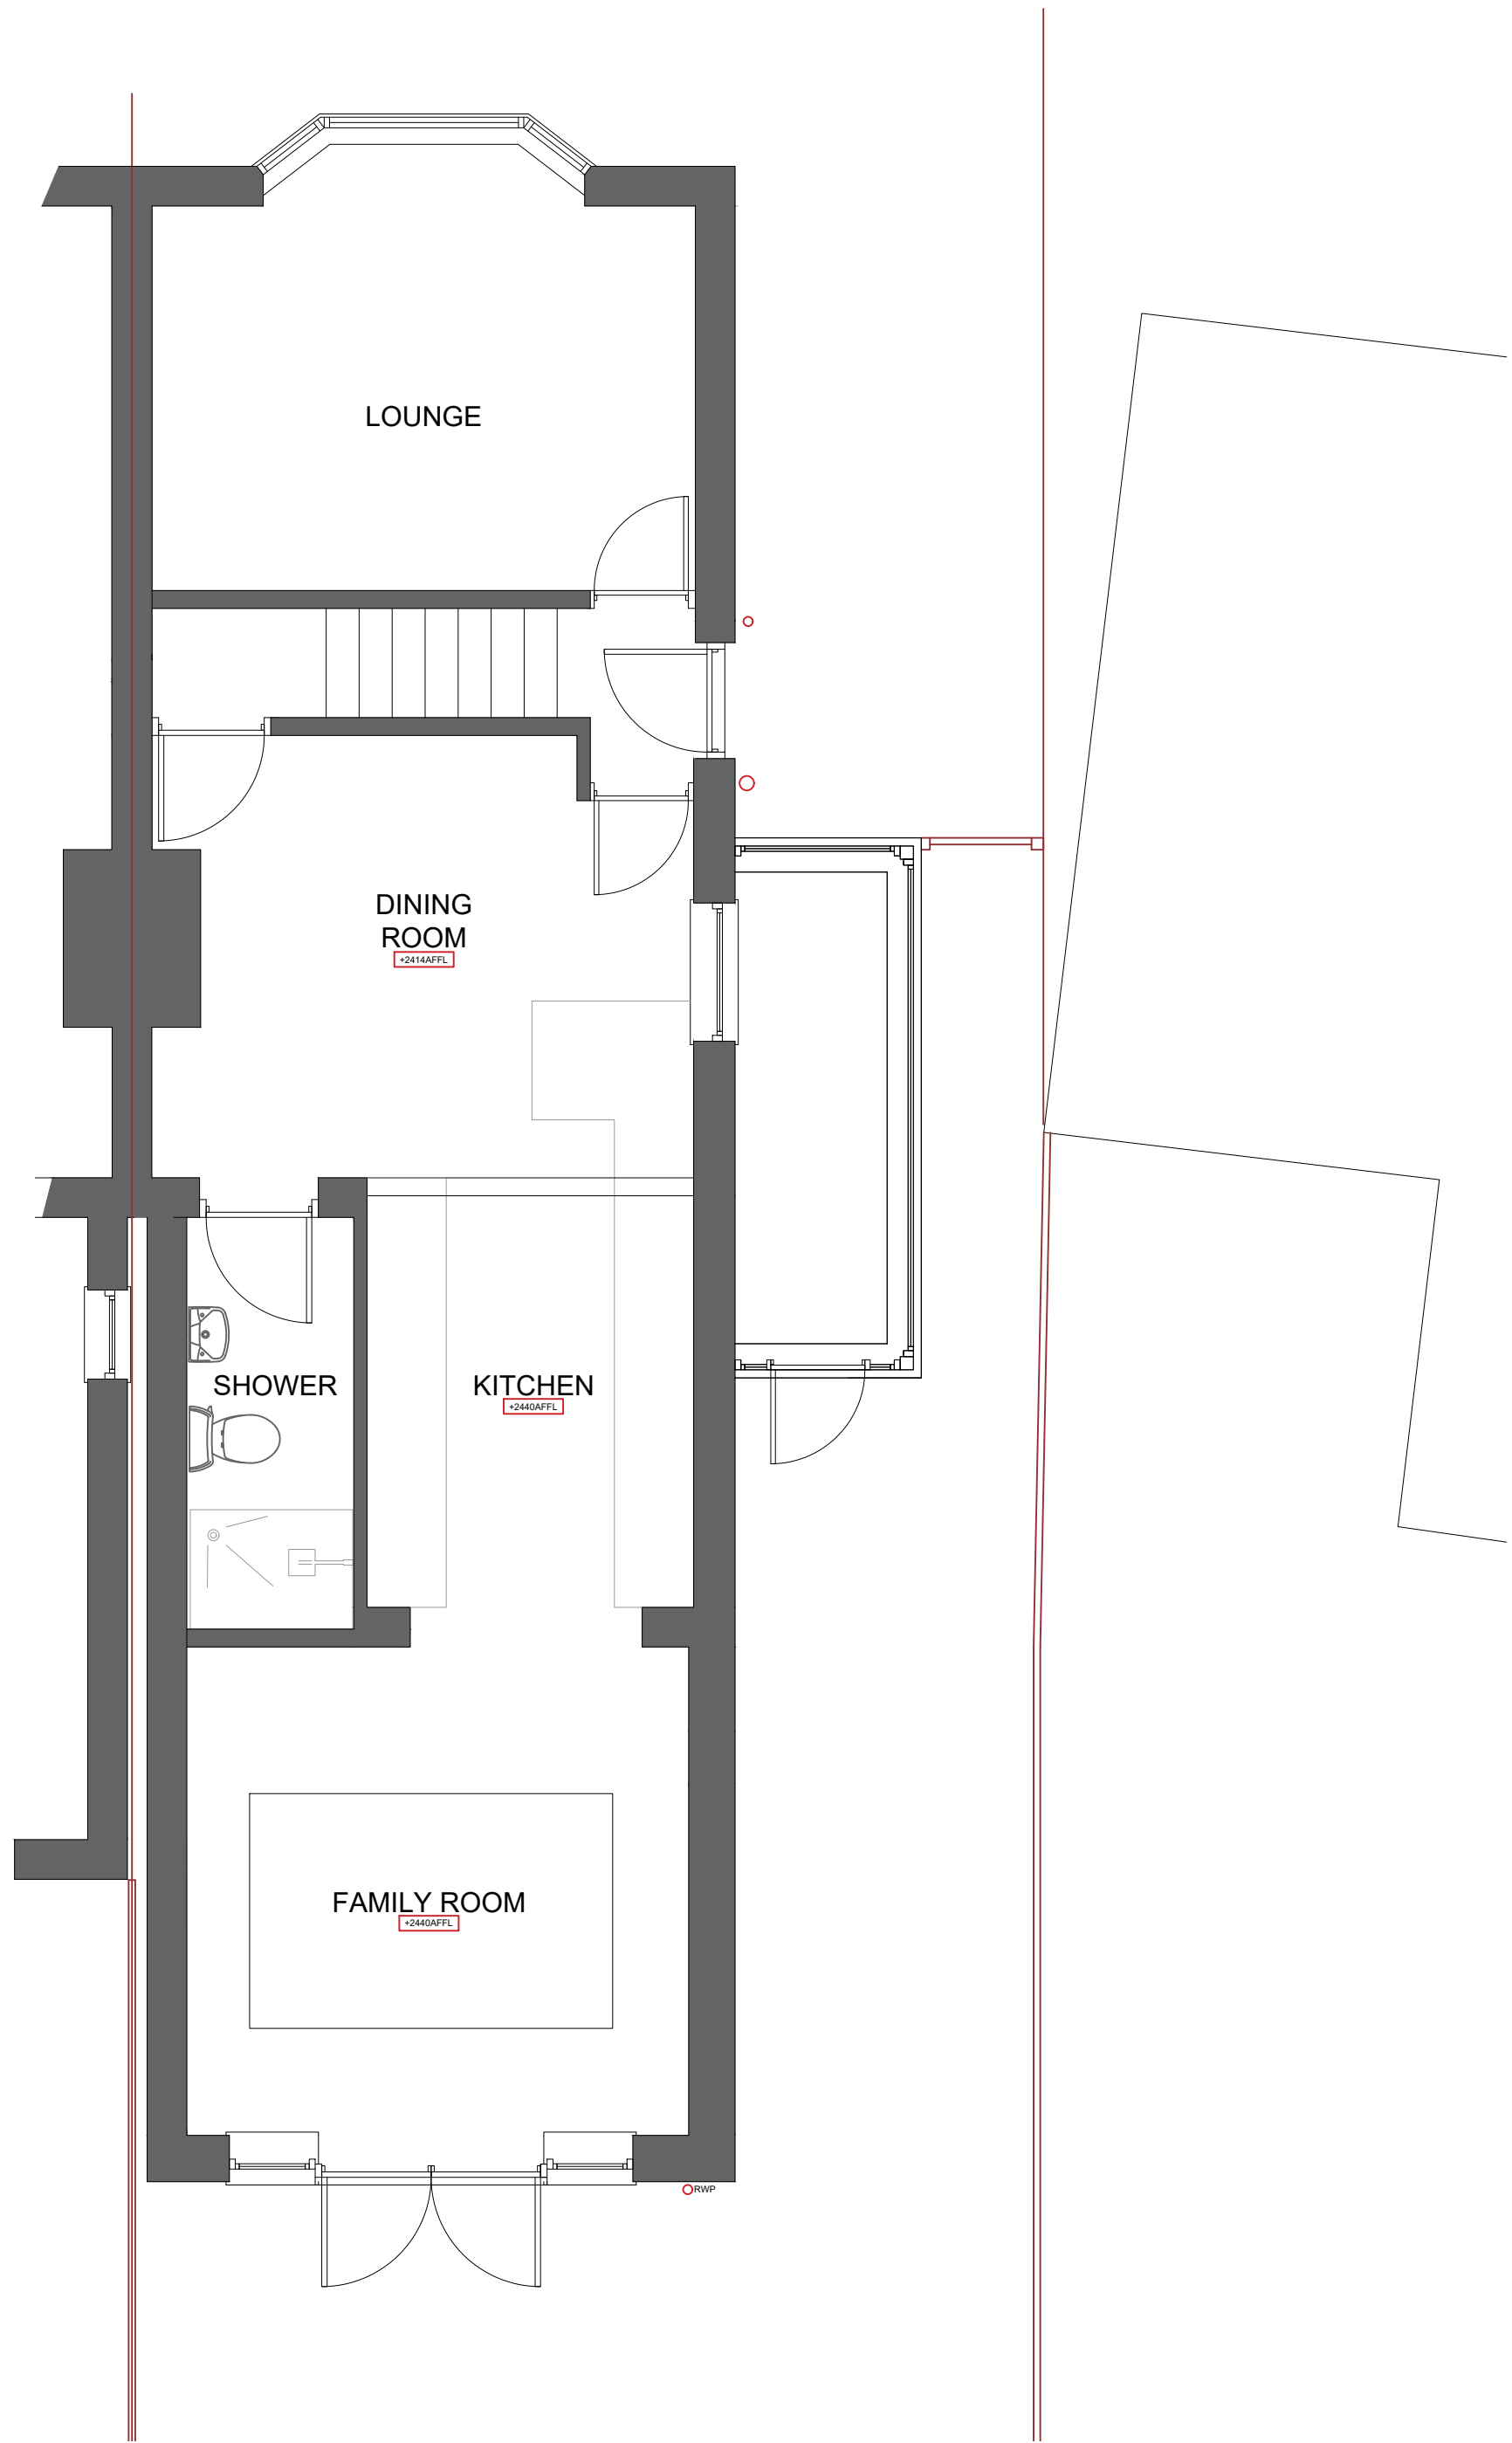

EXISTING GROUND FLOOR PLAN
1:50@A1

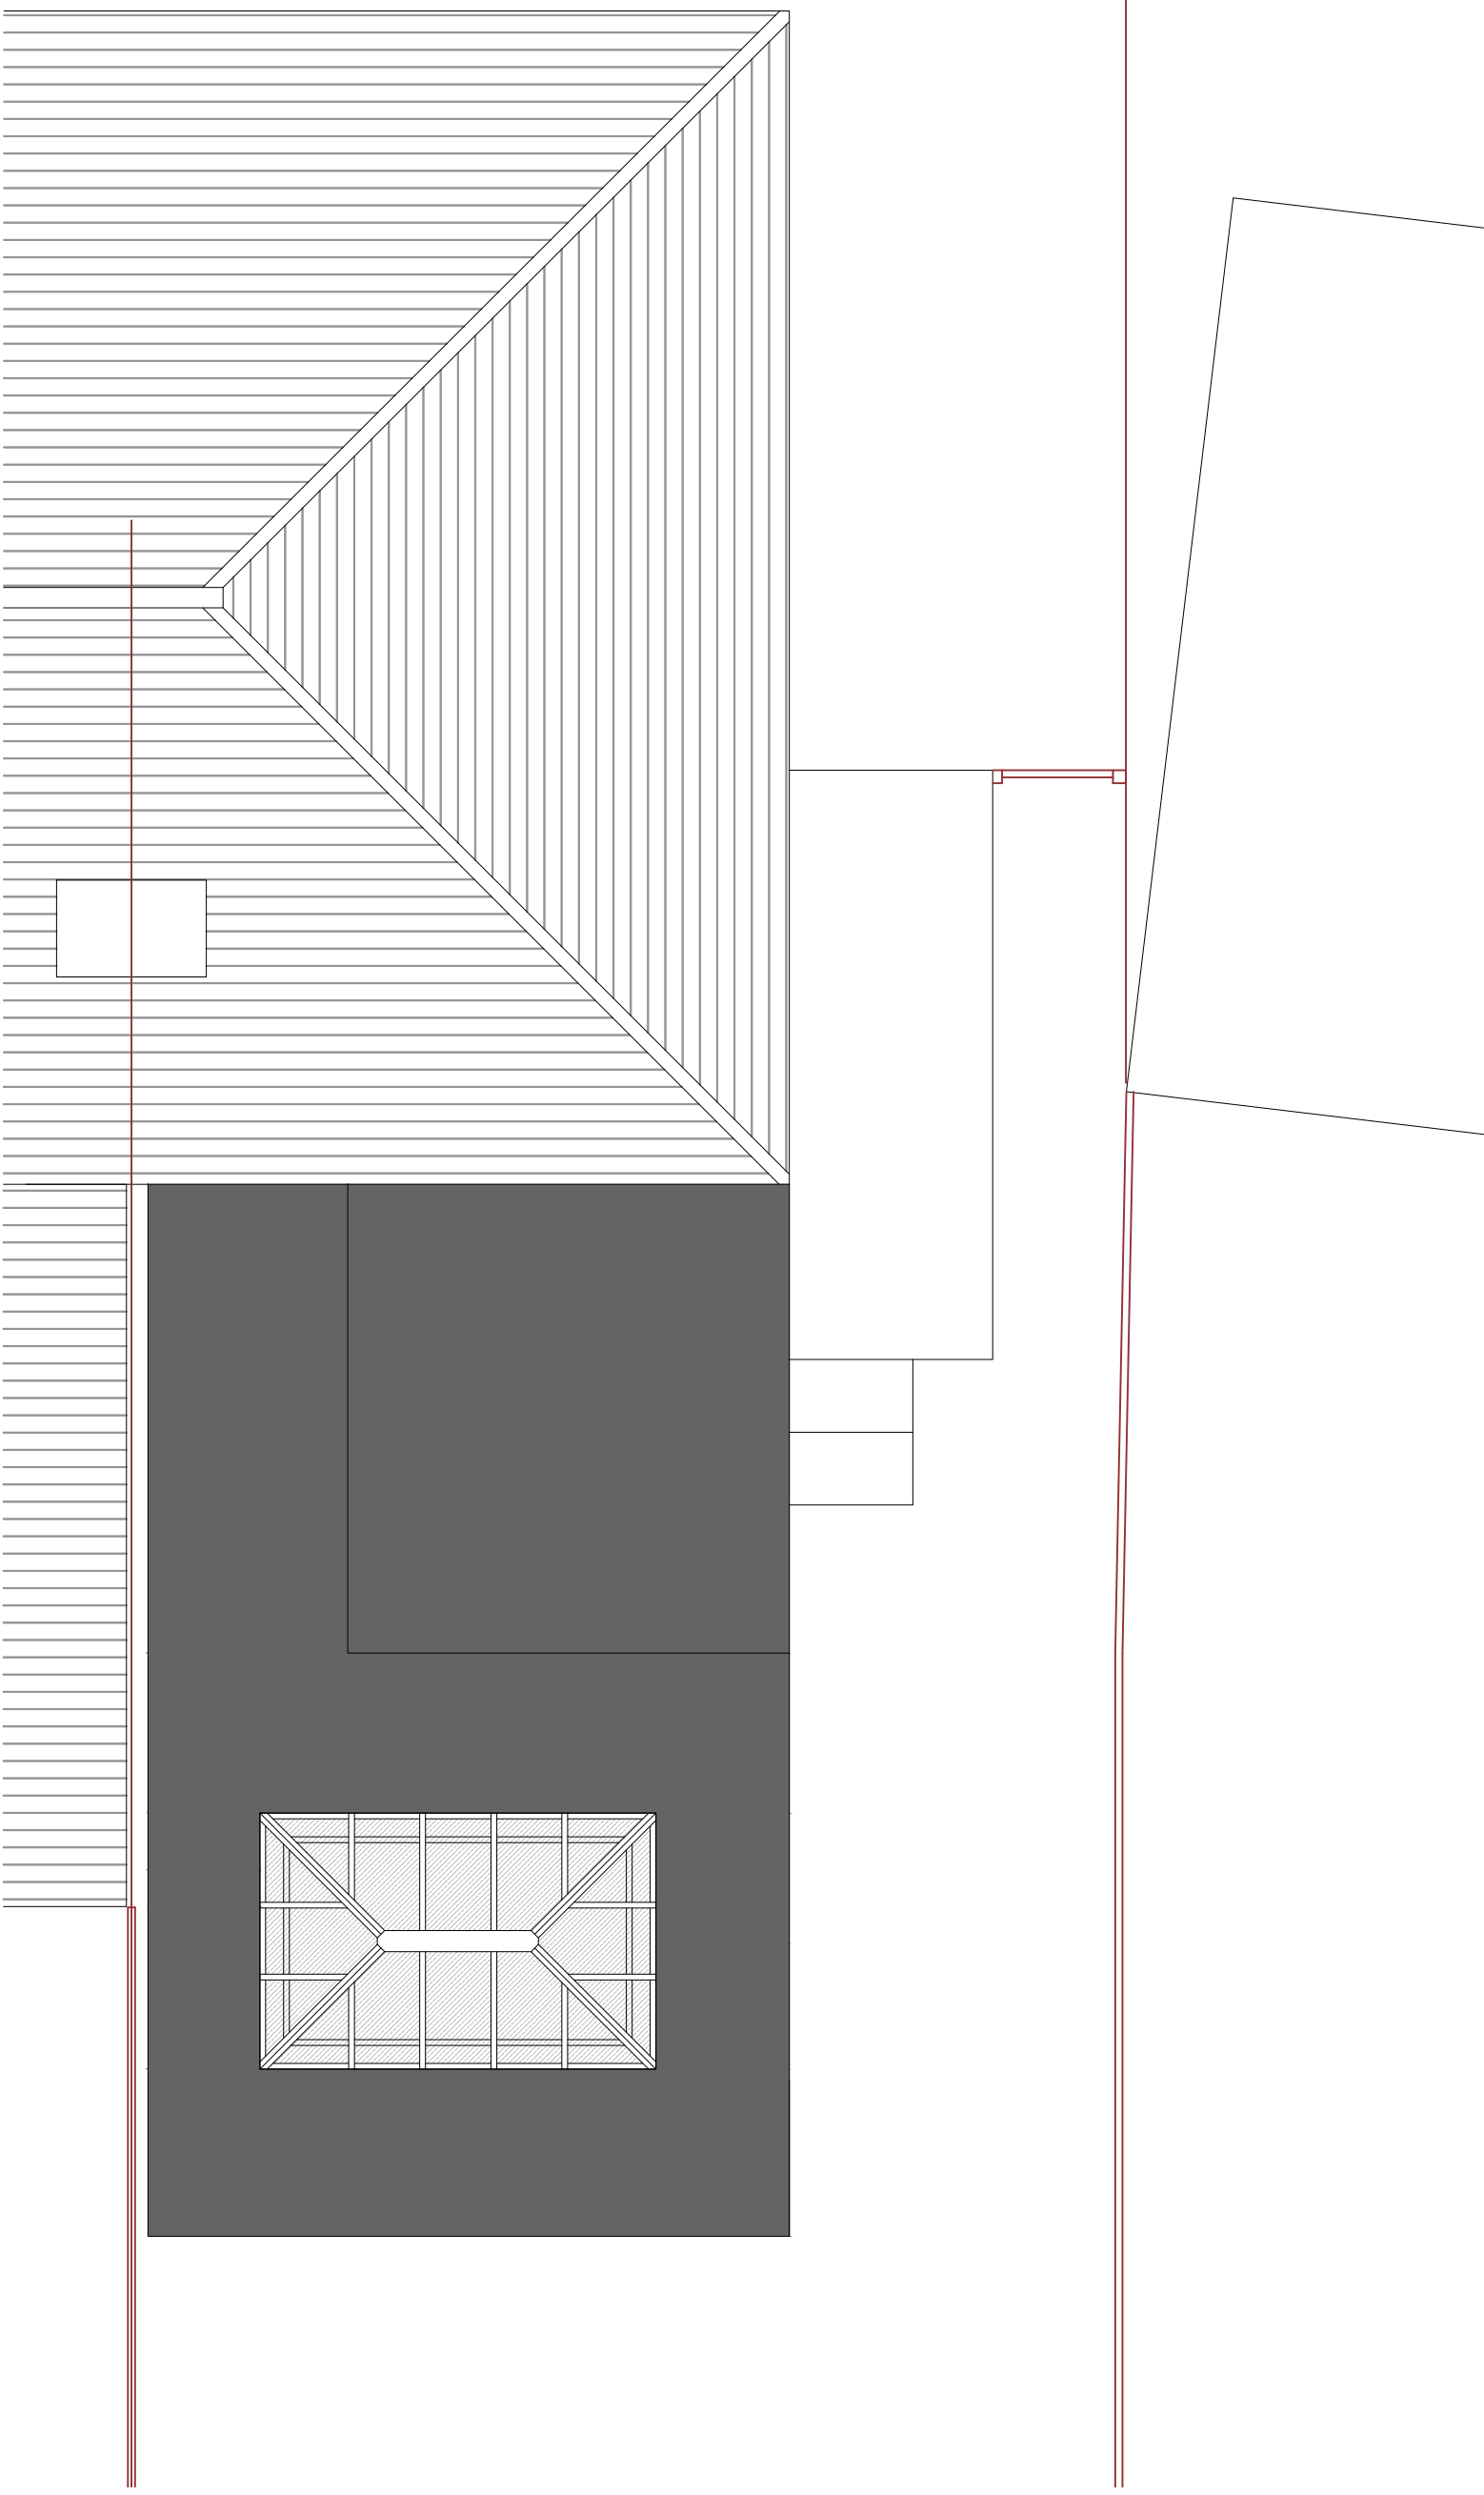

EXISTING ROOF FLOOR PLAN
1:50@A1

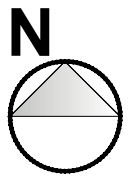 

NOTES

DO NOT SCALE FROM THIS DRAWING.
ALL DIMENSIONS TO BE CHECKED ON SITE.
COPYRIGHT PROTECTED.

REVISIONS:

REV A:

JOB TITLE:

PROPOSALS AT:
8 UPPER ST HELENS ROAD,
HEDGE END,
SOUTHAMPTON,
SO30 0LH

PLANNING

CONTACT:

07988518827
dwilliams@willowarchitecture.co.uk

SIMON & MEL

CLIENT:



DRAWING TITLE:

EXISTING PLANS & ELEVATIONS

DRAWN BY: DTW

DATE: 24/04/26 SCALE: VARIES@A1

DRAWING NO: 2109-001