


BLOCK/SITE PLAN


AREA 90m x 90m

SCALE: 1:500 on A4

CENTRE COORDINATES: 449639 , 117932

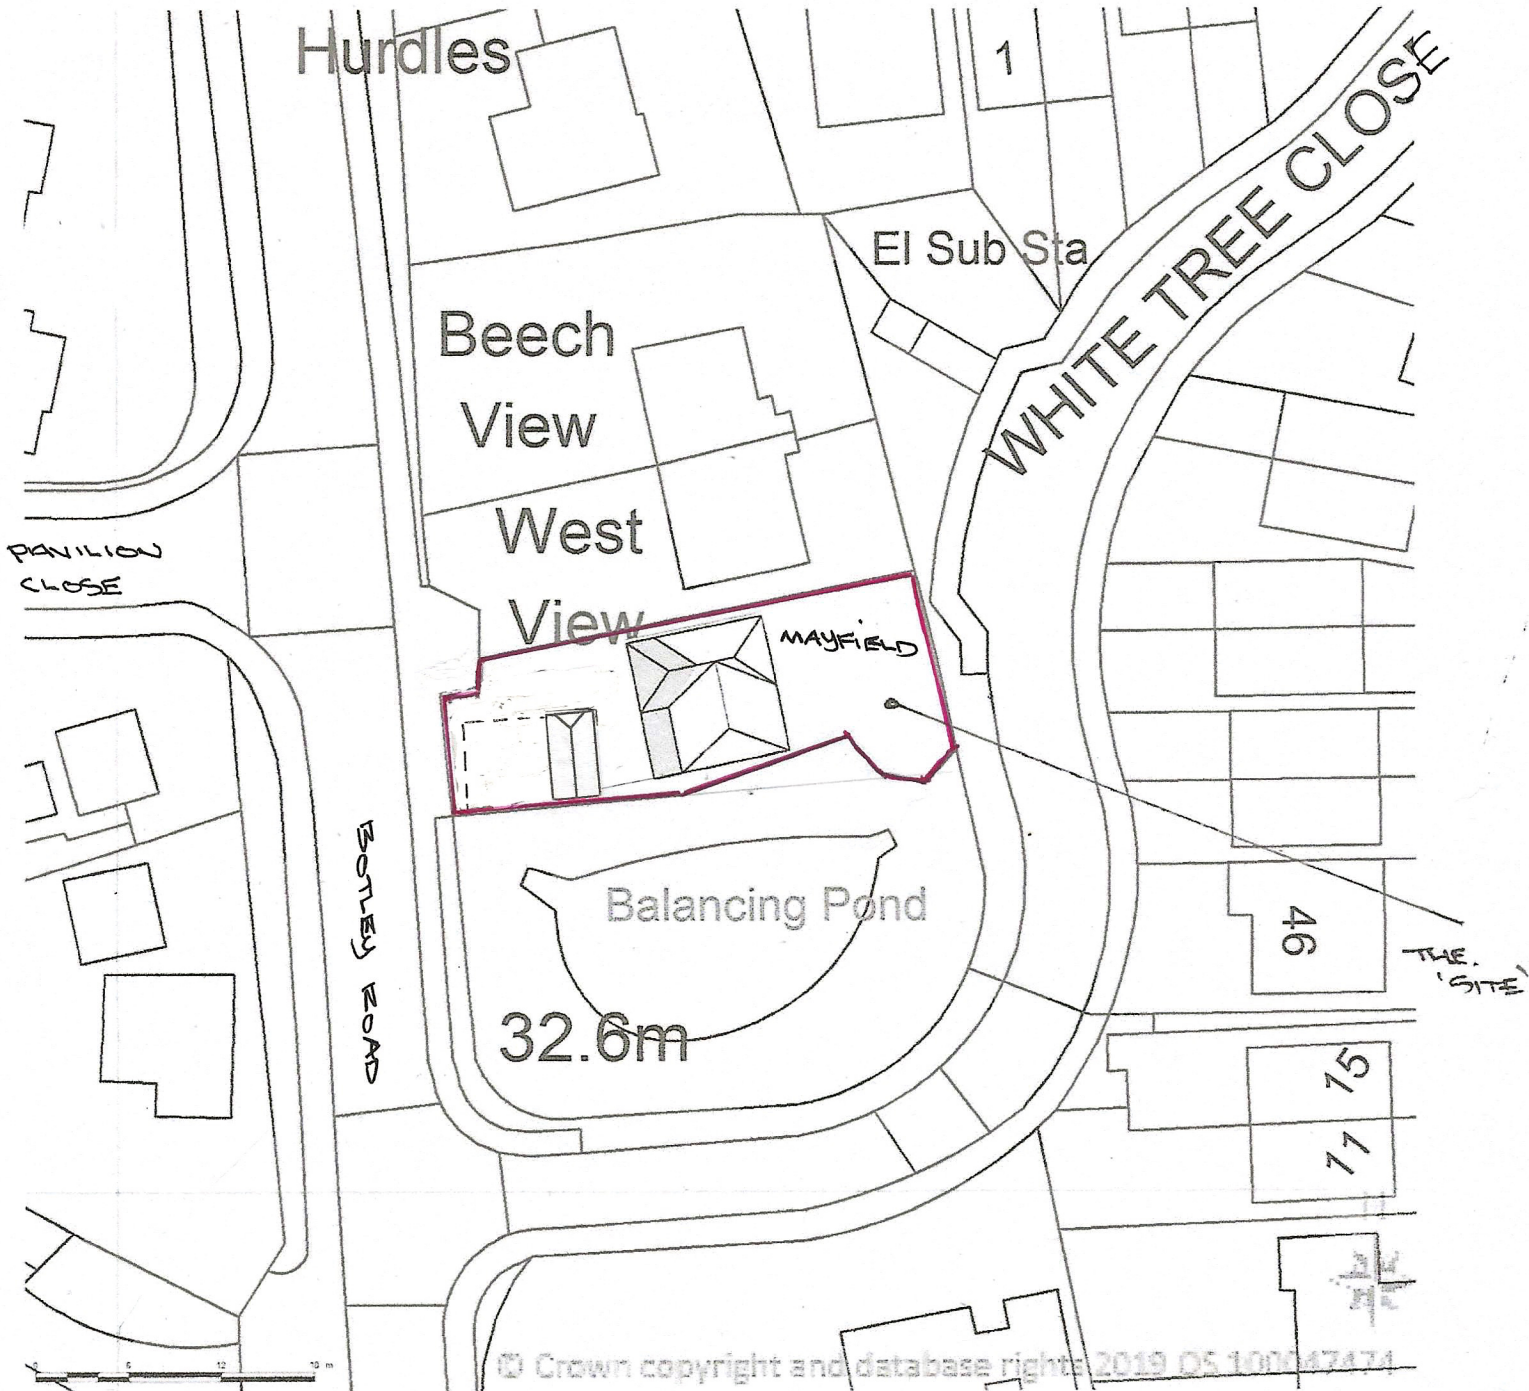

SCALE BAR 1:500

 

Supplied by Streetwise Maps Ltd
www.streetwise.net
 Licence No: 100047474
 12:14:51 09/07/2019

MAYFIELD
 BOTLEY ROAD
 FAIR OAK
 SOUTHAMPTON

SITE LOCATION PLAN
 AREA 2 HA
 SCALE 1:1250 on A4
 CENTRE COORDINATES: 449639, 117932



Supplied by Streetwise Maps Ltd
www.streetwise.net
 Licence No: 100047474
 09/07/2019 12:16

SCALE BAR 1:1250



MAYFIELD
 BOTLEY ROAD
 SOUTHAMPTON
 HAMPSHIRE
 SO50 7AP.