



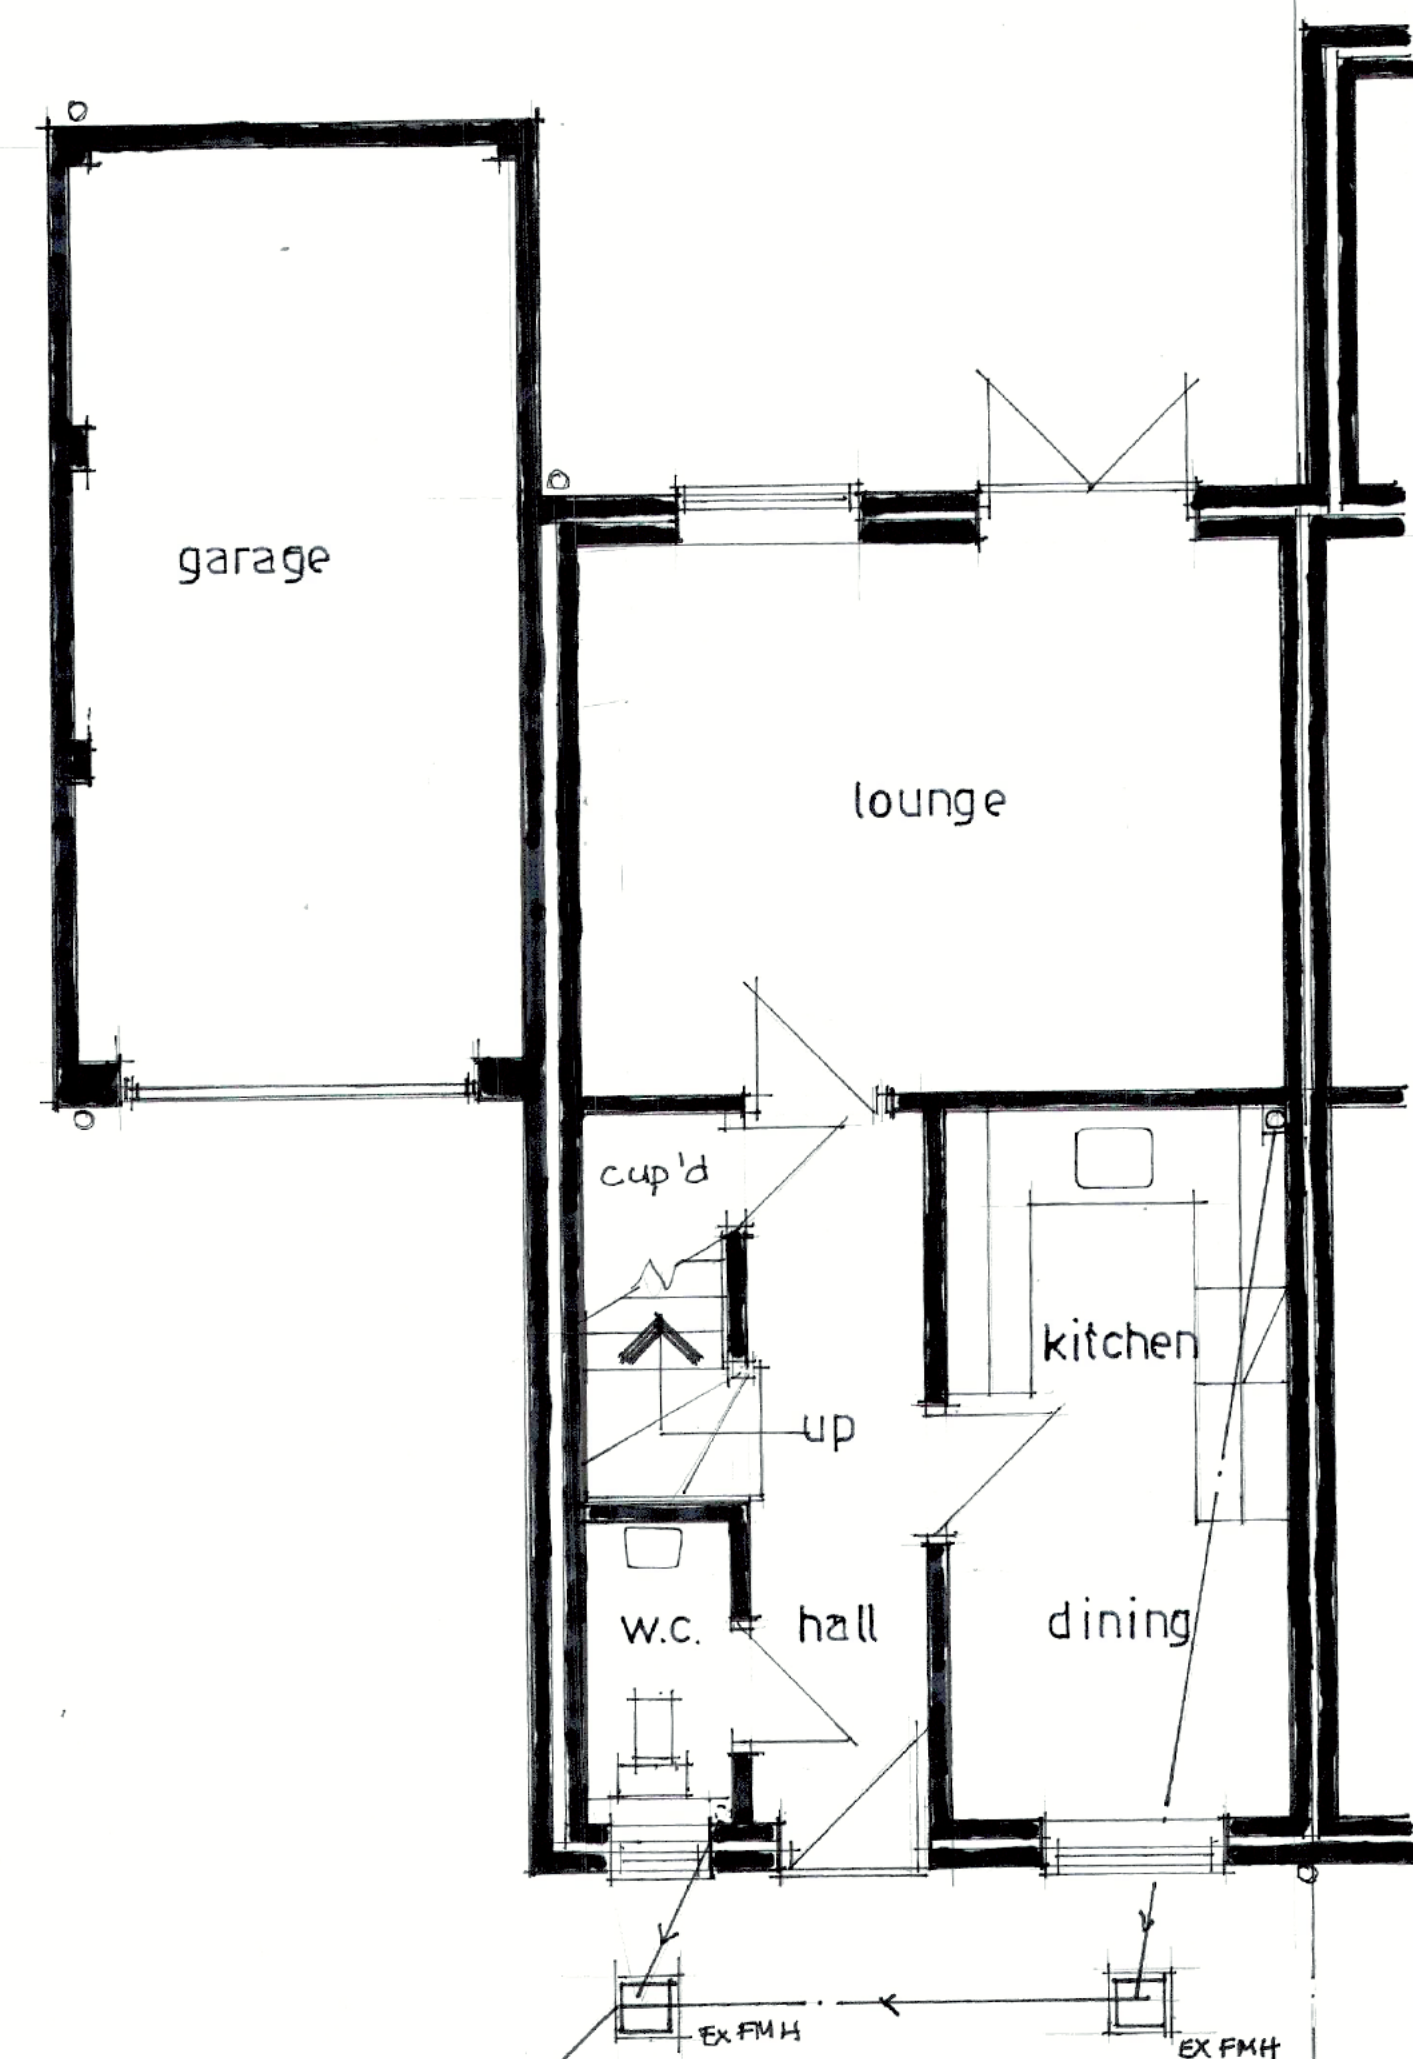


ground floor plan
0m 1 2 3 4 5m
scale bar 1:50

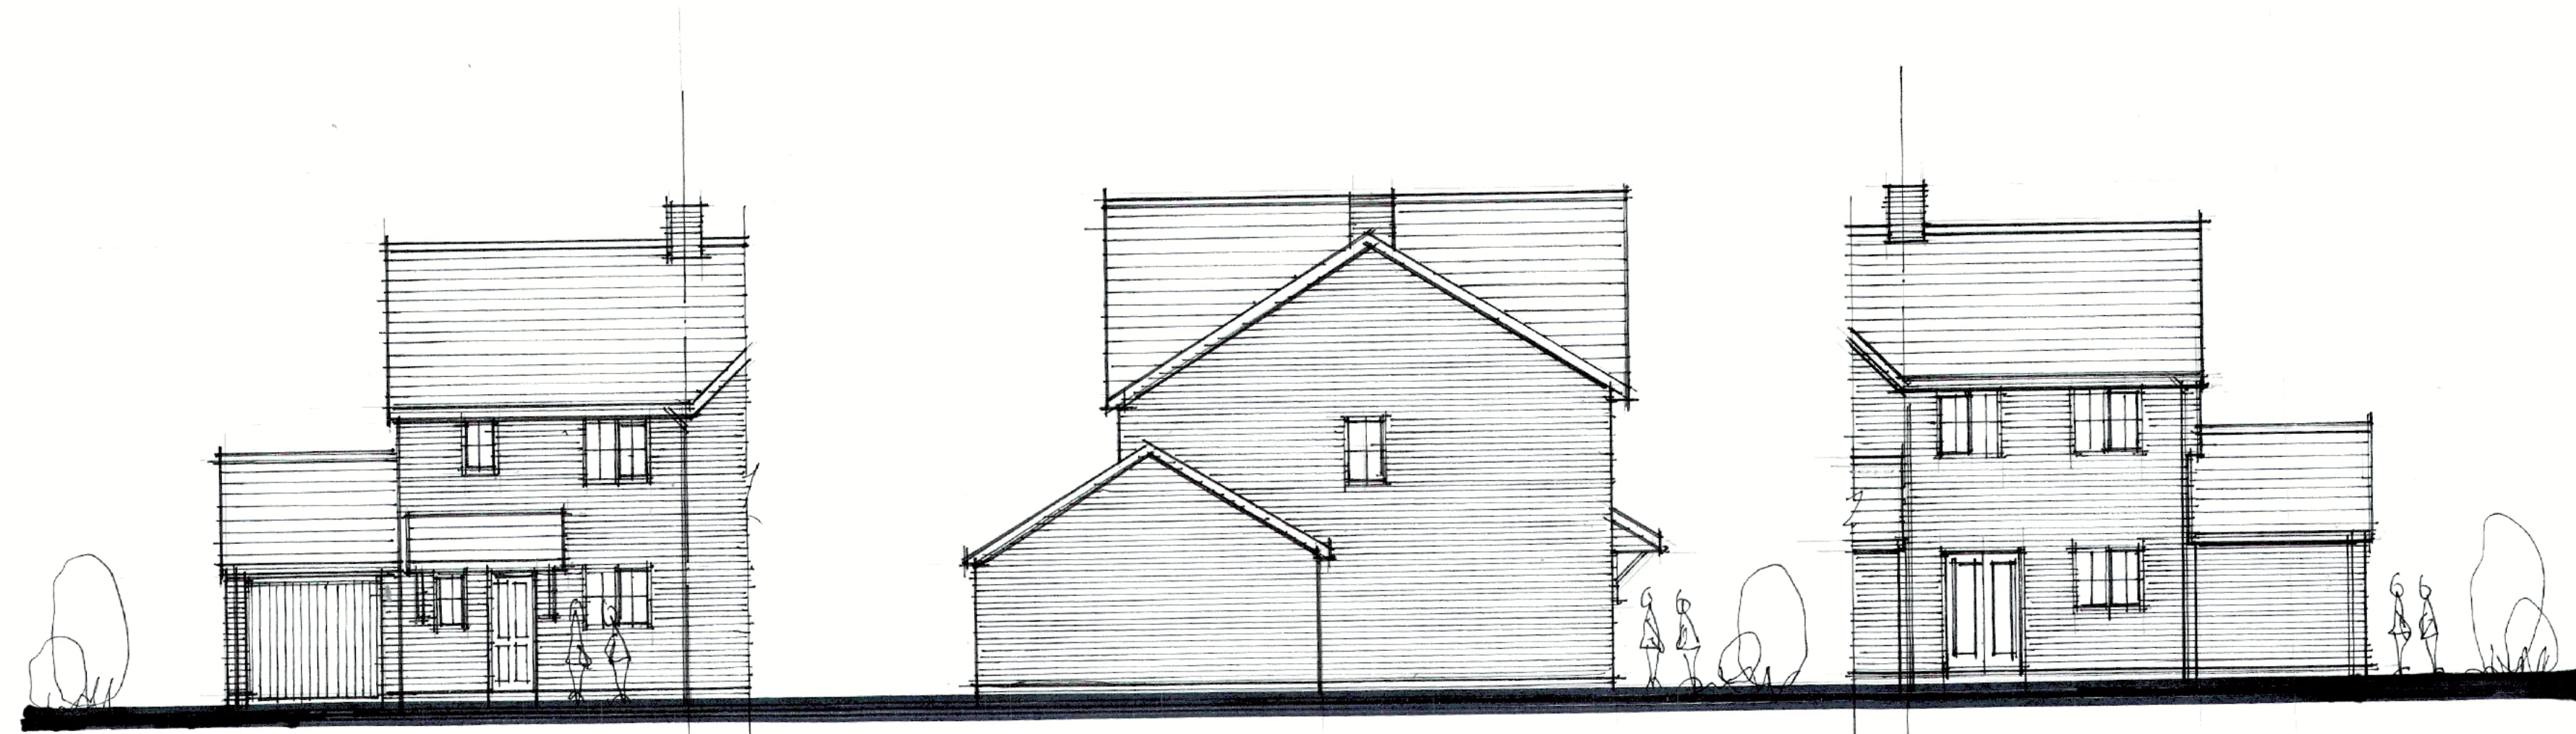


front elevation
0m 1 2 3 4 5m
scale bar 1:100

side elevation

rear elevation

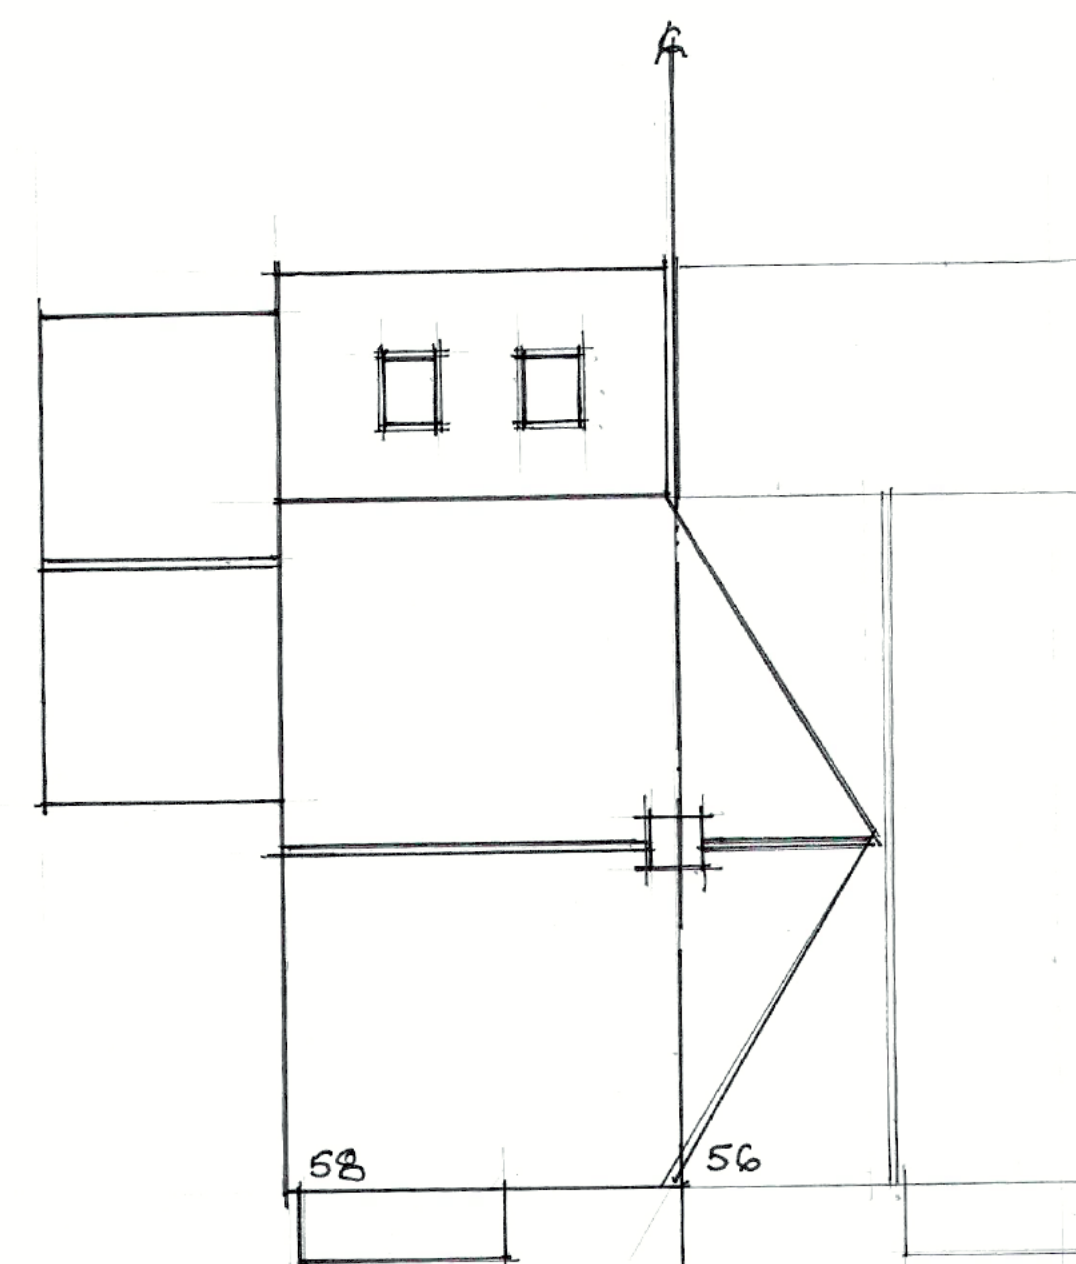

proposed roof plan

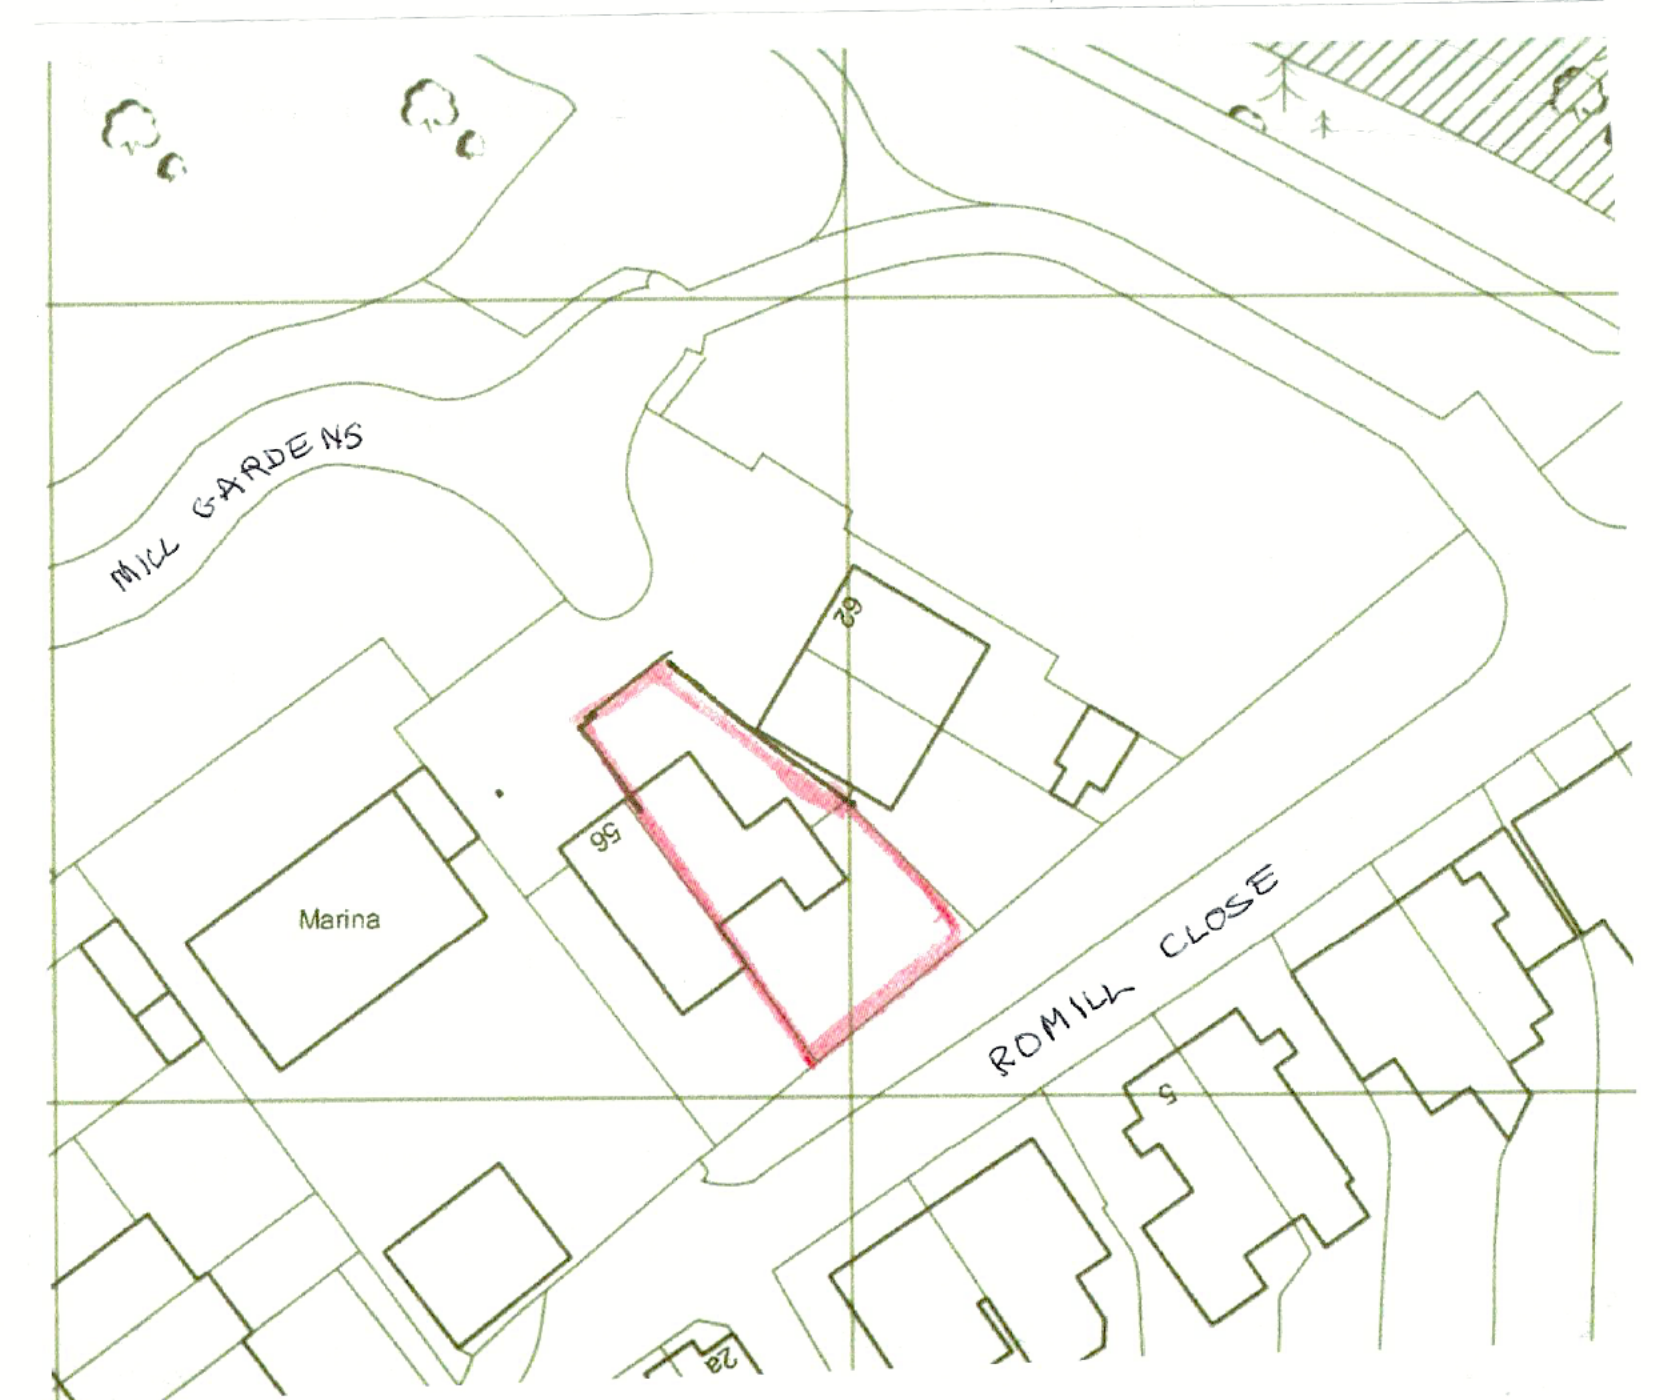

site plan
0m 10 20 30 40 50m
scale bar 1:500

Drawing title	
Existing plan and elevations. Proposed rear extension and garage conversion at 58 Mill Gardens, West End, Hants. SO18 3AG.	
Scale	
1:50 1:100 @ A1.	
Date	March 26
Drawing n.	Mill.01.