

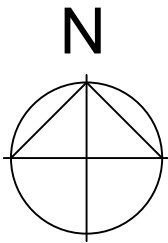
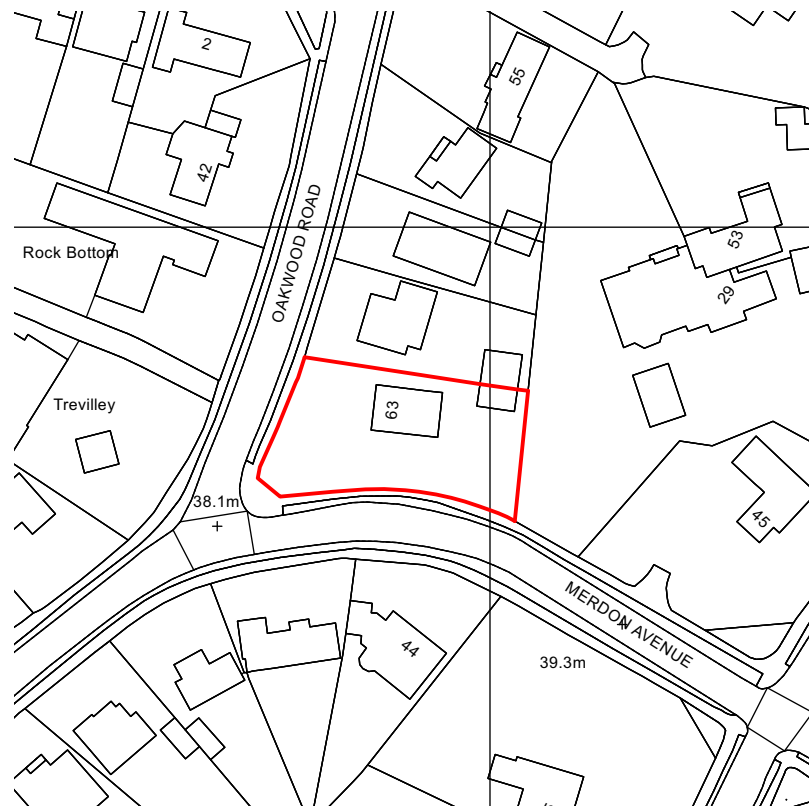


a		
b		
c		
Job Title: Oakwood Road		
Proposed Drawings: Proposed Floor Plans		
Scale: As Shown @ A1		
Drg No: WATD-003-P		
Drawn by: LMW		
Issued to: Client		
Status: Planning		
Date: 15.10.2025		
WATDESIGN RIBA ARCHITECT		
WAT DESIGN RIBA ARCHITECT		

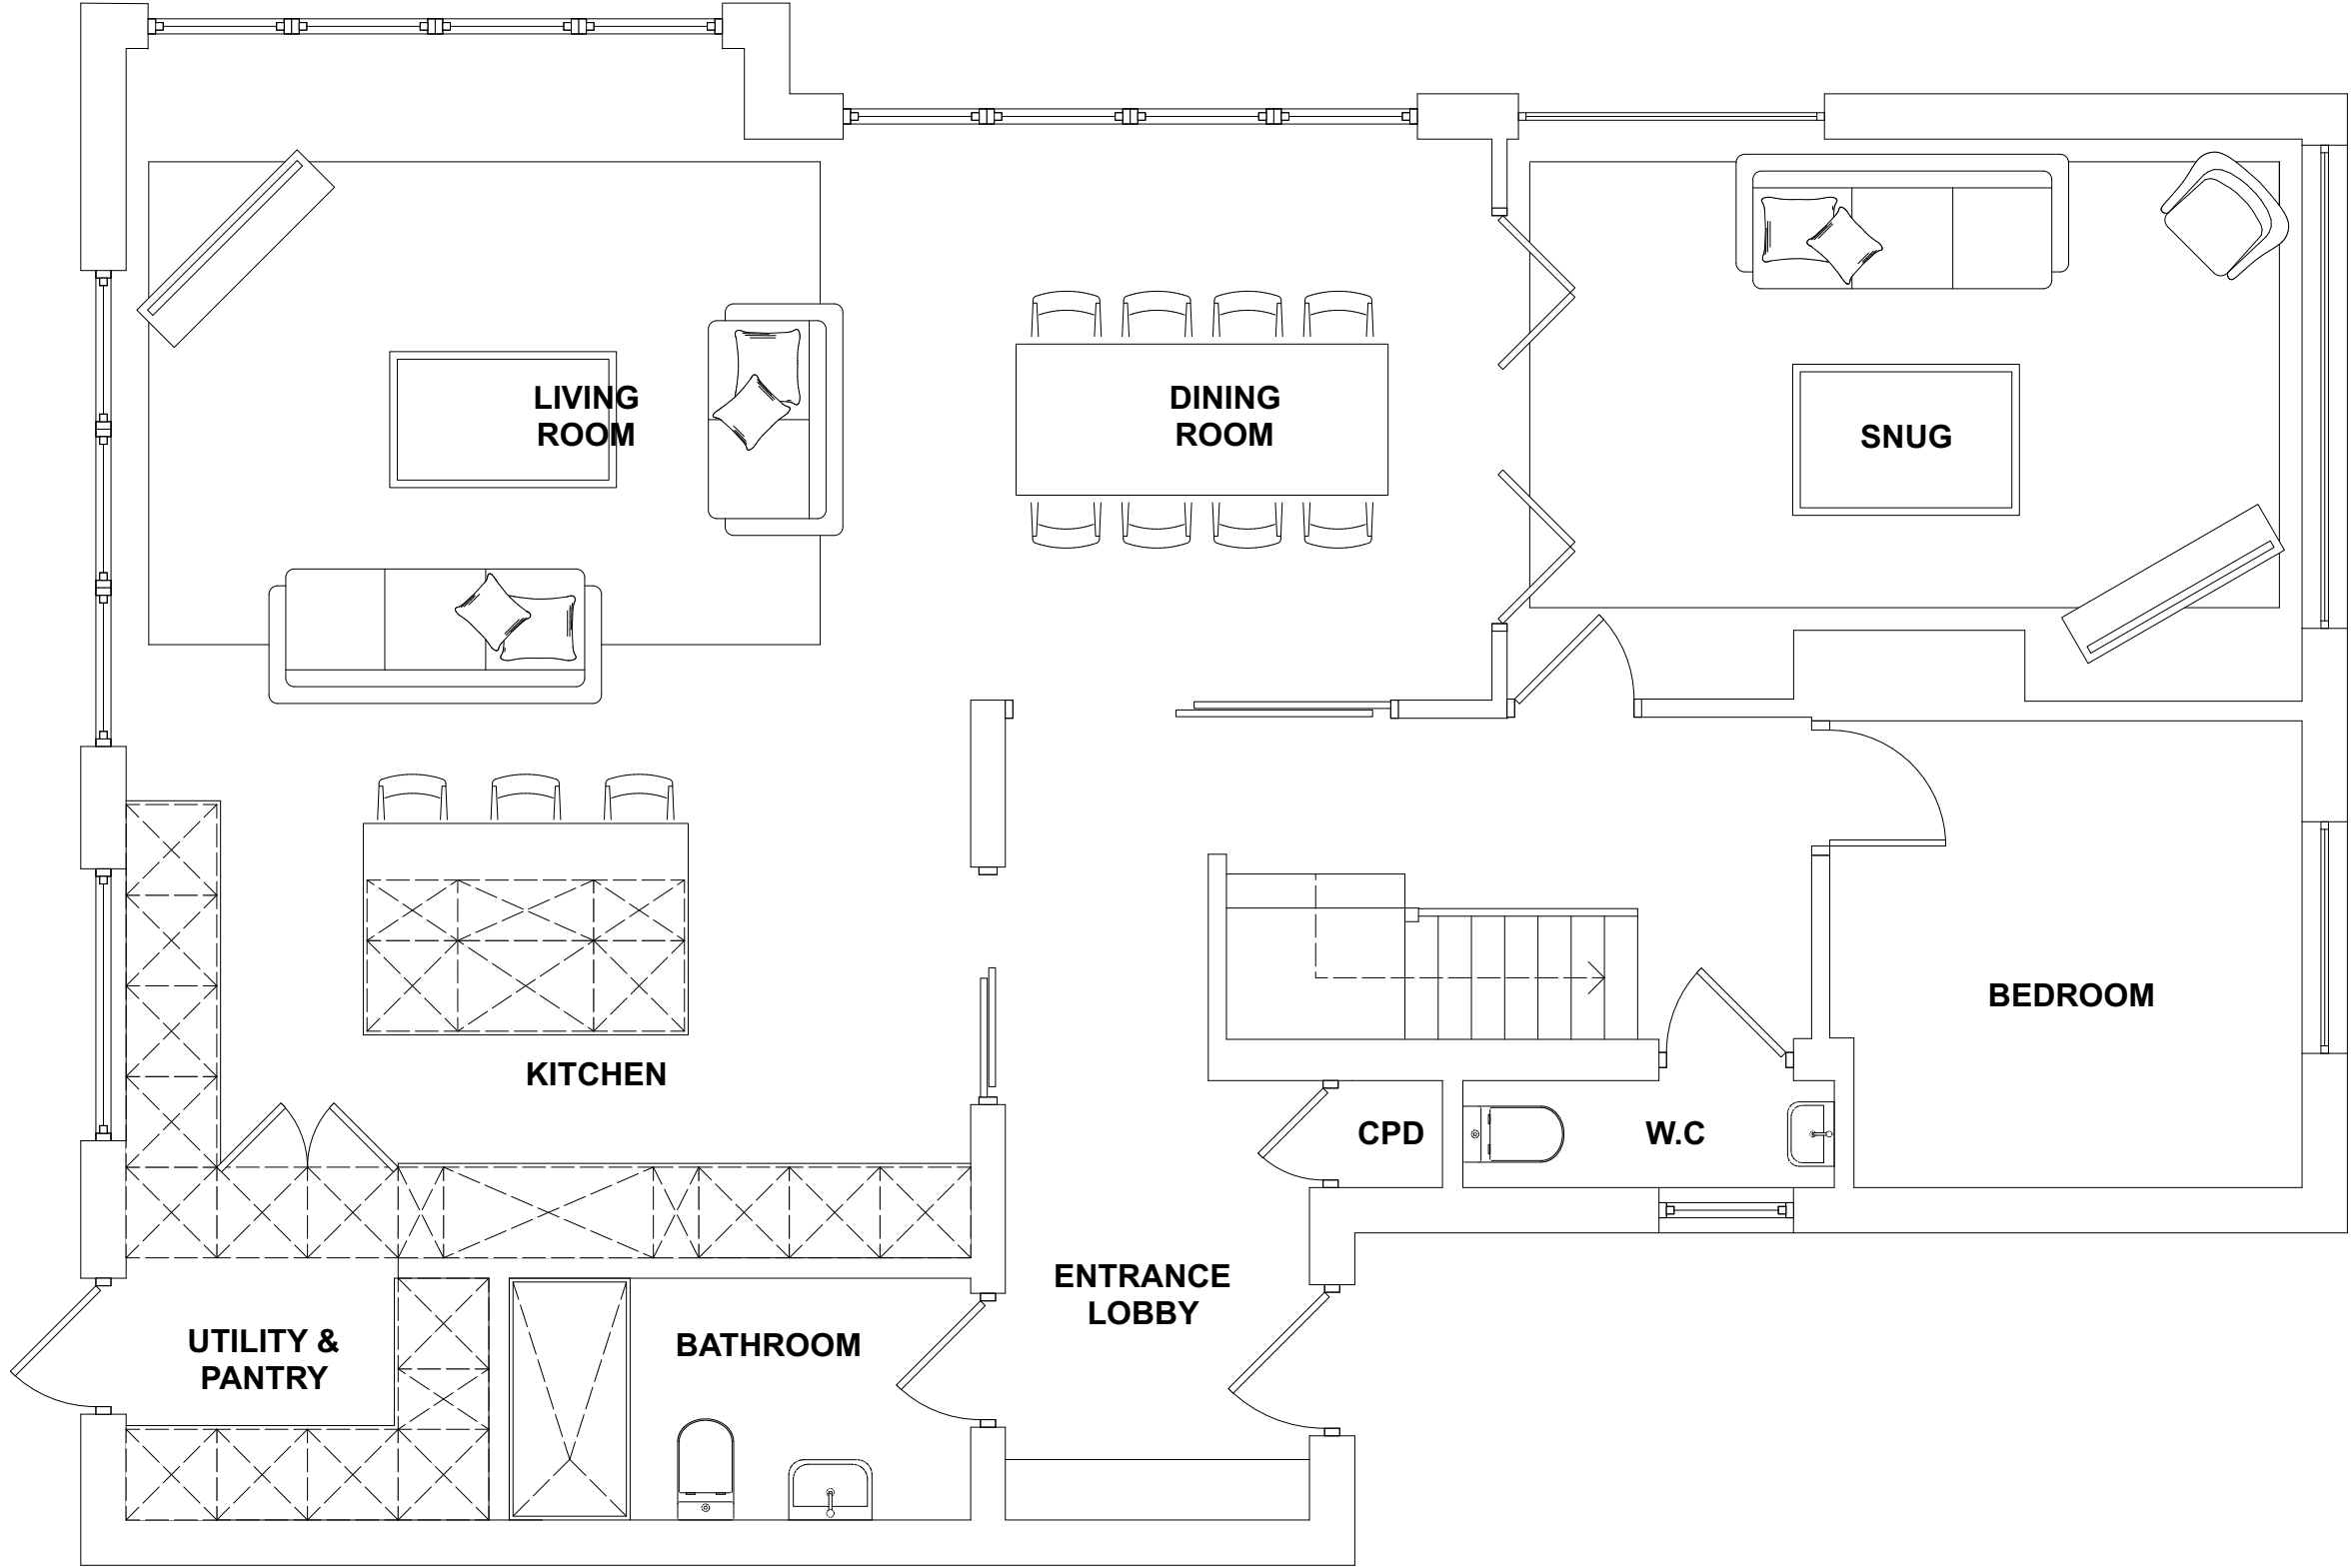


BLOCK PLAN 1:1250



LICENCE NUMBER: 100047474

 

PROPOSED GROUND FLOOR PLAN 1:50

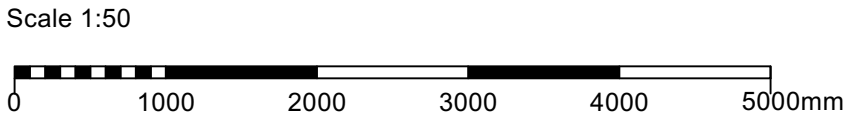

PROPOSED SITE PLAN 1:200

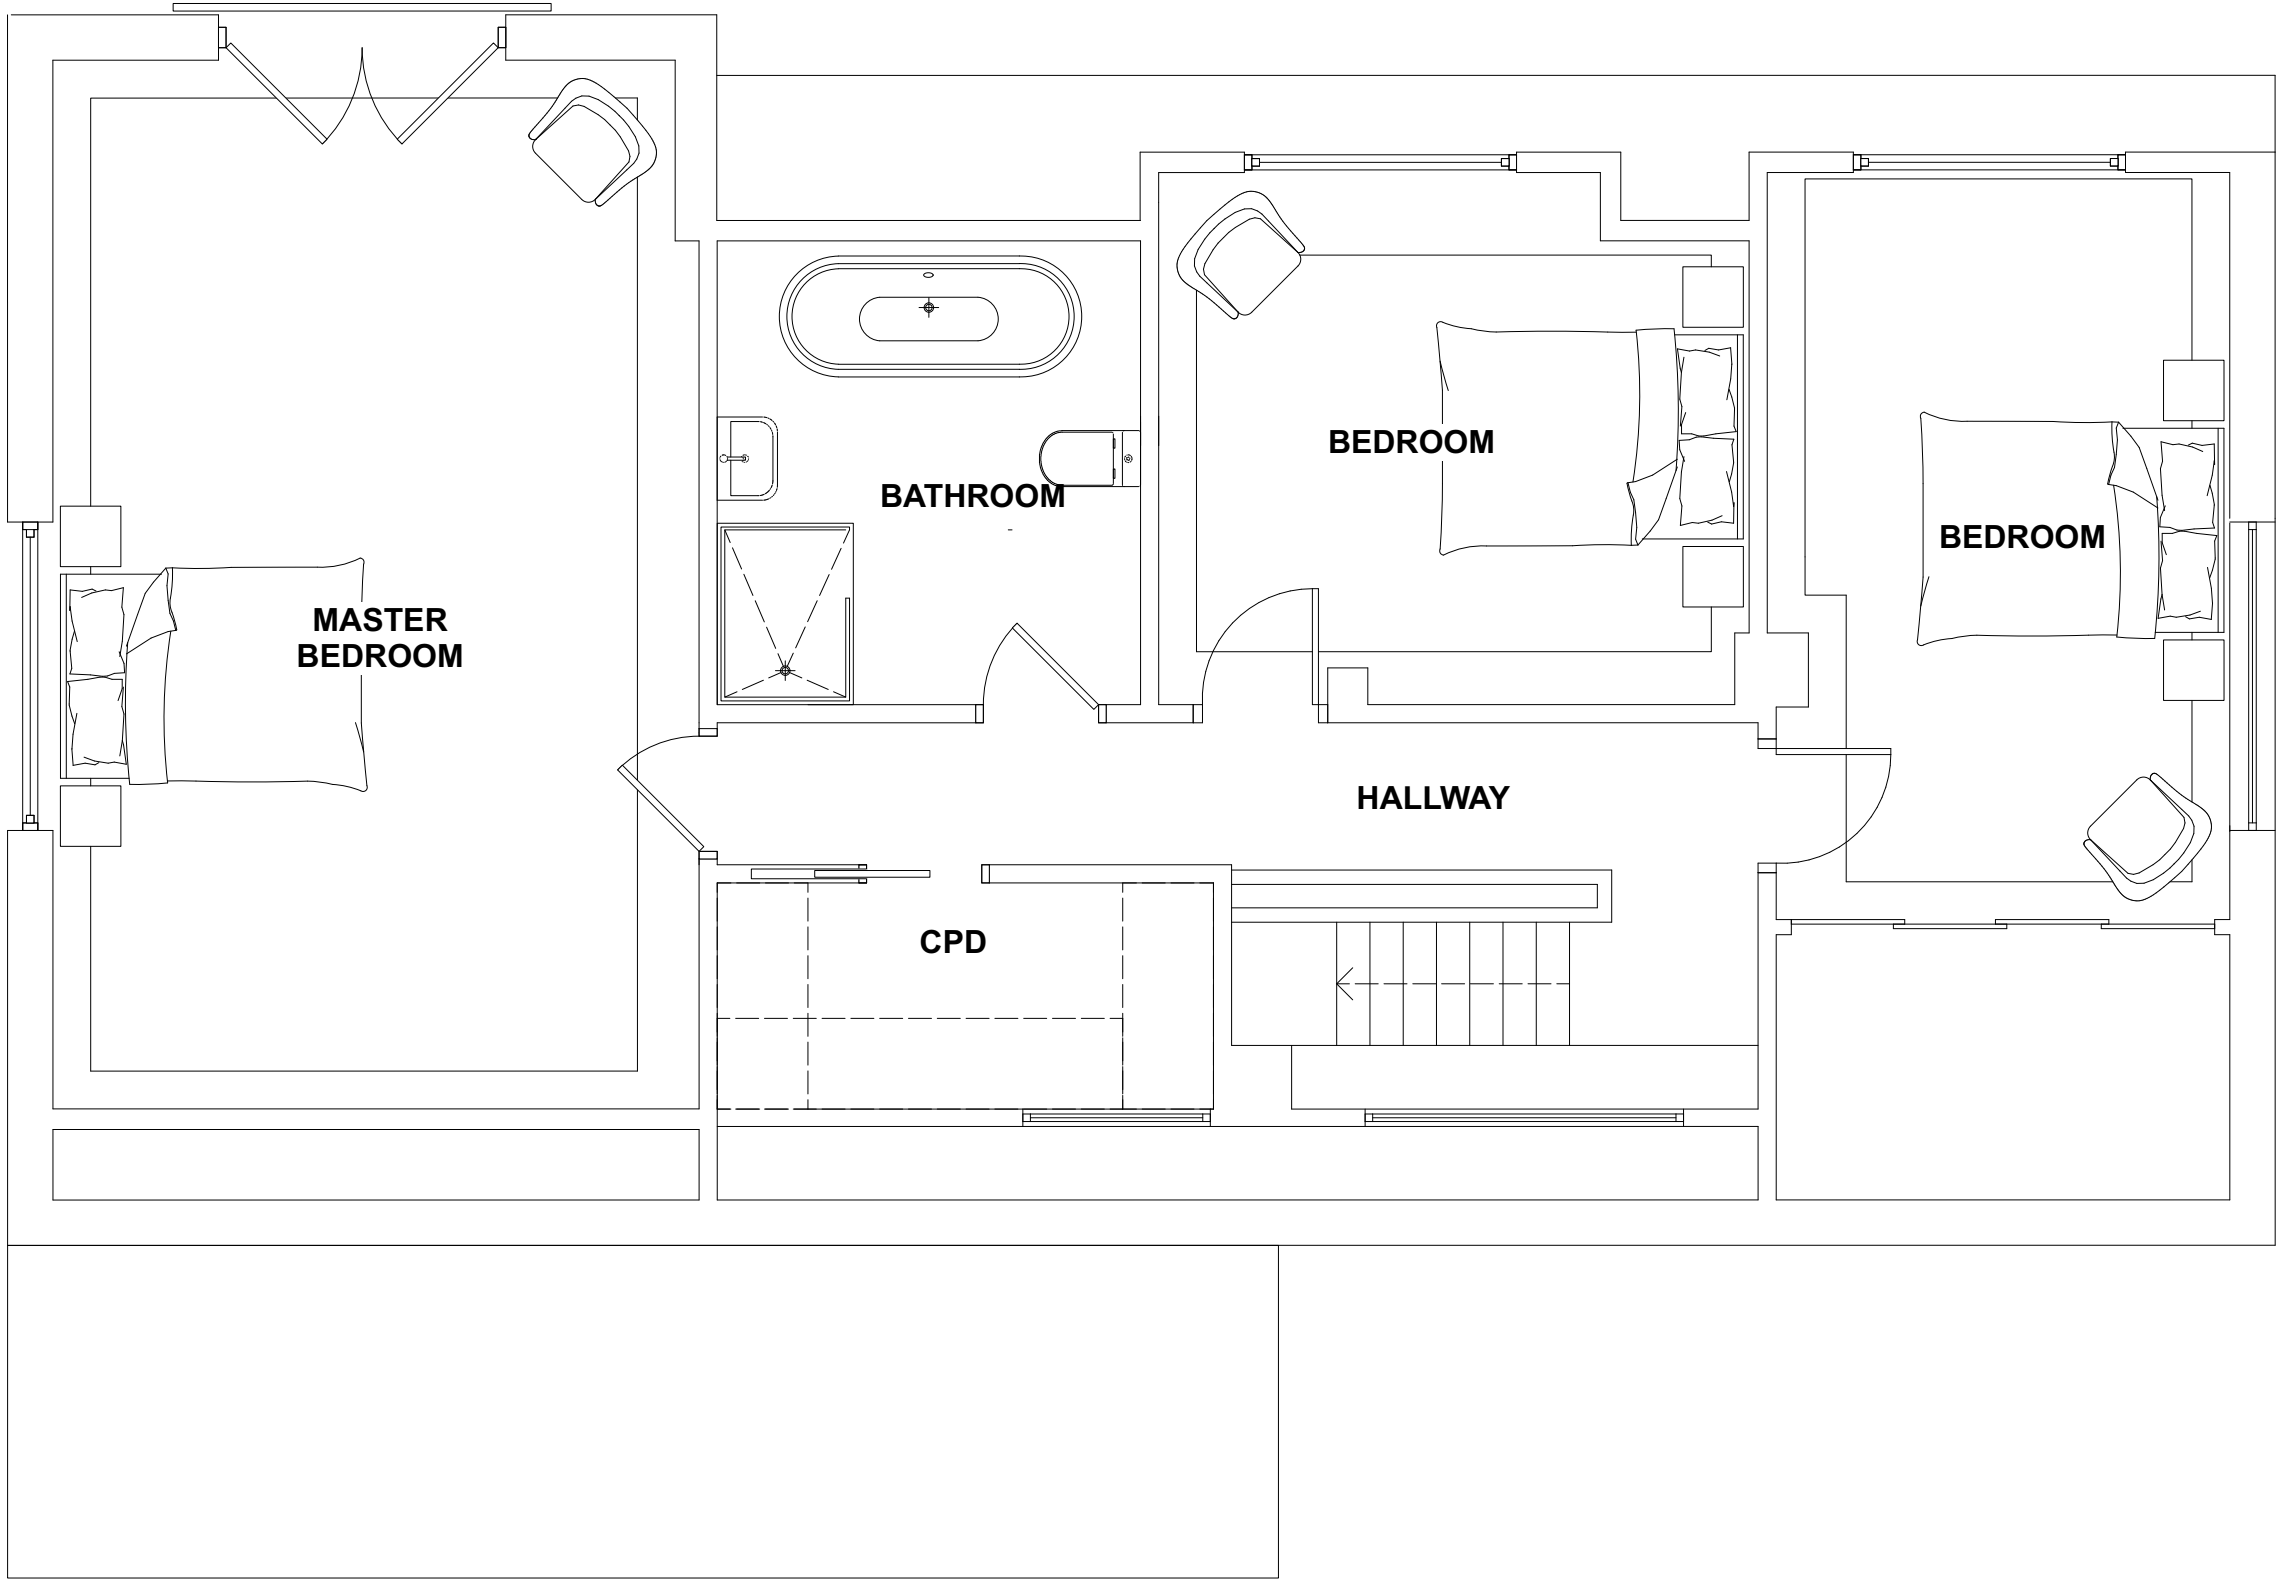 

PROPOSED FIRST FLOOR PLAN 1:50

