

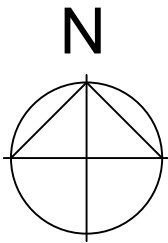


a		
b		
c		
Job Title: Oakwood Road		
Proposed 3D Sketch Images		
Scale: As Shown @ A1		
Drg No: WATD-006-P		
Drawn by: LMW		
Issued to: Client		
Status: Planning		
Date: 15.10.2025		
WATDESIGN RIBA ARCHITECT		
WAT DESIGN RIBA ARCHITECT		

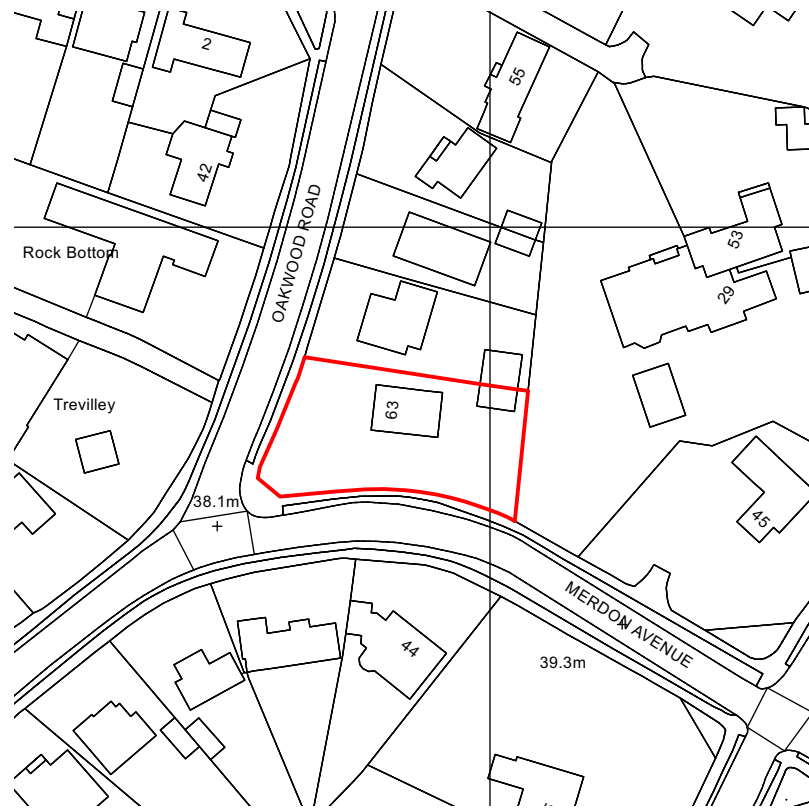

BLOCK PLAN 1:1250

LICENCE NUMBER: 100047474

 

PROPOSED 3D SKETCH IMAGE (NTS)



PROPOSED 3D SKETCH IMAGE (NTS)



PROPOSED SITE PLAN 1:200

