



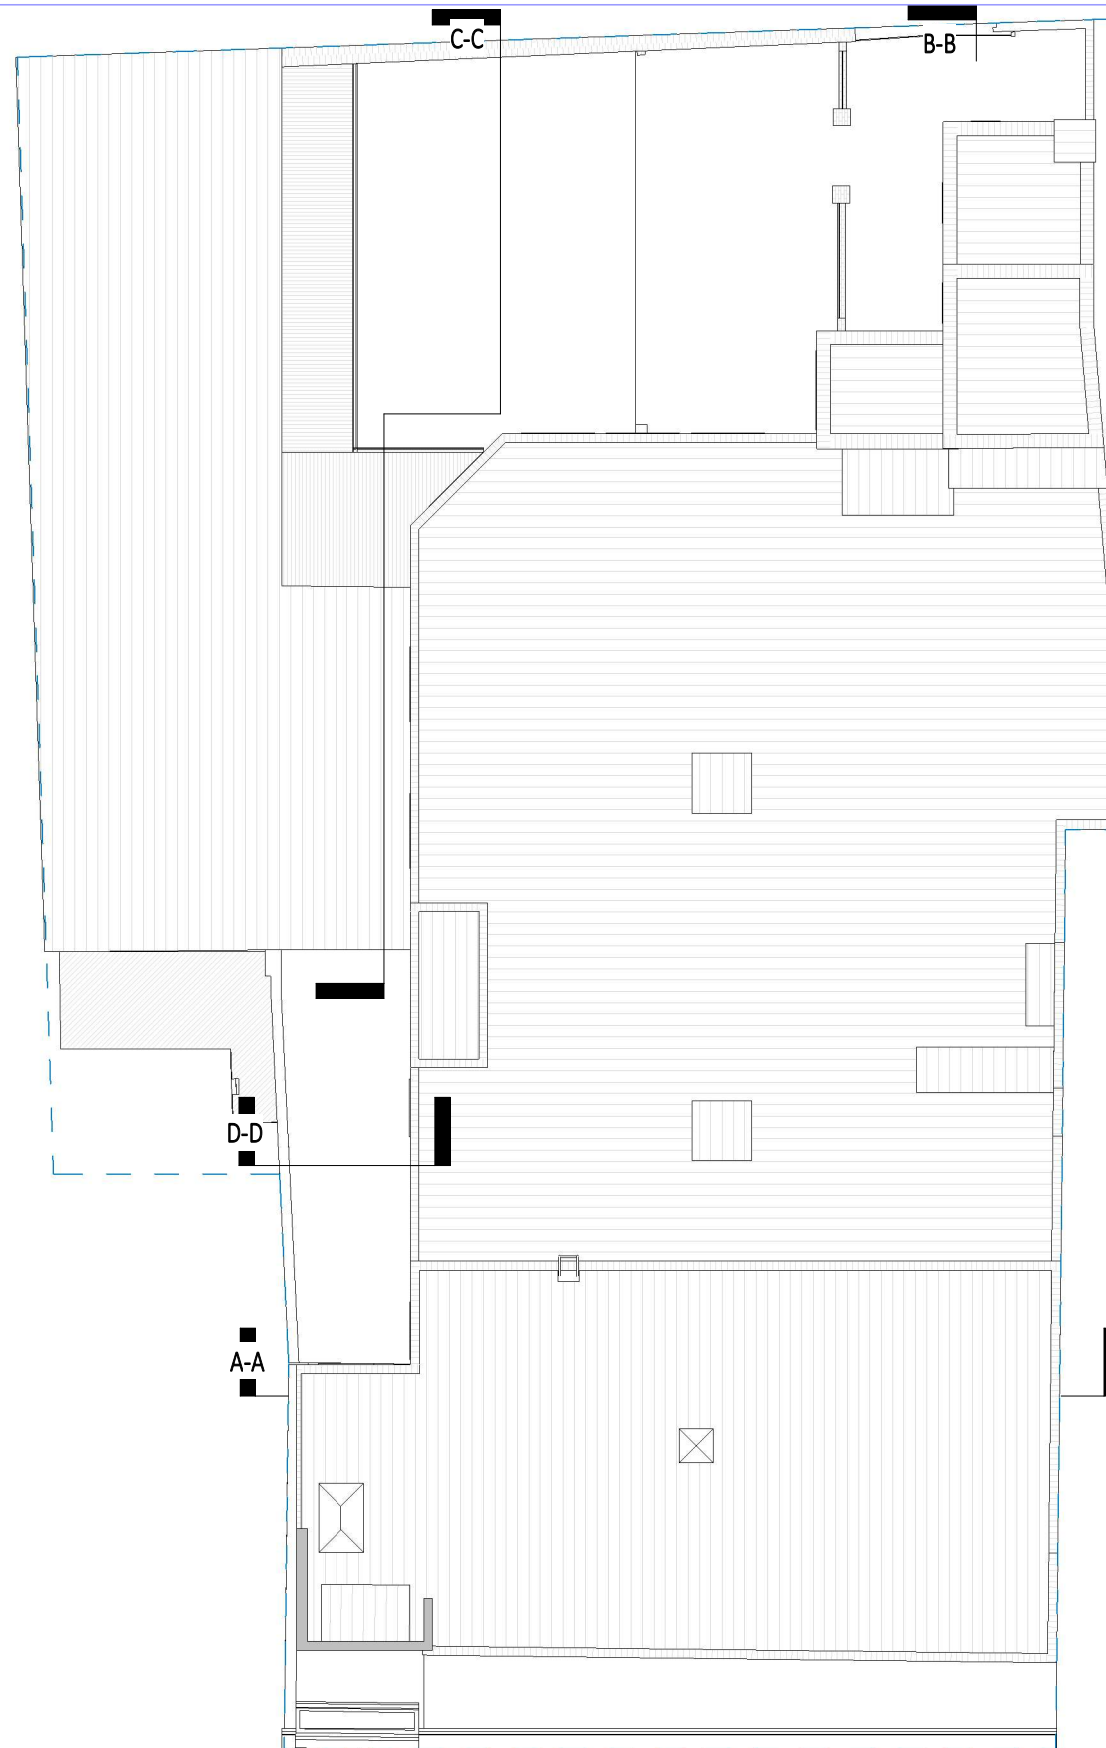

Rev.	Description	Date

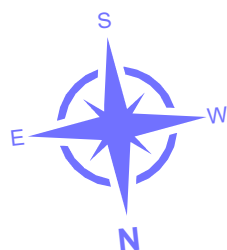

The contractors are to check all the dimensions, levels, drain runs and general conditions before work commence. All works are to be carried out in accordance with current building regulations, british standards, code of practice and local authority requirements.



Name
Roof Plan

Scale (@ A3)
1 : 200

Number
EX.03

Drawn by
MUK

Date
24/03/2026



Owner



19-23 Leigh Rd,
Eastleigh SO50 9FF