


ROOF
1 : 200

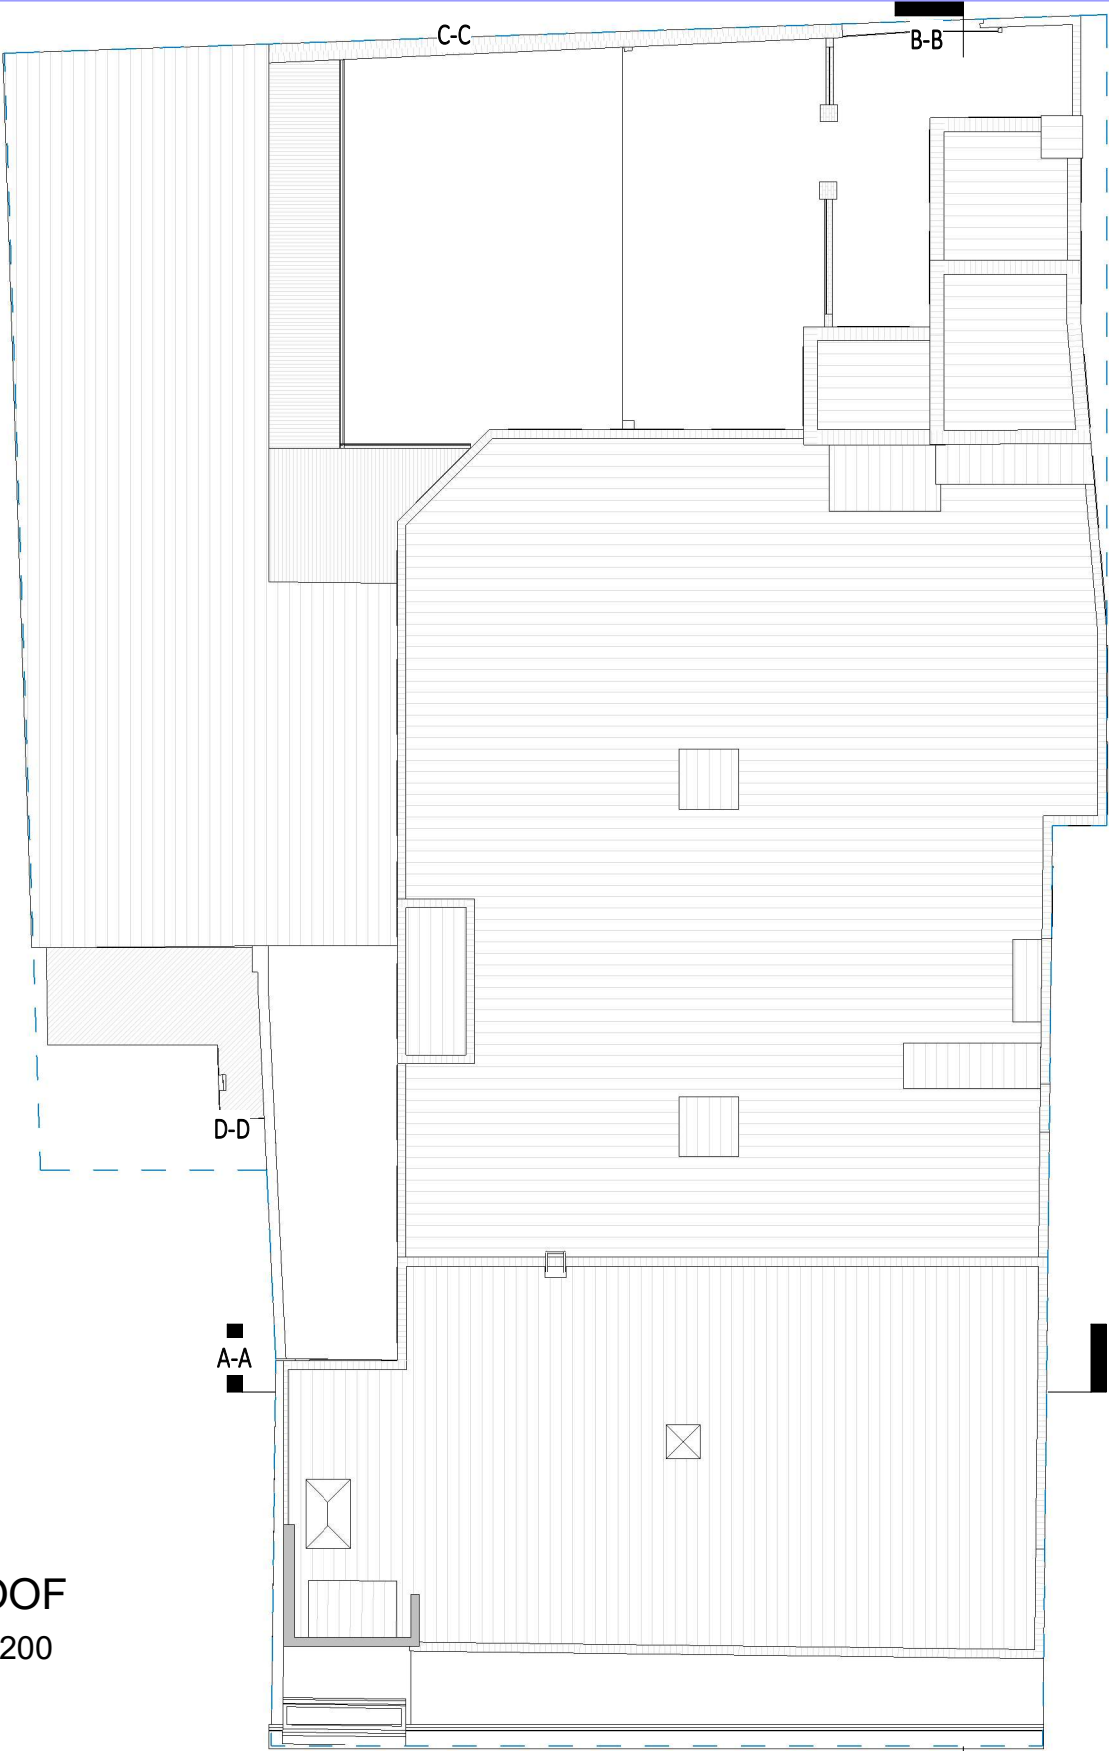

 Revision			 Disclaimer	 Sheet information		 Client	 Address	
Rev.	Description	Date	The contractors are to check all the dimensions, levels, drain runs and general conditions before work commence. All works are to be carried out in accordance with current building regulations, british standards, code of practice and local authority requirements.	Name Roof Plan		Owner	19-23 Leigh Rd, Eastleigh SO50 9FF	
				Scale (@ A3) 1 : 200				
				Number PR.03	Drawn by MUK			Date 24/03/2026