


FRONT ELEVATION
1 : 200

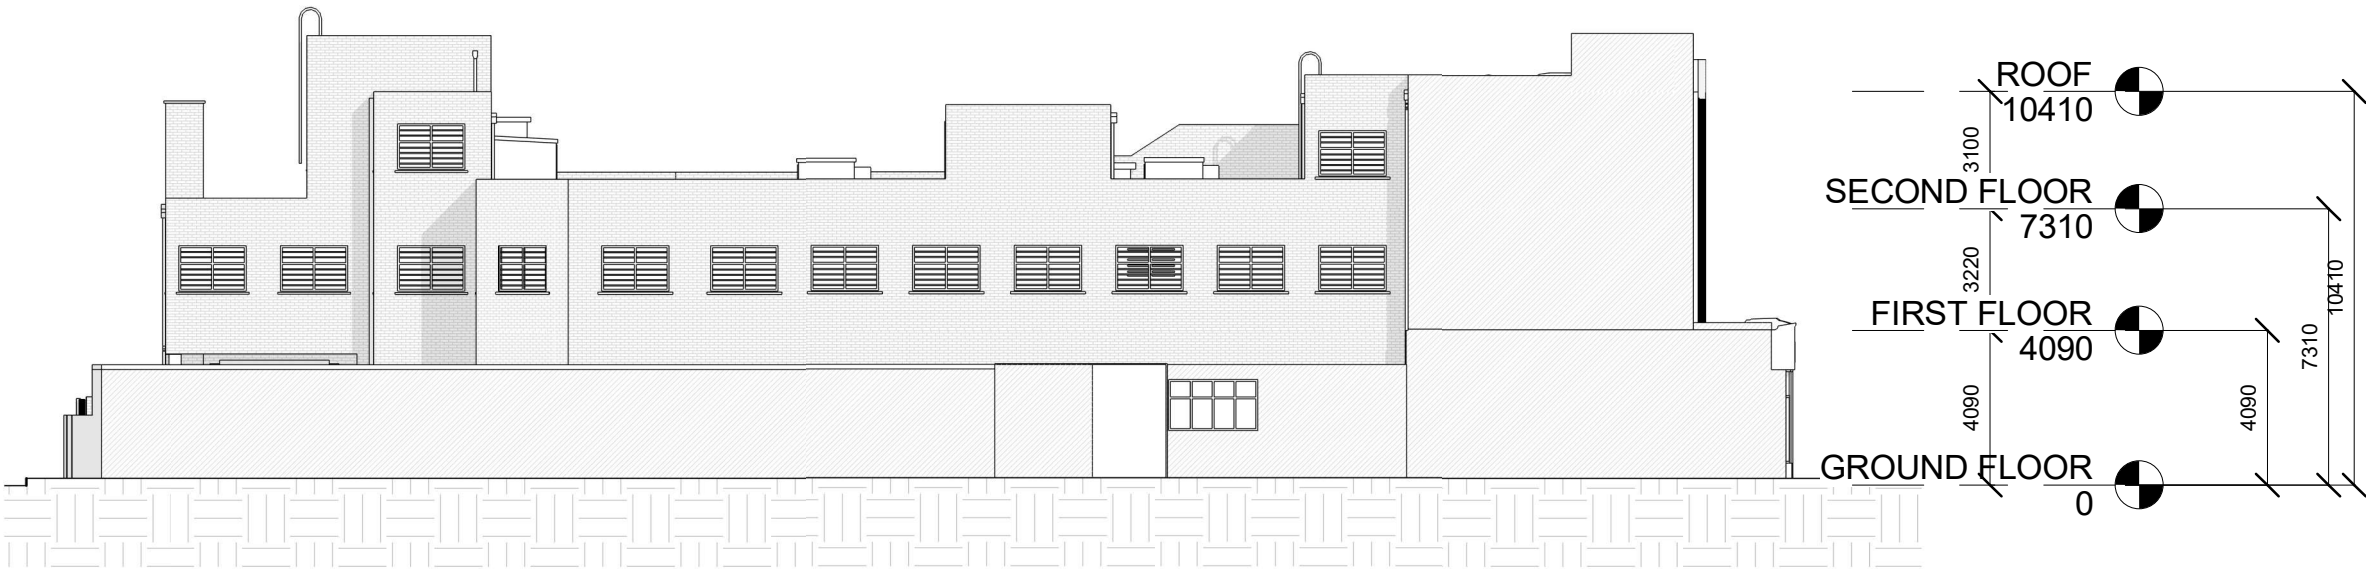

LEFT SIDE ELEVATION
1 : 200

Revision

Disclaimer

Sheet information

Client

Address

Rev.

Description

Date

The contractors are to check all the dimensions, levels, drain runs and general conditions before work commence. All works are to be carried out in accordance with current building regulations, british standards, code of practice and local authority requirements.

Name

FRONT & LEFT ELEVATIONS

Number

PR.04

Drawn by

MUK

Scale (@ A3)

1 : 200

Date

24/03/2026

Owner

19-23 Leigh Rd,
Eastleigh SO50 9FF